


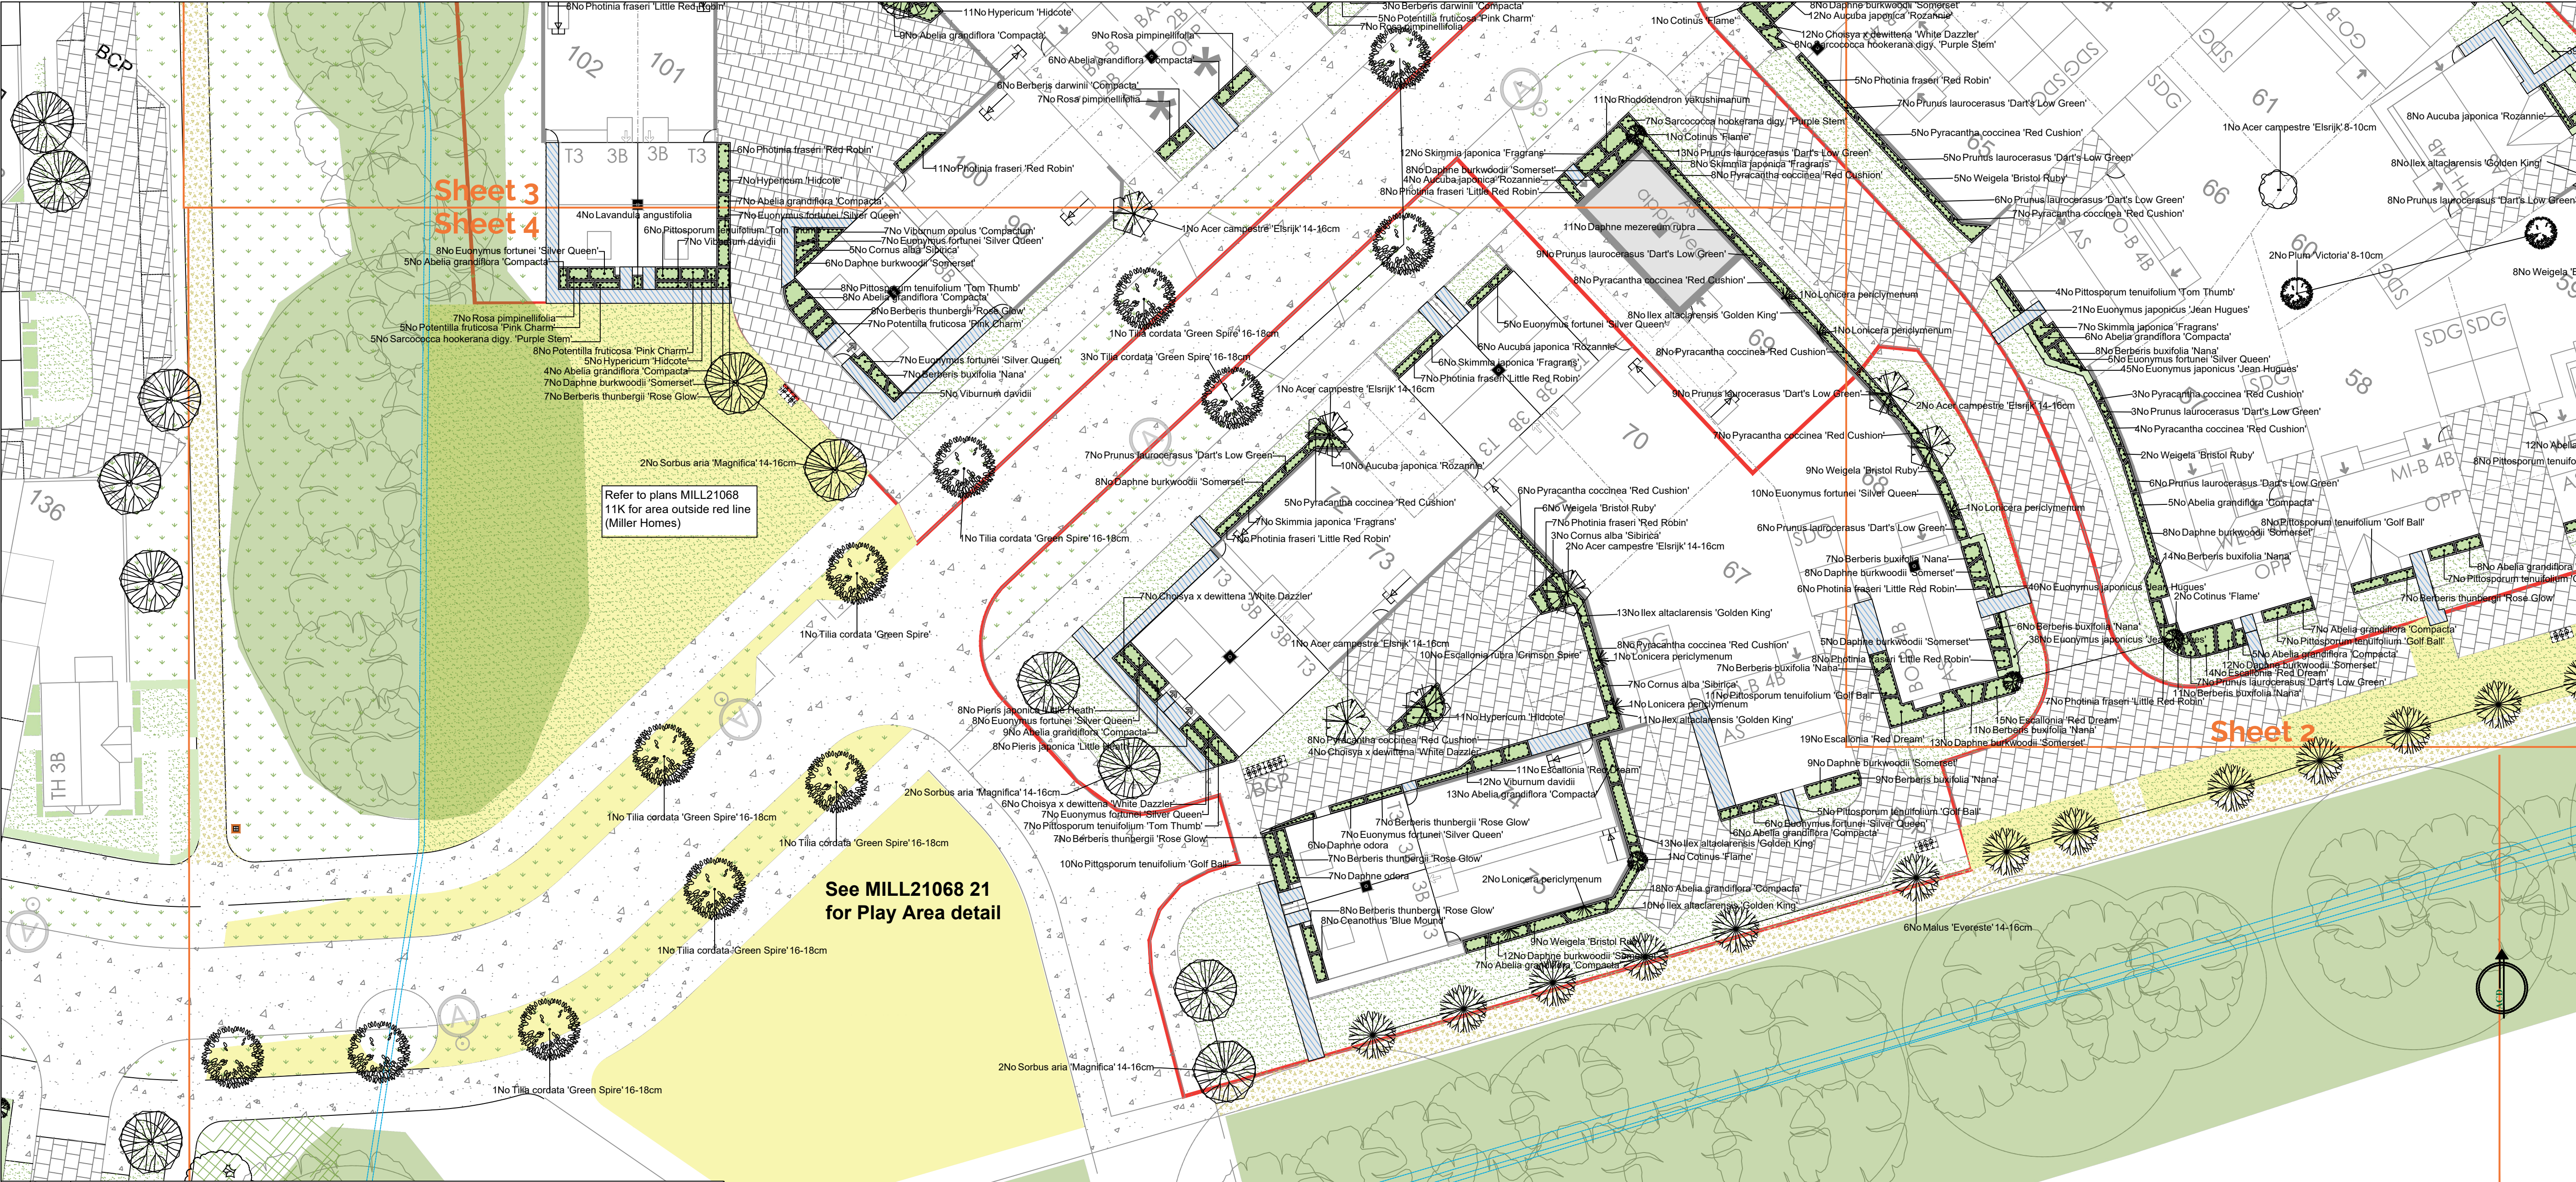

Sheet 3
Sheet 4

Refer to plans MILL21068
11K for area outside red line
(Miller Homes)

See MILL21068 21
for Play Area detail

Sheet 4

Species Name	Height	Pot Size	Specification	Density	No.
Abelia grandiflora 'Compacta'	40-60cm	5L	Bushy C	4/m ²	322
Ameiarcher 'Ballarina'	100-150cm	10L	Bushy C	Counted	1
Aucuba japonica 'Rozanne'	40-60cm	5L	Bushy C	4/m ²	19
Berberis buxifolia 'Nana'	30-40cm	5L	Bushy C	4/m ²	153
Berberis darwinii 'Compacta'	30-40cm	5L	Bushy C	4/m ²	108
Berberis thunbergii 'Rose Glow'	40-60cm	5L	Bushy C	4/m ²	24
Carpinus betulus	80-100cm	5L	Bushy C	0.5Ct Double Staggered at 0.3m offset	182
Ceanothus 'Blue Mound'	40-60cm	5L	Bushy C	4/m ²	126
Choisya x dewittiana 'White Dazzler'	40-60cm	5L	Bushy C	4/m ²	217
Cistus purpureus 'Alan Fradd'	40-60cm	5L	Bushy C	4/m ²	46
Cornus alba 'Sibirica'	40-60cm	5L	Bushy C	4/m ²	19
Cotinus 'Flame'	80-100cm	10L	Bushy C	Counted	16
Cytisus praecox 'Aligold'	40-60cm	5L	Bushy C	4/m ²	23
Daphne burkwoodii 'Somerset'	40-60cm	5L	Bushy C	4/m ²	145
Daphne mezereum rubra	40-60cm	5L	Bushy C	4/m ²	66
Daphne odora	40-60cm	5L	Bushy C	4/m ²	221
Escallonia 'Red Dream'	40-60cm	5L	Bushy C	4/m ²	149
Escallonia rubra 'Crimson Spire'	40-60cm	5L	Bushy C	3/m ²	10
Euonymus fortunei 'Emerald Gaiety'	40-60cm	5L	Bushy C	4/m ²	184
Euonymus fortunei 'Silver Queen'	30-40cm	5L	Bushy C	4/m ²	270
Euonymus japonicus 'Jean Hugues'	40-60cm	10L	Bushy C	0.3Ct Double Staggered at 0.3m offset	709
Fagus sylvatica	80-100cm	3L	Bushy C	0.5Ct Double Staggered at 0.3m offset	15
Hebe 'Midsummer Beauty'	40-60cm	5L	Bushy C	4/m ²	41
Hebe 'Nicola's Blush'	30-40cm	5L	Bushy C	4/m ²	14
Hydrangea arborescens 'Annabelle'	40-60cm	5L	Bushy C	4/m ²	9
Hydrangea paniculata 'Limelight'	40-60cm	3L	Bushy C	4/m ²	21
Hypericum 'Hidcote'	40-60cm	5L	Bushy C	4/m ²	397
Ilex altatladensis 'Golden King'	40-60cm	3L	Bushy C	3/m ²	95
Lavandula angustifolia	30-40cm	5L	Bushy C	4/m ²	28
Lonicera nitida 'Fertis'	40-60cm	5L	Bushy C	0.3Ct	471
Mahonia aquifolium 'Apollo'	40-60cm	5L	Bushy C	4/m ²	14
Osmanthus burkwoodii	40-60cm	5L	Bushy C	3/m ²	27
Pachysandra terminalis 'Green Carpet'	20-30cm	3L	Bushy C	4/m ²	42
Philadelphus 'Manteau d'Hermine'	40-60cm	3L	Bushy C	4/m ²	18
Photinia fraseri 'Little Red Robin'	40-60cm	5L	Bushy C	4/m ²	348
Photinia fraseri 'Red Robin'	40-60cm	5L	Bushy C	3/m ²	90
Pieris 'Forest Flame'	40-60cm	5L	Bushy C	4/m ²	16
Pieris japonica 'Little Heath'	30-40cm	5L	Bushy C	4/m ²	26
Pittosporum tenuifolium 'Golf Ball'	40-60cm	5-7.5L	Bushy C	4/m ²	275
Pittosporum tenuifolium 'Tom Thumb'	40-60cm	5L	Bushy C	3/m ²	92
Potentilla fruticosa 'Pink Charm'	40-60cm	5L	Bushy C	4/m ²	103
Potentilla fruticosa 'Pink Charm'	40-60cm	5L	Bushy C	4/m ²	6
Prunus laurocerasus 'Dart's Low Green'	40-60cm	5L	Bushy C	4/m ²	25
Pyracantha coccinea 'Red Cushion'	40-60cm	3L	Bushy C	3/m ²	129
Rhododendron yakushimanum	40-60cm	5L	Bushy C	4/m ²	77
Rosa pimpinellifolia	30-40cm	5L	Bushy C	4/m ²	43
Ruscus aculeatus 'Sissinghurst Blue'	30-40cm	5L	Bushy C	4/m ²	18
Ruscus aculeatus	40-60cm	5L	Bushy C	4/m ²	37
Salvia officinalis 'Purpurascens'	30-40cm	5L	Bushy C	4/m ²	37
Sarcococca hookerana digy 'Purple Stem'	40-60cm	5L	Bushy C	4/m ²	238
Skimmia japonica 'Fragrans'	40-60cm	5L	Bushy C	4/m ²	223
Spiraea japonica 'Candle Light'	30-40cm	5L	Bushy C	4/m ²	14
Viburnum bodnantense 'Dawn'	40-60cm	3L	Bushy C	3/m ²	12
Viburnum davidii	40-60cm	5L	Bushy C	4/m ²	305
Viburnum opulus 'Compactum'	30-40cm	5L	Bushy C	3/m ²	69
Viburnum plicatum 'Pink Beauty'	40-60cm	10L	Bushy C	Counted	1
Viburnum tinus 'French White'	40-60cm	3L	Bushy C	3/m ²	22
Vinca minor	40-60cm	5L	Bushy C	2/m ²	19
Weigela 'Bristol Ruby'	40-60cm	5L	Bushy C	3/m ²	137

Planting Schedule

Species Name	Girth	Height	Density	Specification	No.
Apple 'Bramley'	8-10cm	100-125cm	Counted	2-5yr M26	9
Plum 'Victoria'	8-10cm	100-125cm	Counted	St Julian A EML A 2-5yr	8
Acer campestre 'Elsrijk'	8-10cm	250-300cm	Counted	Selected Standard Clear Stem 175-200 C	2
Acer campestre 'Elsrijk'	14-16cm	425-600cm	Counted	Extra Heavy Standard Clear Stem min. 200 RB24	2
Cornus columna	14-16cm	425-600cm	Counted	Extra Heavy Standard Clear Stem min. 200 RB1	1
Sorbus aria 'Magnifica'	14-16cm	425-600cm	Counted	Extra Heavy Standard Clear Stem min. 200 RB14	1
Pyrus calleryana 'Chanticleer'	14-16cm	425-600cm	Counted	Extra Heavy Standard Clear Stem min. 200 RB3	1
Alnus glutinosa	14-16cm	425-600cm	Counted	Extra Heavy Standard Clear Stem min. 200 RB3	1
Carpinus betulus	14-16cm	425-600cm	Counted	Extra Heavy Standard Clear Stem min. 200 RB1	1
Betula pendula	14-16cm	425-600cm	Counted	Extra Heavy Standard Clear Stem min. 200 RB3	1
Betula ermanii	14-16cm	425-600cm	Counted	Extra Heavy Standard Clear Stem min. 200 RB3	1
Prunus 'Amanogawa'	14-16cm	425-600cm	Counted	Extra Heavy Standard Clear Stem min. 200 RB1	1
Sorbus aria	14-16cm	425-600cm	Counted	Extra Heavy Standard Clear Stem min. 200 RB6	1
Ameiarcher 'Ballarina'	14-16cm	425-600cm	Counted	Extra Heavy Standard Clear Stem min. 200 RB1	1
Malus 'Evereste'	14-16cm	425-600cm	Counted	Extra Heavy Standard Clear Stem min. 200 RB6	1
Tilia cordata 'Green Spire'	16-18cm	450-625cm	Counted	Extra Heavy Standard Clear Stem min. 200 RB18	1
Carpinus betulus	14-16cm	450-625cm	Counted	Extra Heavy Standard Clear Stem min. 200 RB6	1

SPECIFICATION
All works generally, to comply with the written Soft
Landscape Specification.

NOTE: SCALE TO BE USED FOR PLANNING
PURPOSES ONLY

Legend

- Existing trees to be retained and protected during construction
- Native Trees
- Informal flowering trees
- Informal native hybrid trees
- Formal fastigate trees
- Avenue trees. See tree pit detail on Sheet 3
- Proposed specimen shrub planting
- Proposed climbing plants to be trained up adjacent wall/ fence with galvanised wires and hook set 250mm apart with support canes removed prior to planting
- Proposed hedge planting to be planted in a single row at 300mm centres. Maintained at 600mm height
- Proposed hedge planting to be planted in a double staggered row 300mm apart and at 300mm centres in each row. To be maintained at 1.2m height
- Proposed shrub planting to receive 75mm bark mulch after planting operations
- Proposed grass areas to receive good quality amenity grass turves laid in line with good horticultural practices. All rear gardens to be seeded with grass seed.
- Proposed Wildflower meadow areas, to be seeded with native wildflower and grass species of local provenance
- Planting outside of red line boundary for context
- Proposed narrow areas of angular chipping for top dressing. Laid over a weed proof membrane
- Hatched areas - Within Open Space. Refer to Drawing MILL21068 20DR for Open space proposals

- Existing ditch to be maintained and protected with 5m buffer.
- NAT201 Avenue Bench and Backrest from Kompan
- Derby Standard Litter Bin from Broxap or similar
- Cut lines
- Planting Schedule on Sheet 4

Rev	Date	Details	Drawn
-----	------	---------	-------

I	20.10.22	Layout changes	LS
H	07.10.22	Layout changes	LS
G	29.07.22	Changes to hedges	RK
F	25.07.22	Minor changes to hedges	PD
E	22.07.22	Layout amended	LS
D	21.07.22	Layout amended	LS
C	20.07.22	Layout amended	LS
B	17.05.22	Grass verges added	LS
Rev	Date	Details	Drawn



HEAD OFFICE
Rodbourn Road Business Centre, Grange Lane,
Malmesbury, SN16 0ES
Tel: 01666 825646

Courtyard House, Mill Lane, Godalming, GU7 1EY
Tel: 01483 425714

Suite 6, Crescent House, Yonge Close, Eastleigh, SO50 9SX
Tel: 02382 026300

9 Brownlow Road, Cambridge, CB4 3NG
Tel: 07825 868654

Unit 50, Space Business Centre Gloucester, Olympus Park,
Queadley, Gloucester, GL2 4AL
Tel: 07769 263864

email: mail@acdenv.co.uk
www.acdenvironmental.co.uk

scheme: Land North West of
Boorley Gardens
client: Bellway Homes

drawing: Hard & Soft Landscape Proposals
date: December 2021
scale: 1:250@A1
drawing no: CONS21068 13H Sheet 4
drawn: LS checked: AE

Copyright of ACD Environmental Ltd. All rights described in
Chapter IV of the Copyright, Designs and Patents Act 1988
have been generally asserted. 2011. Copyright of this plan
remains with ACD until all fees have been paid in full.