


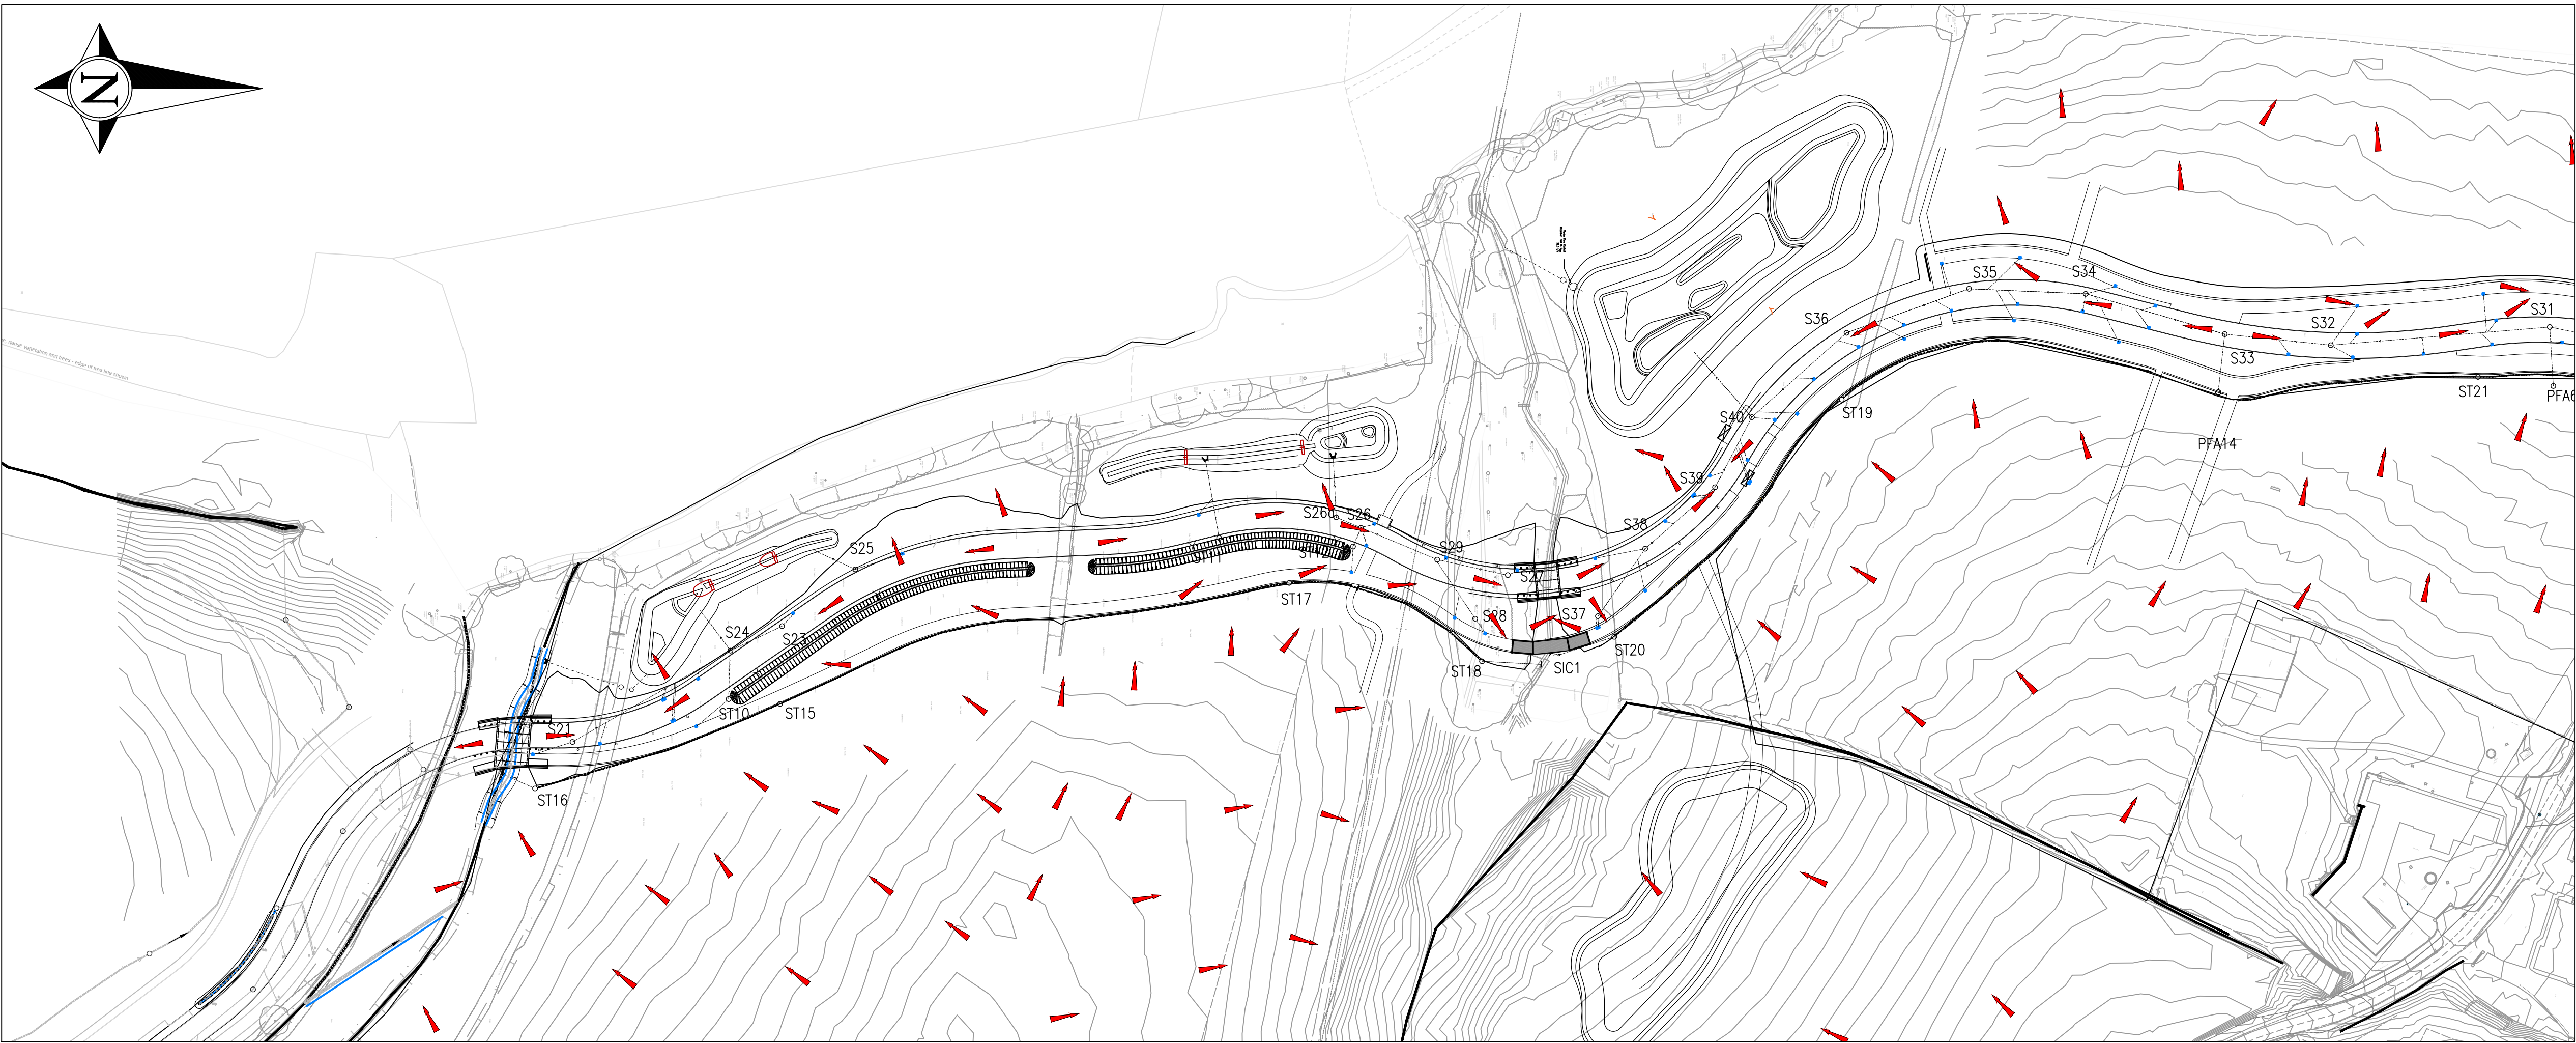


NOTES

1. THIS DRAWING IS COPYRIGHT.

LEGEND

- DRAINAGE EXCEEDANCE FLOW BASED ON FULL DRAINAGE FAILURE
- EXISTING WATERCOURSE
- PROPOSED SURFACE WATER GULLY

FOR CONTINUATION SEE BELOW

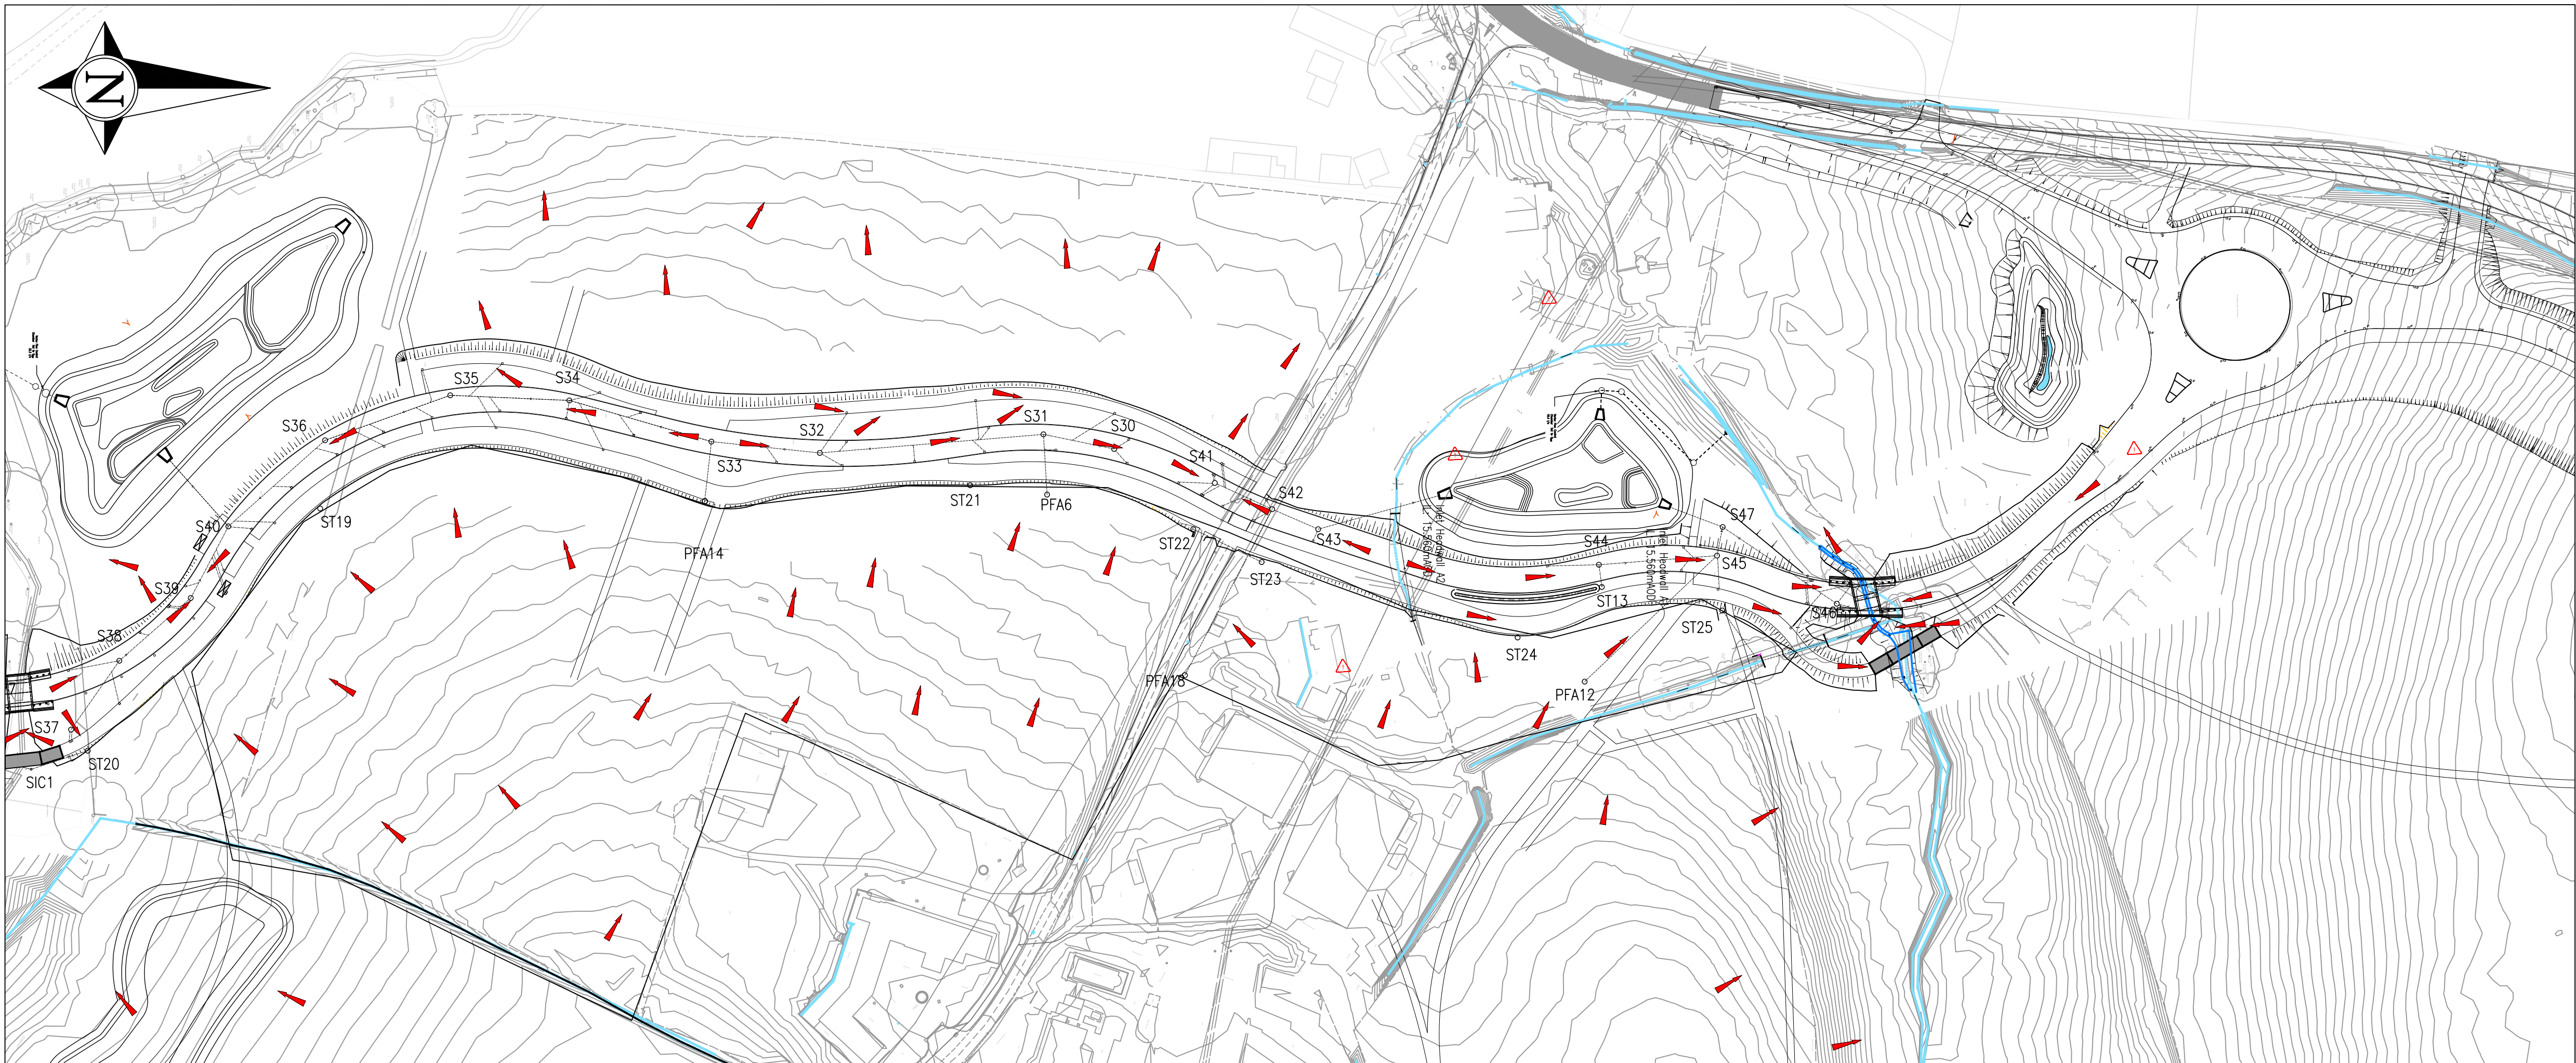

FOR CONTINUATION SEE ABOVE

C2	FLOW ARROWS ADDED TO AREAS OUTSIDE ROAD 3. LAND DRAINAGE SHOWN FOR CLARITY	29/11/23	PN
C1	ISSUED FOR CONSTRUCTION	21/03/23	PN
Rev.	Description	Date	Initial
Drawing Status: CONSTRUCTION			
RS REUBY & STAGG LTD.			
CONSULTING CIVIL & STRUCTURAL ENGINEERS			
Dewey House 55 High Street, Ringwood Hampshire BH24 1AE T: 01425 864400 F: 01425 484409 Email: admin@reuby-stagg.co.uk			
ONE HORTON HEATH			
Eastleigh Borough Council Eastleigh House Upper Market Street Eastleigh SO50 9YN www.eastleigh.gov.uk			

Site:	ONE HORTON HEATH		
Address:	SEGMENT 3		
Org Title:	DRAINAGE EXCEEDANCE FLOW LAYOUT "THE AVENUE NORTHERN SECTION"		
Scale:	1:1000	Page Size:	A1
		Date:	JAN 22
Drawing No:	10413-SEG3-383	Drawn:	PN
		Checked:	MPD
		Revision:	
			C2