


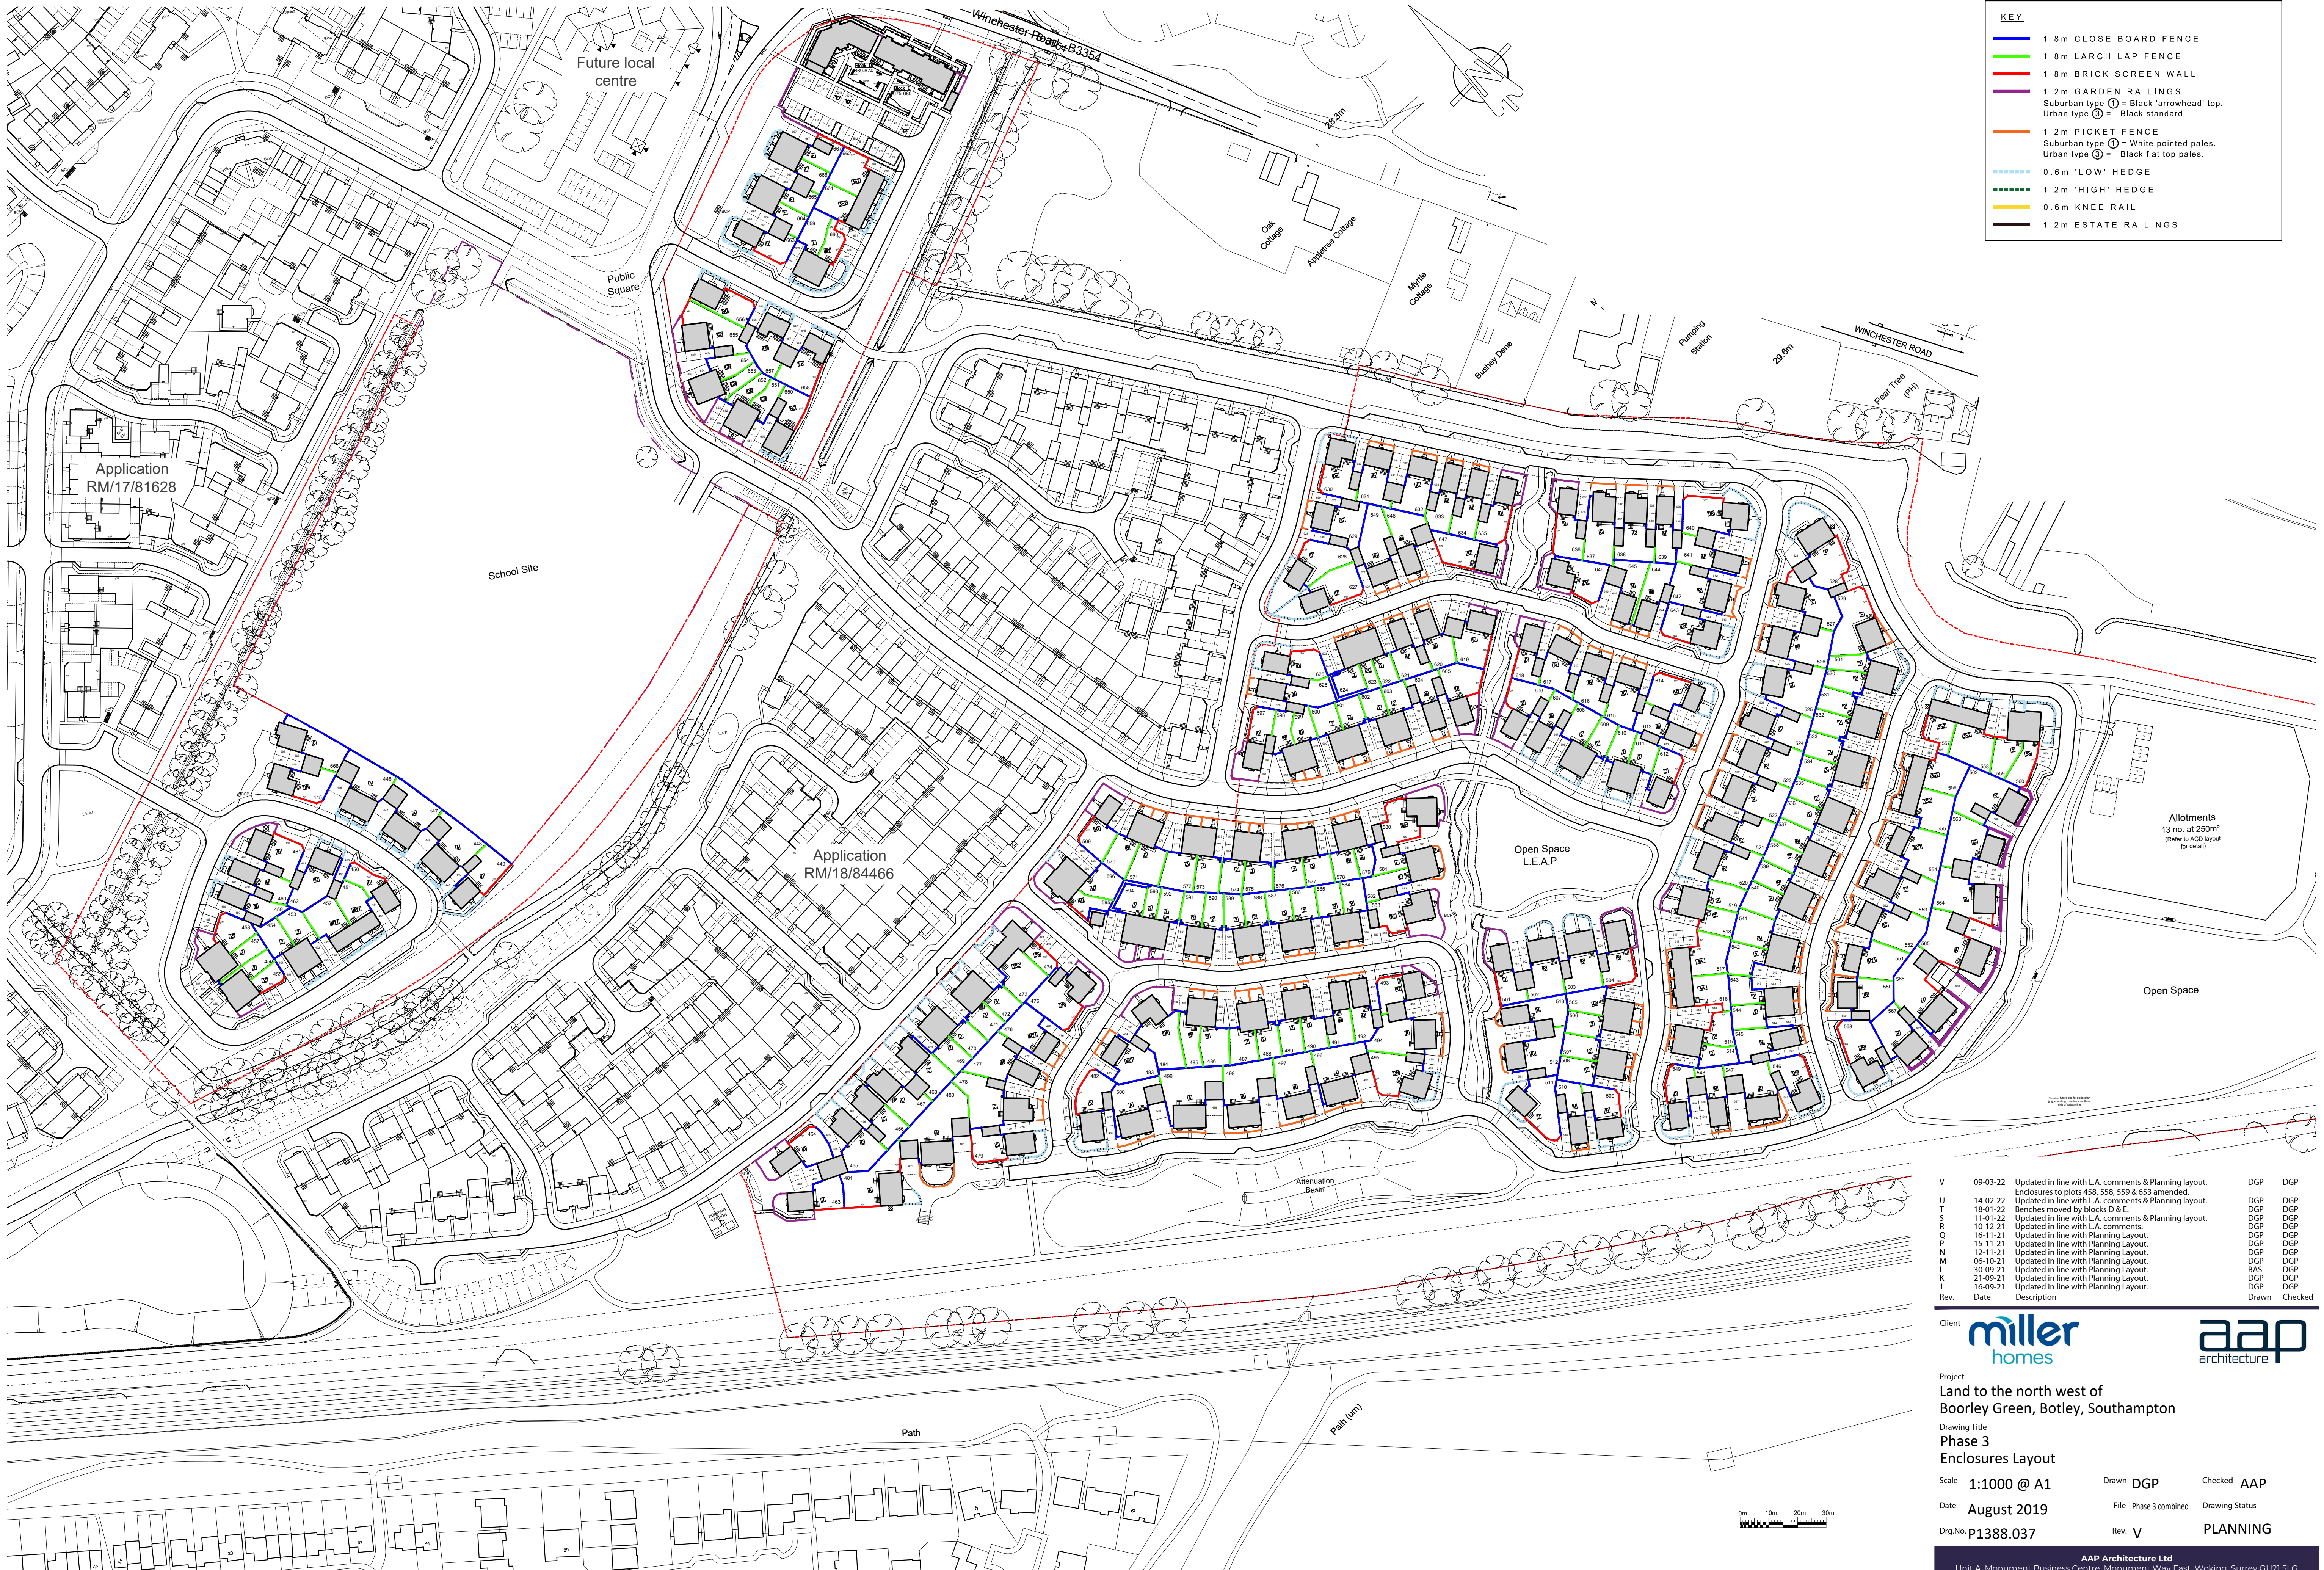

KEY	
—	1.8 m CLOSE BOARD FENCE
—	1.8 m LARCH LAP FENCE
—	1.8 m BRICK SCREEN WALL
—	1.2 m GARDEN RAILINGS
Suburban type ① = Black 'arrowhead' top.	
Urban type ② = Black standard.	
—	1.2 m PICKET FENCE
Suburban type ① = White pointed pales.	
Urban type ② = Black flat top pales.	
----	0.6 m 'LOW' HEDGE
----	1.2 m 'HIGH' HEDGE
----	0.6 m KNEE RAIL
----	1.2 m ESTATE RAILINGS

V	09-03-22	Updated in line with L.A. comments & Planning layout.	DGP	DGP
U	14-02-22	Enclosures to plots 458, 558, 559 & 653 amended.	DGP	DGP
T	18-01-22	Updated in line with L.A. comments & Planning layout.	DGP	DGP
S	11-01-22	Benches moved by blocks D & E.	DGP	DGP
R	10-12-21	Updated in line with L.A. comments & Planning layout.	DGP	DGP
Q	16-11-21	Updated in line with L.A. comments.	DGP	DGP
P	15-11-21	Updated in line with Planning Layout.	DGP	DGP
N	12-11-21	Updated in line with Planning Layout.	DGP	DGP
M	06-10-21	Updated in line with Planning Layout.	DGP	DGP
L	30-09-21	Updated in line with Planning Layout.	DGP	DGP
K	21-09-21	Updated in line with Planning Layout.	DGP	DGP
J	16-09-21	Updated in line with Planning Layout.	DGP	DGP
Rev.	Date	Description	Drawn	Checked

Client

Project

Land to the north west of
Boorley Green, Botley, Southampton

Drawing Title

Phase 3
Enclosures Layout

Scale

1:1000 @ A1

Drawn

DGP

Checked

AAP

Date

August 2019

File

Phase 3 combined

Drawing Status

PLANNING

Dirg.No.

P1388.037

Rev.

V

AAP Architecture Ltd

Unit A1, Monument Business Centre, Monument Way East, Woking, Surrey GU21 5LG

T 01483 727345 E projects@aap-arc.co.uk W aap-arc.co.uk

Under the Intellectual Property Act 2014, this drawing is the copyright of AAP Architecture Ltd.