


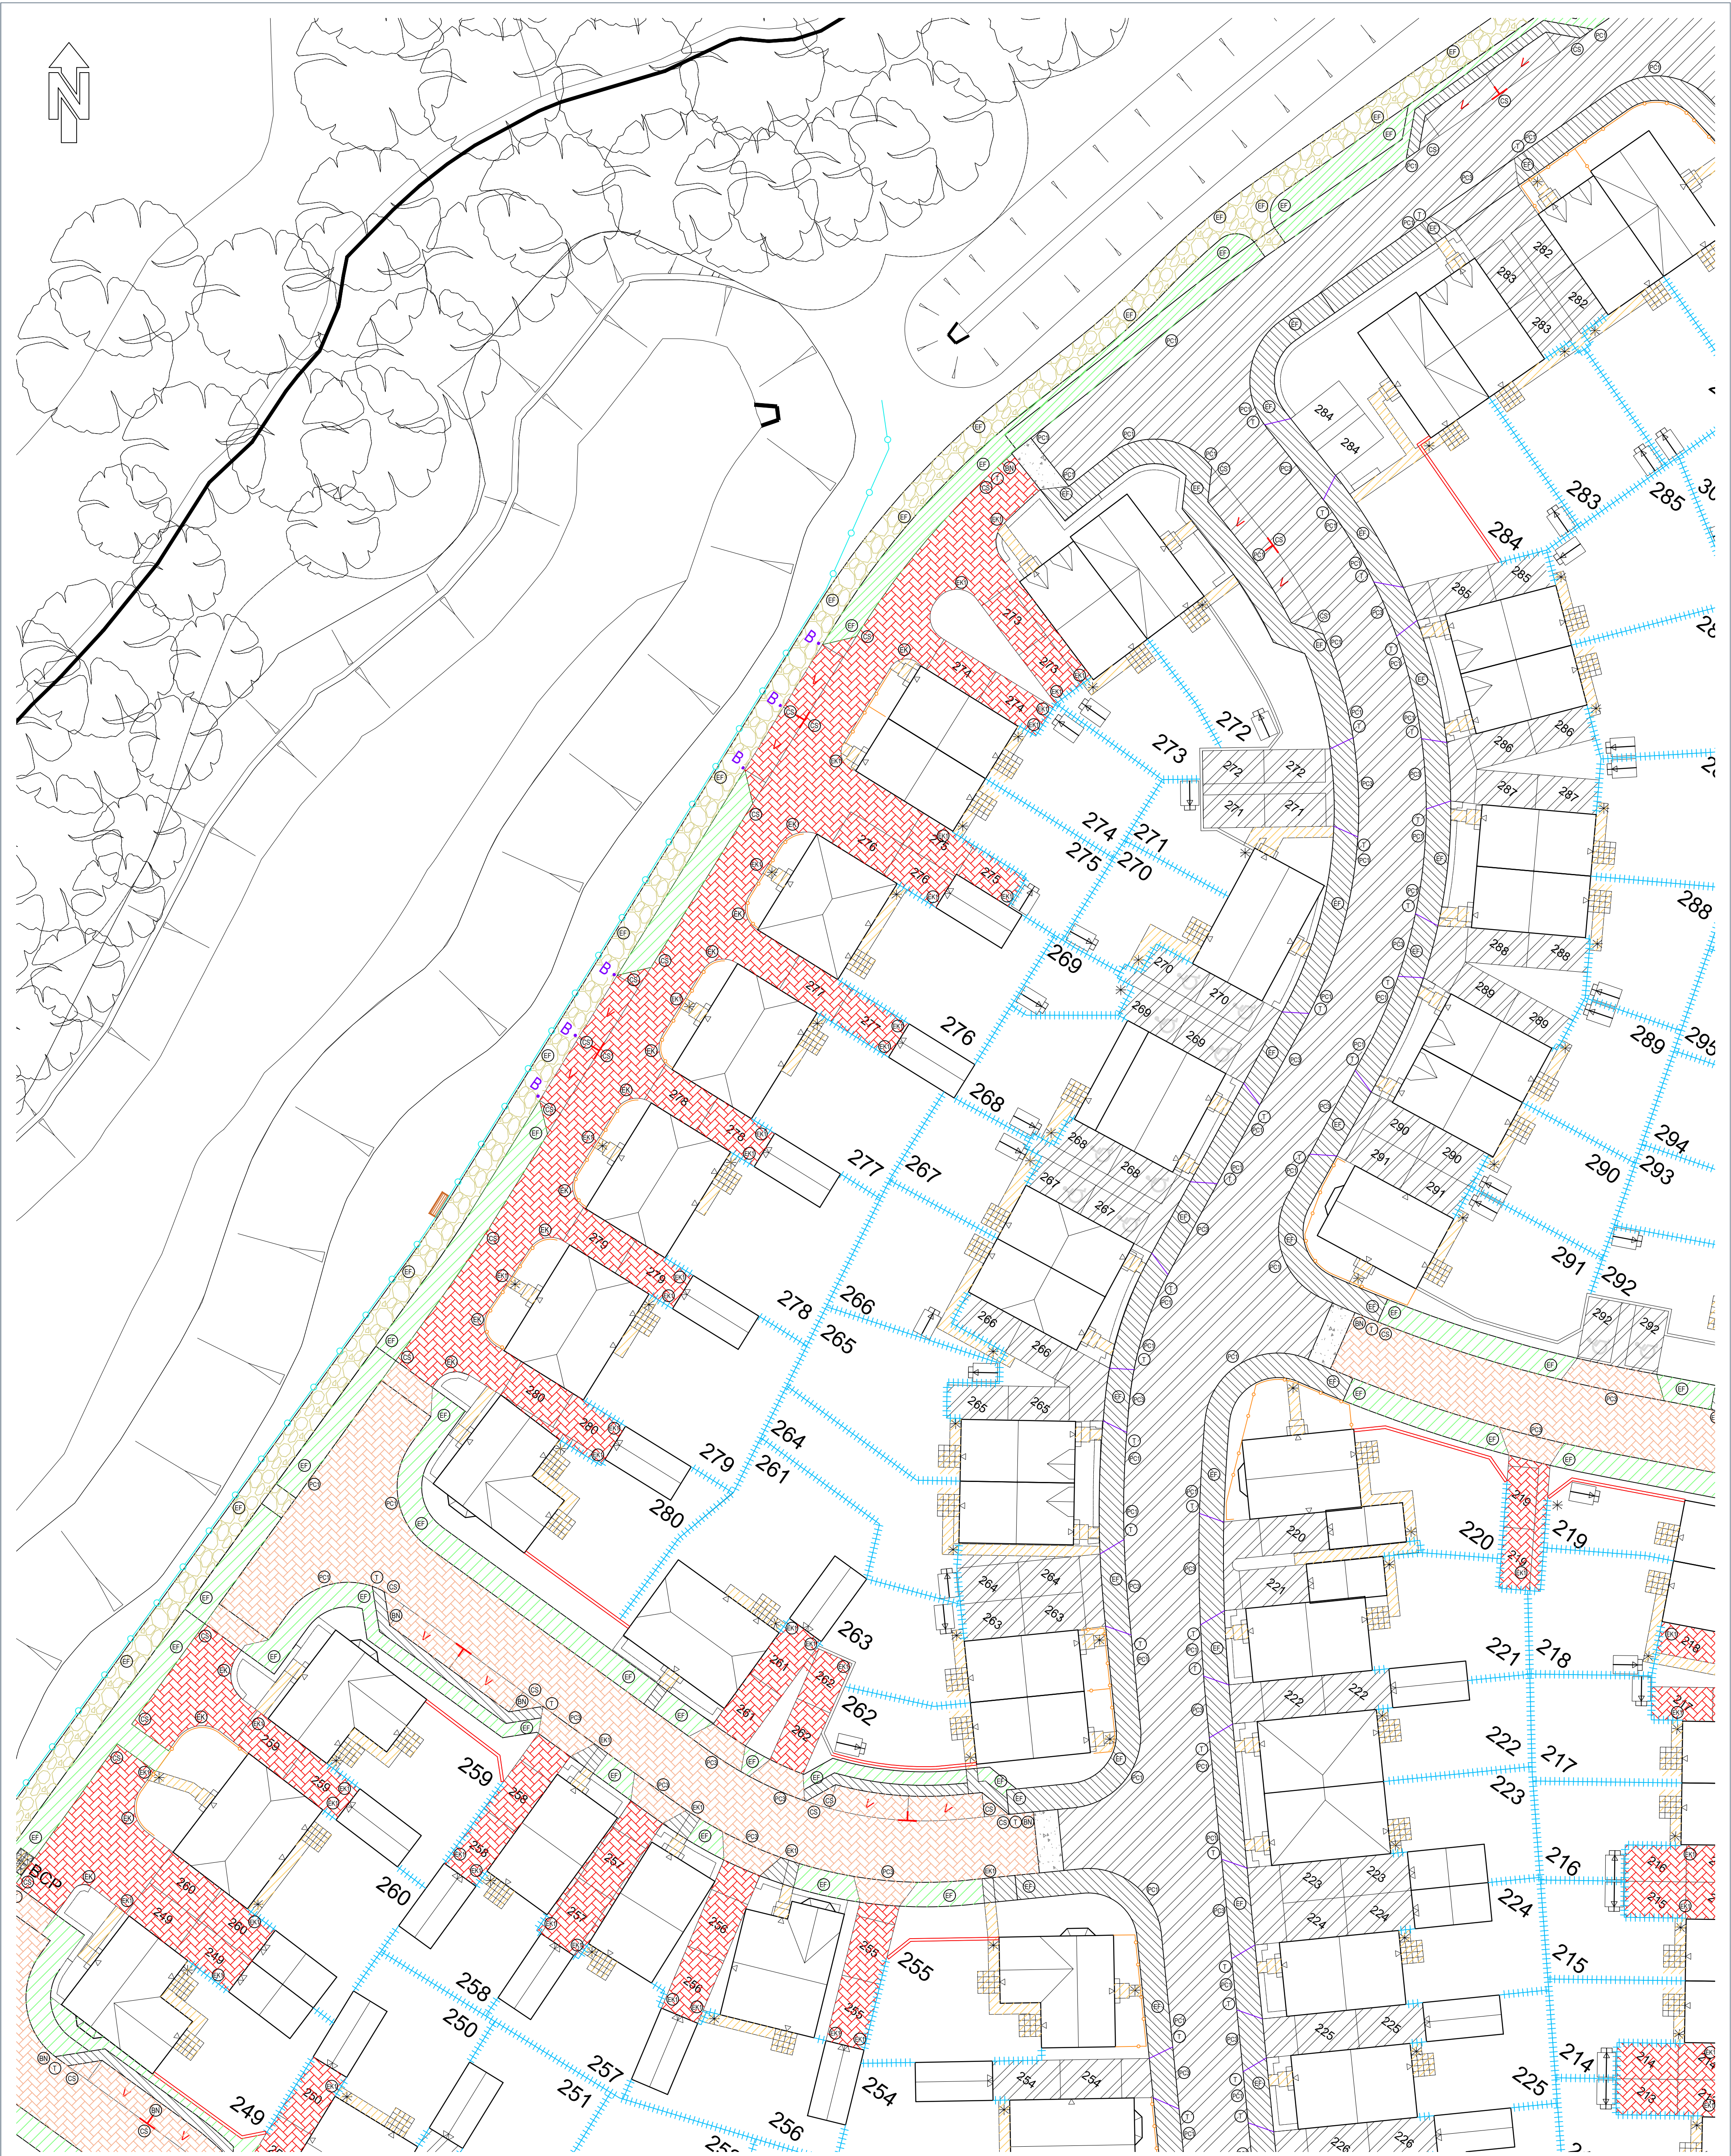

Road construction

Footpath construction

Proposed tegular block paving 80mm thick in Traditional laid in stretcher pond pattern. From Marshalls or similar and approved.

Proposed tegular block paving in burnt ochre laid in stretcher bond pattern 80mm thick on roads and 60mm for private drives. From Marshalls or similar and approved.

Proposed Ramp

Proposed grey paving 450x450mm n natural laid in chequerboard pattern. From Marshalls or similar and approved.

Proposed amber Breendon gravel path with timber edging. No dig construction within RPAs.

Grass Verges

Grasscrete

1.8m Close Board Fence

1.8m Larch Lap Fence

1.2m Garden Railings

1.2m Estate Railings

1.8m Brick Wall

Gate

Bollard

REV

DESCRIPTION

SIG

CHK

DATE

P01

First Issue.

GT

CB

16.11.2022

P02

Updated to suit client's comments.

CB

-

05.04.2023

P03

Parking space delineation added.

CB

-

30.11.2023

PCV

Type HB2 kerb to HCC11/C/010

PCB

Type BN with 25mm Upstand to HCC11/C/010

CS

CS1 Channel Kerb (on edge)

T

Transition Kerbs

BN

Kerb Type PC1 (BN150) (50mm face)

BNV

Kerb Type PC1 (BN150) (flush)

EK

EBN Edging Kerb (25mm face)

EX

EBN Edging Kerb (0-6mm face)

EF

Type EF concrete Edging to M434/15

50x1500x750mm 'T' Parking indicator; White thermoplastic road marking.

500mm high Visitors Parking; White thermoplastic road marking.

MILLER HOMES

PHASE 2 (1E)
BOORLEY GARDENS

EXTERNAL WORKS
SHEET 3

Eastwood

CONSULTING ENGINEERS

St Andrew's House
23 Kingfield Road
Sheffield, S11 9AS

T: 0114 255 4554
E: mail@eastwoodce.com
eastwoodce.com

ECE PROJECT No

46130

SCALE AT A1

1:250

STATUS

S0

SUITABLE FOR

Initial

DRAWING NUMBER

46130 - ECE - XX - XX - DR - C - 509

REV

P03

Project

Originator

Zone

Level

Type

Role

Number