Prefabricated Brick Clad Mid Ridge Chimney

Weight: 160kg

Plots: 664-665 1no & Plots 666-667 1no (all with fire plate to underside of the stack)

Brick Type TBA

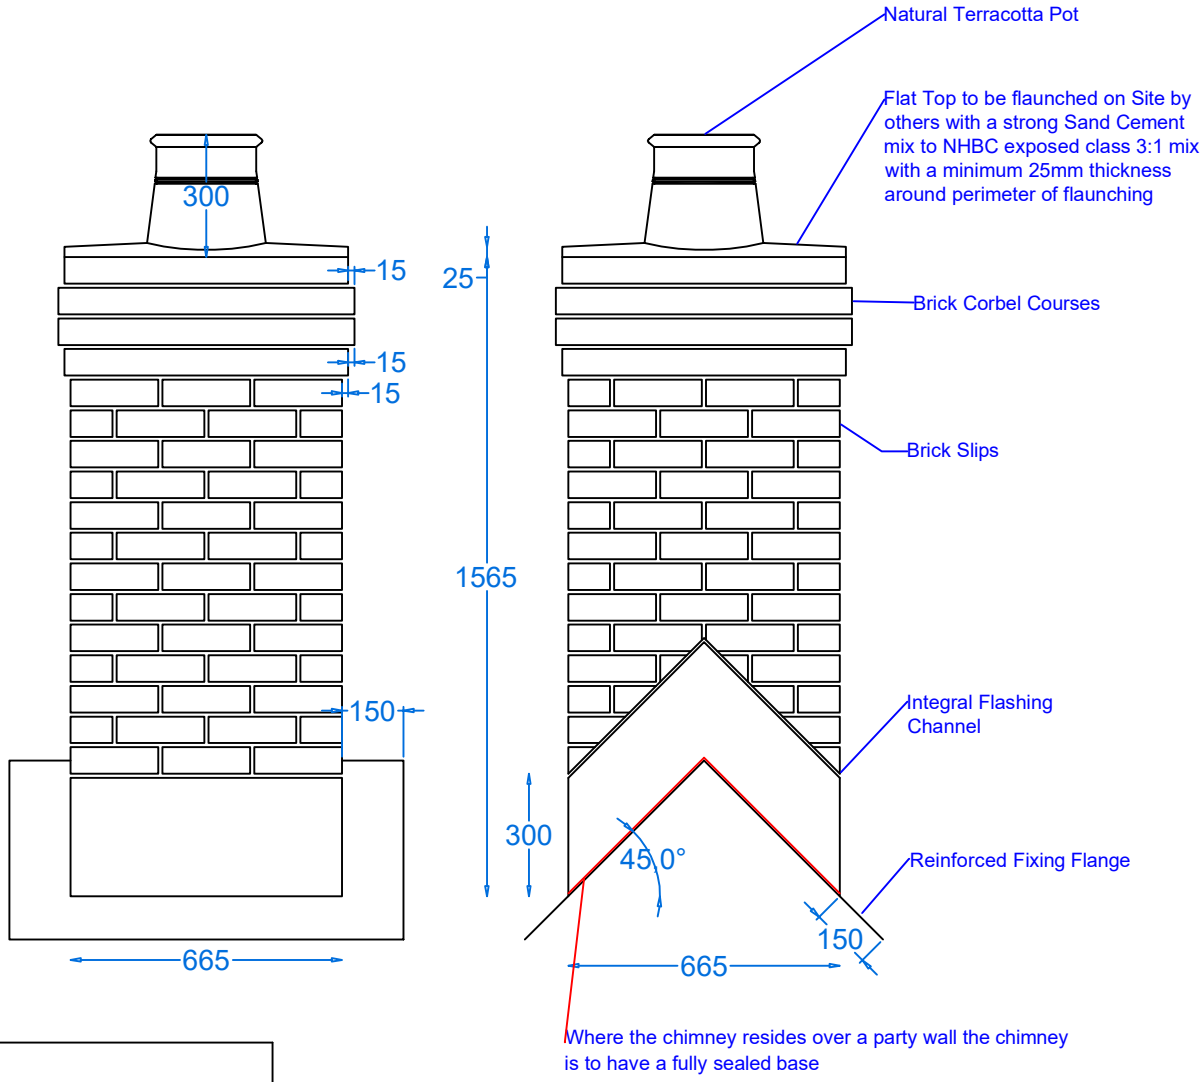

Fixing Kit Supplied:	
Bag of Hall Clips (Bag Contains 15 Clips)	2
Tube of Lead Sheet Sealant	2
Coach Bolt & Washer	16
Rubber Bung (To Seal Lifting Bar Holes)	4

THIS DRAWING IS TO BE READ IN CONJUNCTION WITH THE FABSPEED ORDER CONFIRMATION DOCUMENT

FabSpeed UK
OFFSITE BRICKWORK SOLUTIONS

E info@fabspeed.uk T 03301222123 W fabspeed.uk

The NHBC require all GRP chimneys to be third-party assessed and or certified by the CGFMA. Fabspeed chimneys have been tested by CERAM and have obtained CGFMA certification.

X:\Stationery\Logos\CGFMA logo For AutoCad 80%.jpg

Customer: Miller Homes - Southern
Site: Hedge End Ph1
Off Winchester Road
Boorley Green
Hampshire
SO32 2BX

DWG No: FSUK-992.3
Scale: NTS
Drawn By: CTP
Date: 11.04.2022

Revision Details:

THIS DRAWING IS TO BE READ IN CONJUNCTION WITH THE FABSPEED ORDER CONFIRMATION DOCUMENT

FOR FIXING INSTRUCTION USE QR CODE

All drawings are issued for comment and approva and should be reviewed along with the relevan fixing details. Responsibility remains with the customer to check and approve all information.

Approval

Signed: P B Dunford

Print: P B DUNFORD

Date: 29 / 4 / 22