


Pretabricated Brick Clad Mid Ridge Chimney

Weight: 160kg
Plots: 660 mm
Brick Type TBA

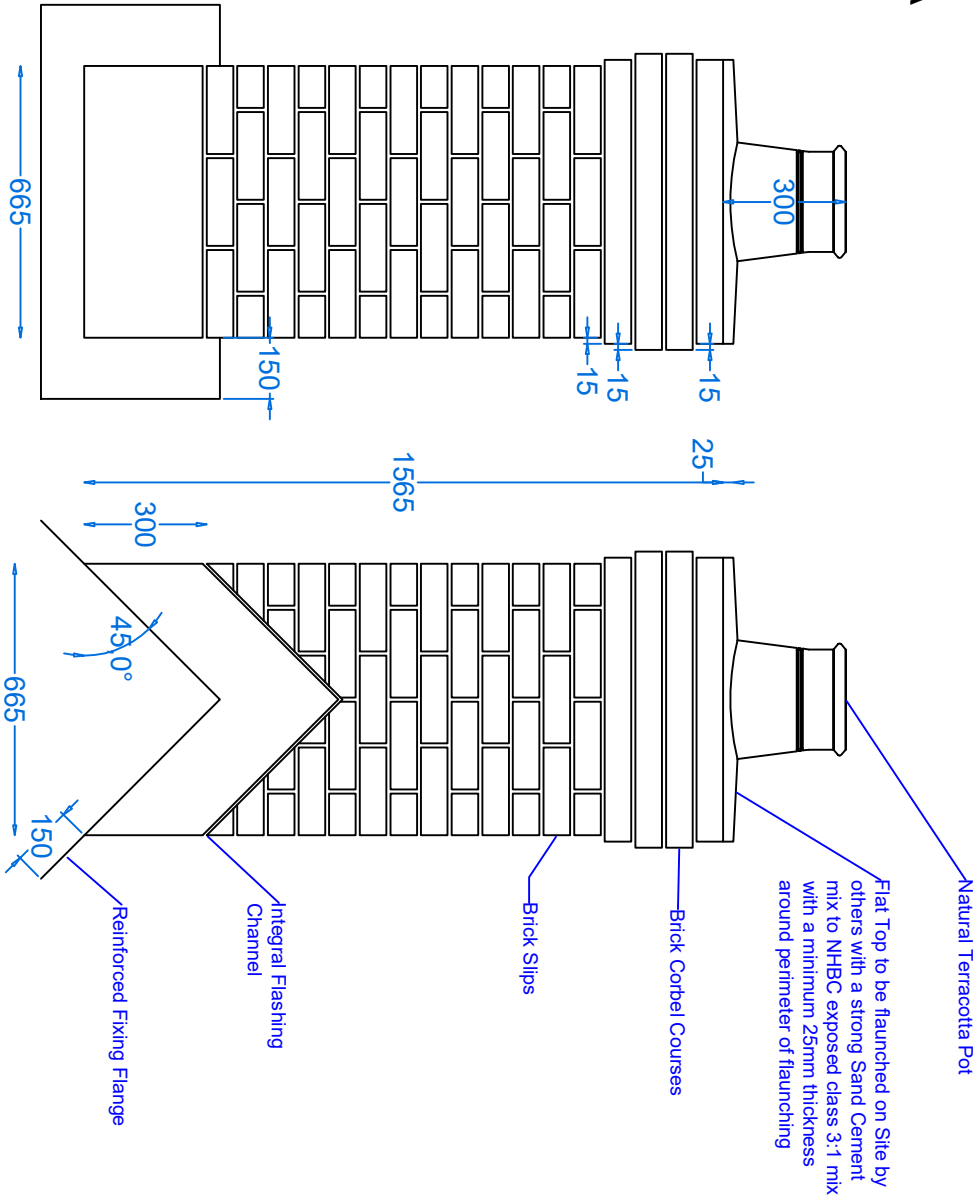

Fixing Kit Supplied:

Bag of Nail Clips (Bag Contains 15 Clips)	2
Tube of Lead Sheet Sealant	2
Coach Bolt & Washer	16
Rubber Bung (To Seal Lifting Bar Holes)	4

THIS DRAWING IS TO BE READ IN CONJUNCTION WITH
THE FABSPED ORDER CONFIRMATION DOCUMENT

E info@fabspeed.uk T 03301222123 W fabspeed.uk

The NHBC require all GRP chimneys to be third-party assessed and or certified by the CGFMA. Fabspeed chimneys have been tested by CERAM and have obtained CGFMA certification.

03/20/2022 10:00:00 AM by 10/10/2022 10:00:00 AM

Customer: Miller Homes - Southern
Site: Hedge End Ph1
Off Winchester Road
Bootley Green
Hampshire
SO32 2BX

DWG No: FSUK-992.1
Scale: NTS
Drawn By: CTP
Date: 11.04.2022

Revision Details:

THIS DRAWING IS TO BE READ IN
CONJUNCTION WITH THE FABSPED
ORDER CONFIRMATION DOCUMENT

FOR FIXING INSTRUCTION USE QR CODE



All drawings are issued for comment and approval and should be reviewed along with the relevant fixing details. Responsibility remains with the customer to check and approve all information.

Approval

Signed: P B DUNFORD

Print: P B DUNFORD

Date: 29 / 4 / 22