

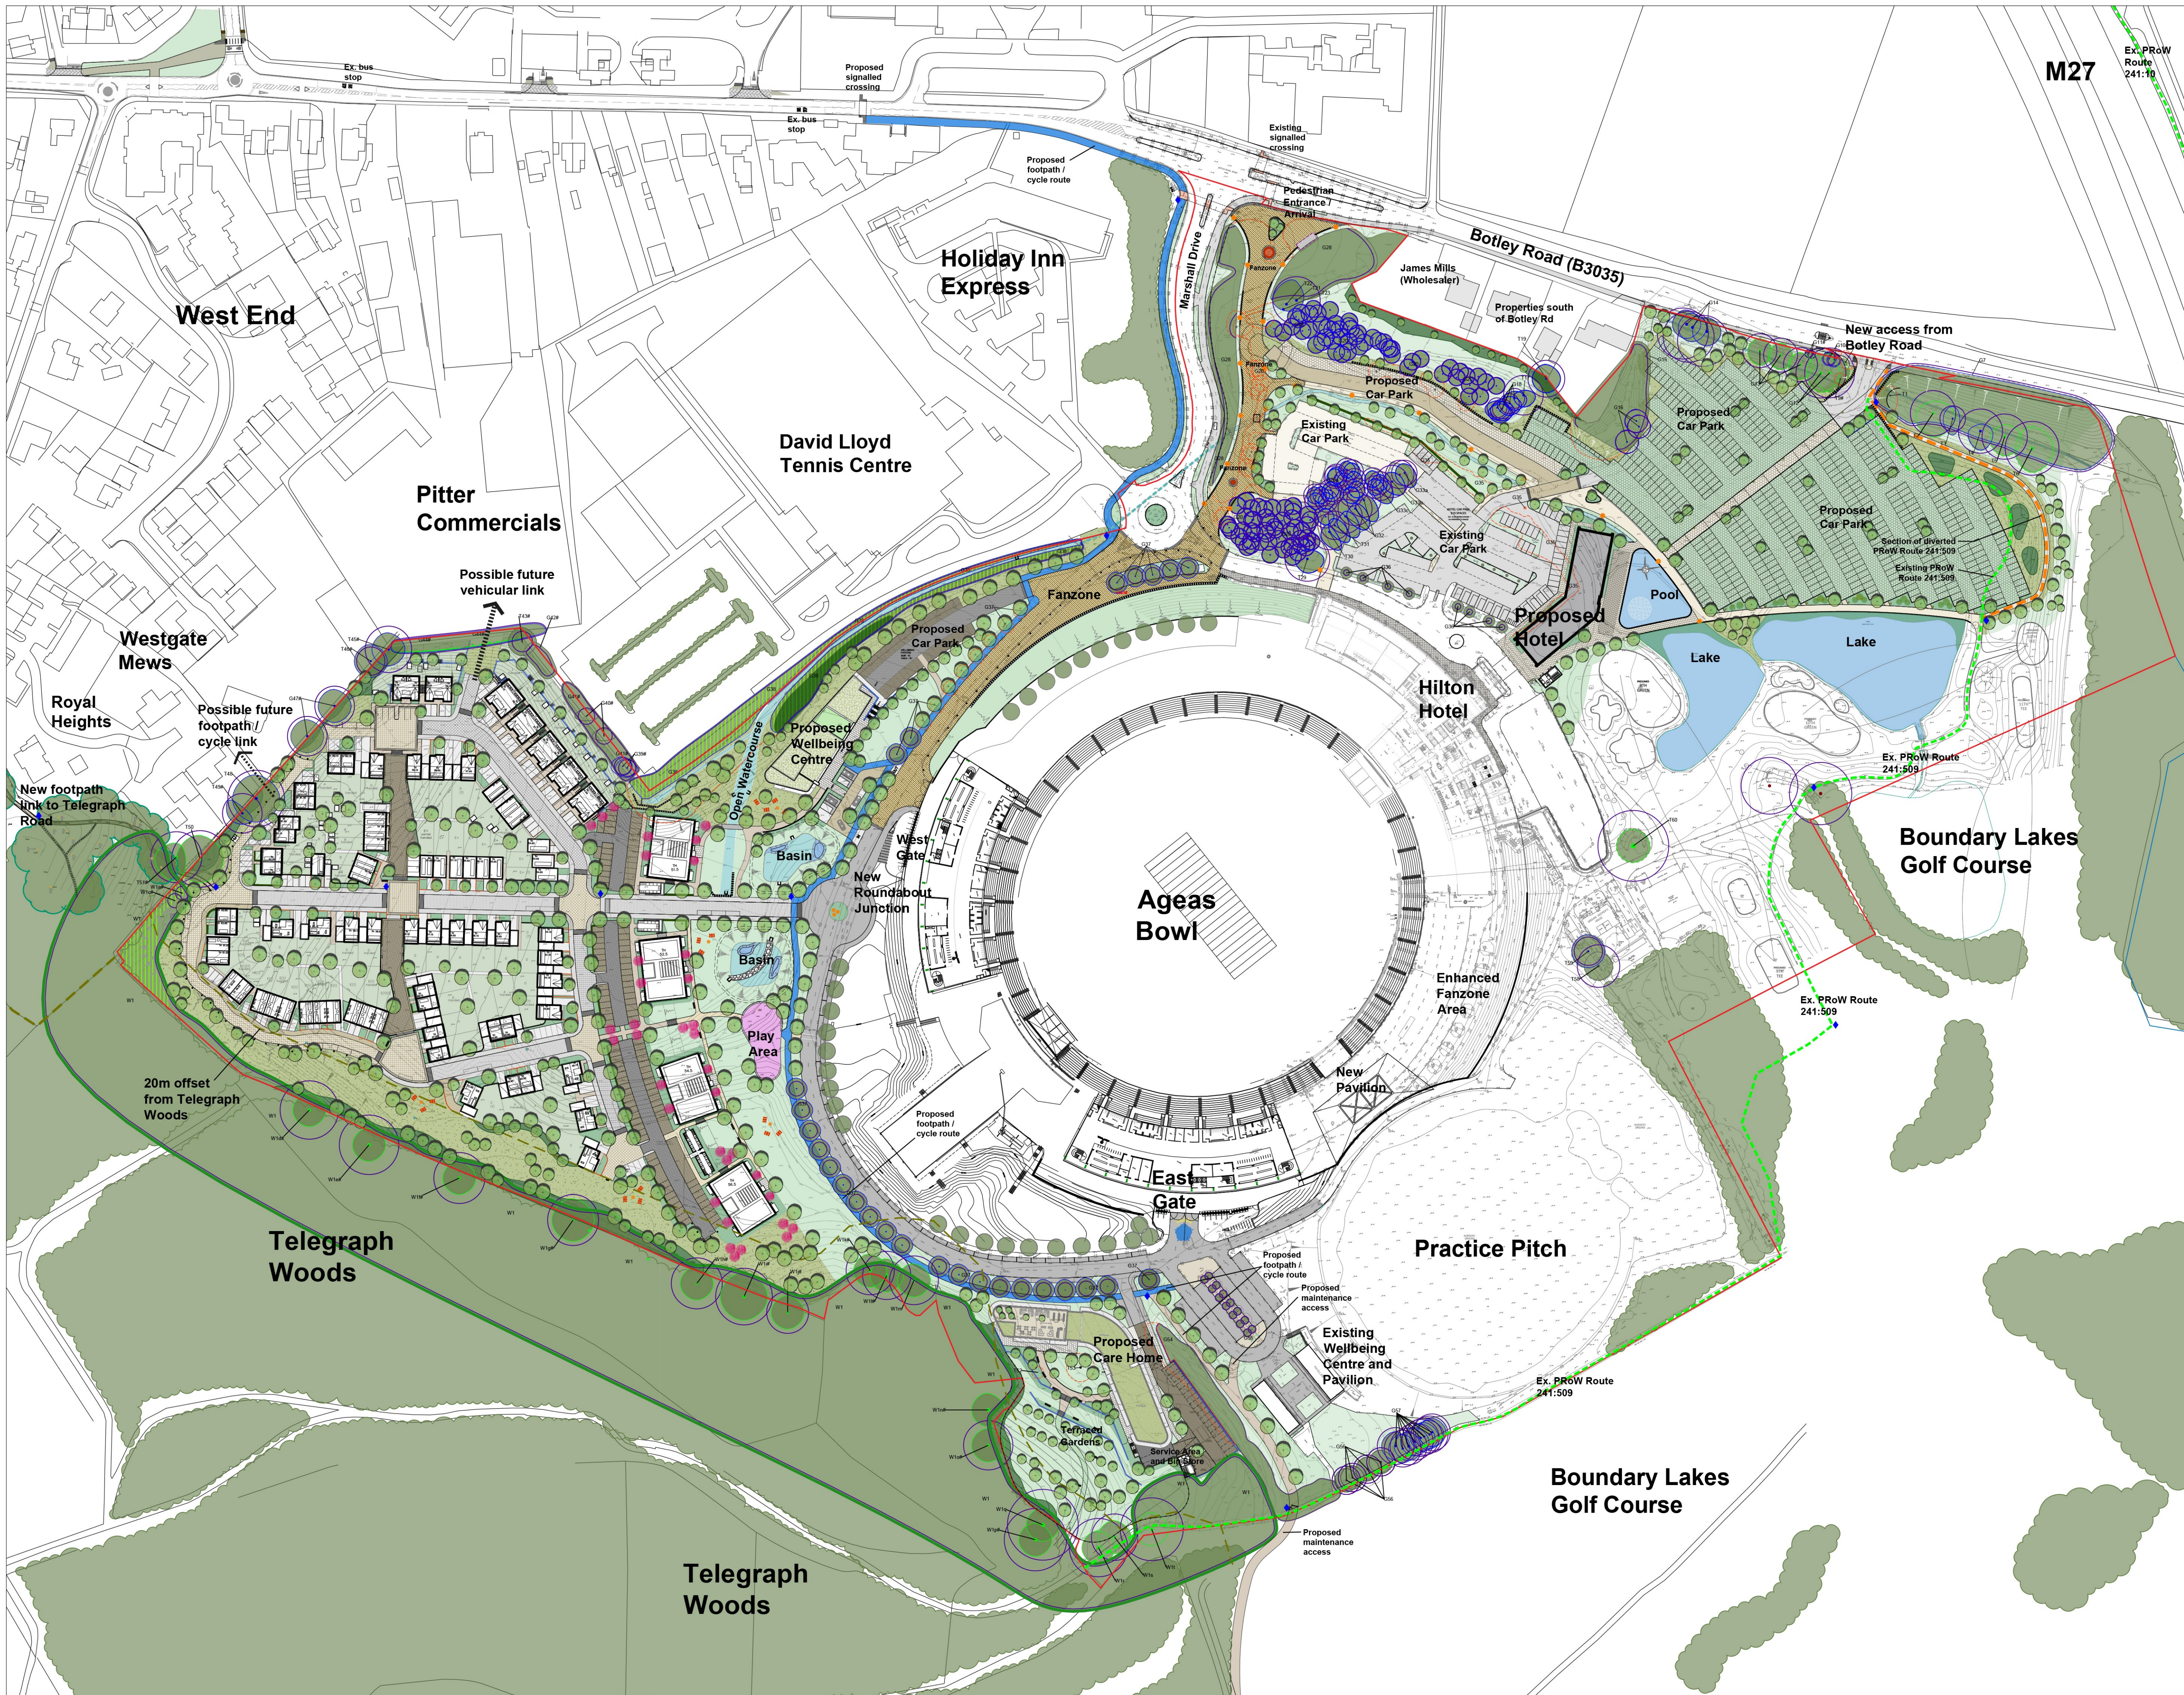


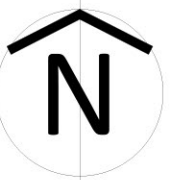

Notes

This information, whether drawn or as a data file, is copyright and issued strictly for use on the project for which it is provided

The Contractor is to check all dimensions and conditions on site before commencing. Do not scale from this drawing.

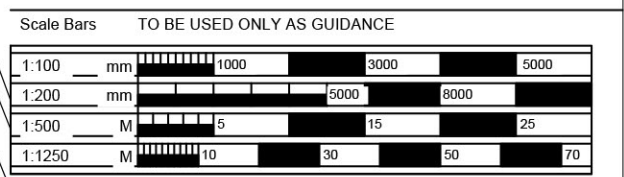

15	Proposed maintenance access east of Care Home	JH	22.11.29
10	Adjustments to Calderhead Layout 2016 (PL104-P1): Footpath link to Telegraph Woods added. Pedestrian cycle route added to provide 2.5 m narrow way for the site and connection to West End.	JH	22.11.23
09	Adjustments to Calderhead Layout 2016 (PL104-P1): LPA comments to achieve minimum 1m width to client comments 10-29. Layout updated to WFF Feasibility Design information for Botley Road	JH	23.06.23
08	Adjustments to layout to LPA consultee comments and latest Calderhead Layout 2016 (PL104-P1) D	JH	23.06.26
07	Adjustments to layout to LPA consultee comments and latest Calderhead Layout 2023-02-24	JH	26.02.23
06	Minor adjustments to layout to accommodate Tree Appraisal with Mulberry Consultants comments 2022-06-05	JH	18.07.22
05	Adjustments to Care Home adjusted to accommodate Monkey Puzzle RPA, Service and Landscaped and Client comments steps added. Tree planting strategy to main car park added and client comments 2022-04-15. Residential layout updated to include car and driving area recommendations to residential area	JH	28.04.22
04	Updated to revised layout (Budget Hotel) and Mulberry Survey information	JH	09.02.22
03	Draft Planning Issue for approval	CP	09.02.22
02	Draft Planning Issue for approval	CP	01.02.22
Issue	Description		By Date

Client

**LAND AND DEVELOPMENT
ADVISORY LIMITED**

Project AGEAS BOWL MASTERPLAN

Drawing Title

LANDSCAPE MASTERPLAN
CHARACTER AREAS 1-5

Date	01.2022	By	CP	Chk	JH
Job No.	J00828	Dwg No.	MP-007	Issue	11
Scale	1:1250@A1	Status	PLANNING		

Johns Associates Limited
Bradford-on-Avon

Green Tree House,
11 St Margaret's Street,
Bradford-on-Avon
BA15 1DA

+44 (0)1225 723652

www.johnsassociates.co.uk



JOHNS
ASSOCIATES

This drawing is subject to copyright and is not to be reproduced, retained nor disclosed to any unauthorized person either wholly or in part without the consent of Johns Associates Limited.