


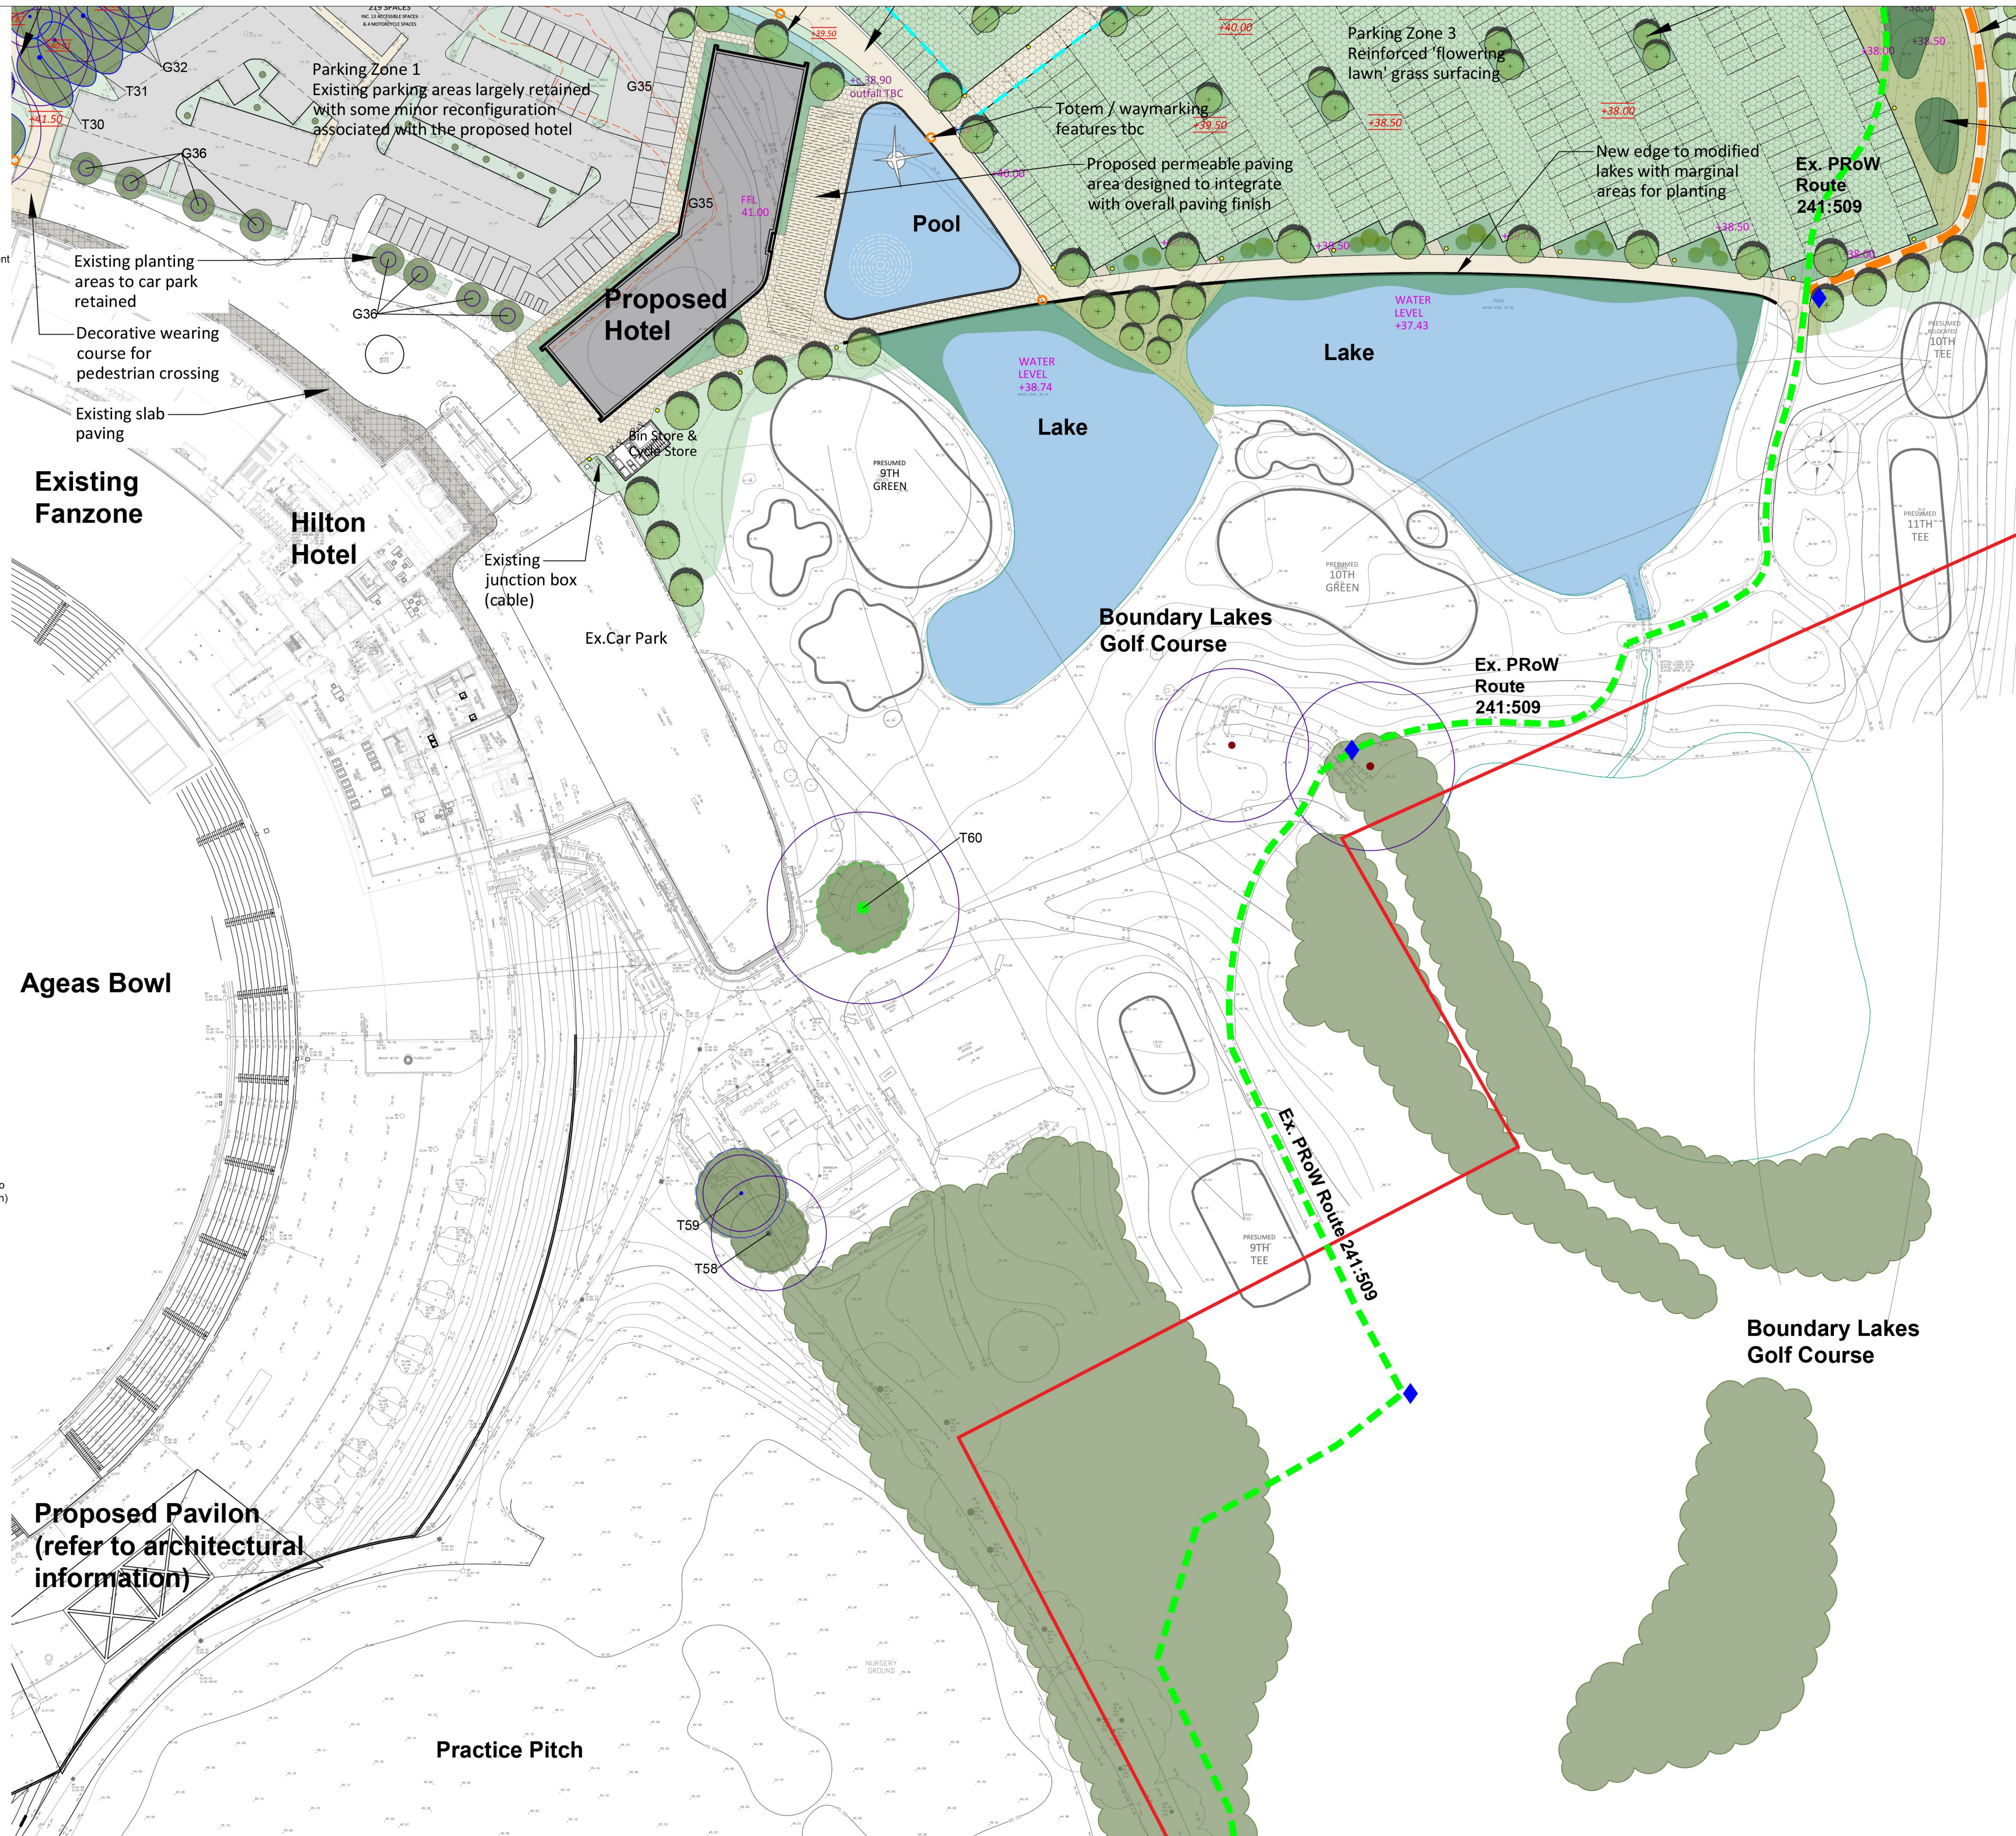

- For Tree Survey information please refer to Arboricultural Implications Assessment (Mulberry TMC, November 2023)




Notes

This information, whether drawn or as a data file, is copyright and issued strictly for use on the project for which it is provided

The Contractor is to check all dimensions and conditions on site before commencing. Do not scale from this drawing.

Scale Bars TO BE USED ONLY AS GUIDANCE

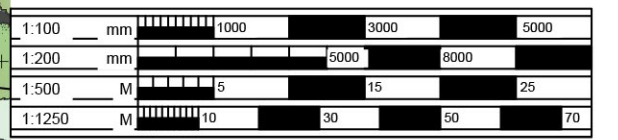

06	Bin / cycle store for hotel added. Waymarker signs added	JH	17.11.23
05	Adjustments to layout to LPA consultee comments and latest Calderpeel layout 21018 (PL) 104 D	JH	23.05.26
04	Updated to revised layout (Budget Hotel) and Mulberry Tree Survey information added	JH	09.03.22
03	Draft Planning Issue for approval	CP	09.02.22
02	Draft Planning Issue for approval	CP	01.02.22

Issue	Description	By	Date
-------	-------------	----	------

Client	
--------	--

LAND AND DEVELOPMENT
ADVISORY LIMITED

Project

AGEAS BOWL MASTERPLAN

Drawing Title

LANDSCAPE PLAN
AREAS 2&3
SHEET 3 of 6

Date	01.2022	By	CP	C/N	JH
Job No.	J00828	Dwg No.	MP-003	Issue	06
Scale	1:500@A1	Status	PLANNING		

Johns Associates Limited
Bradford-on-Avon

Green Tree House,
11 St Margaret's Street,
Bradford-on-Avon
BA15 1DA

+44 (0)1225 723652

www.johnsassociates.co.uk



JOHNS
ASSOCIATES

This drawing is subject to copyright and is not to be reproduced, retained nor disclosed to any unauthorized person either wholly or in part without the consent of Johns Associates Limited.