



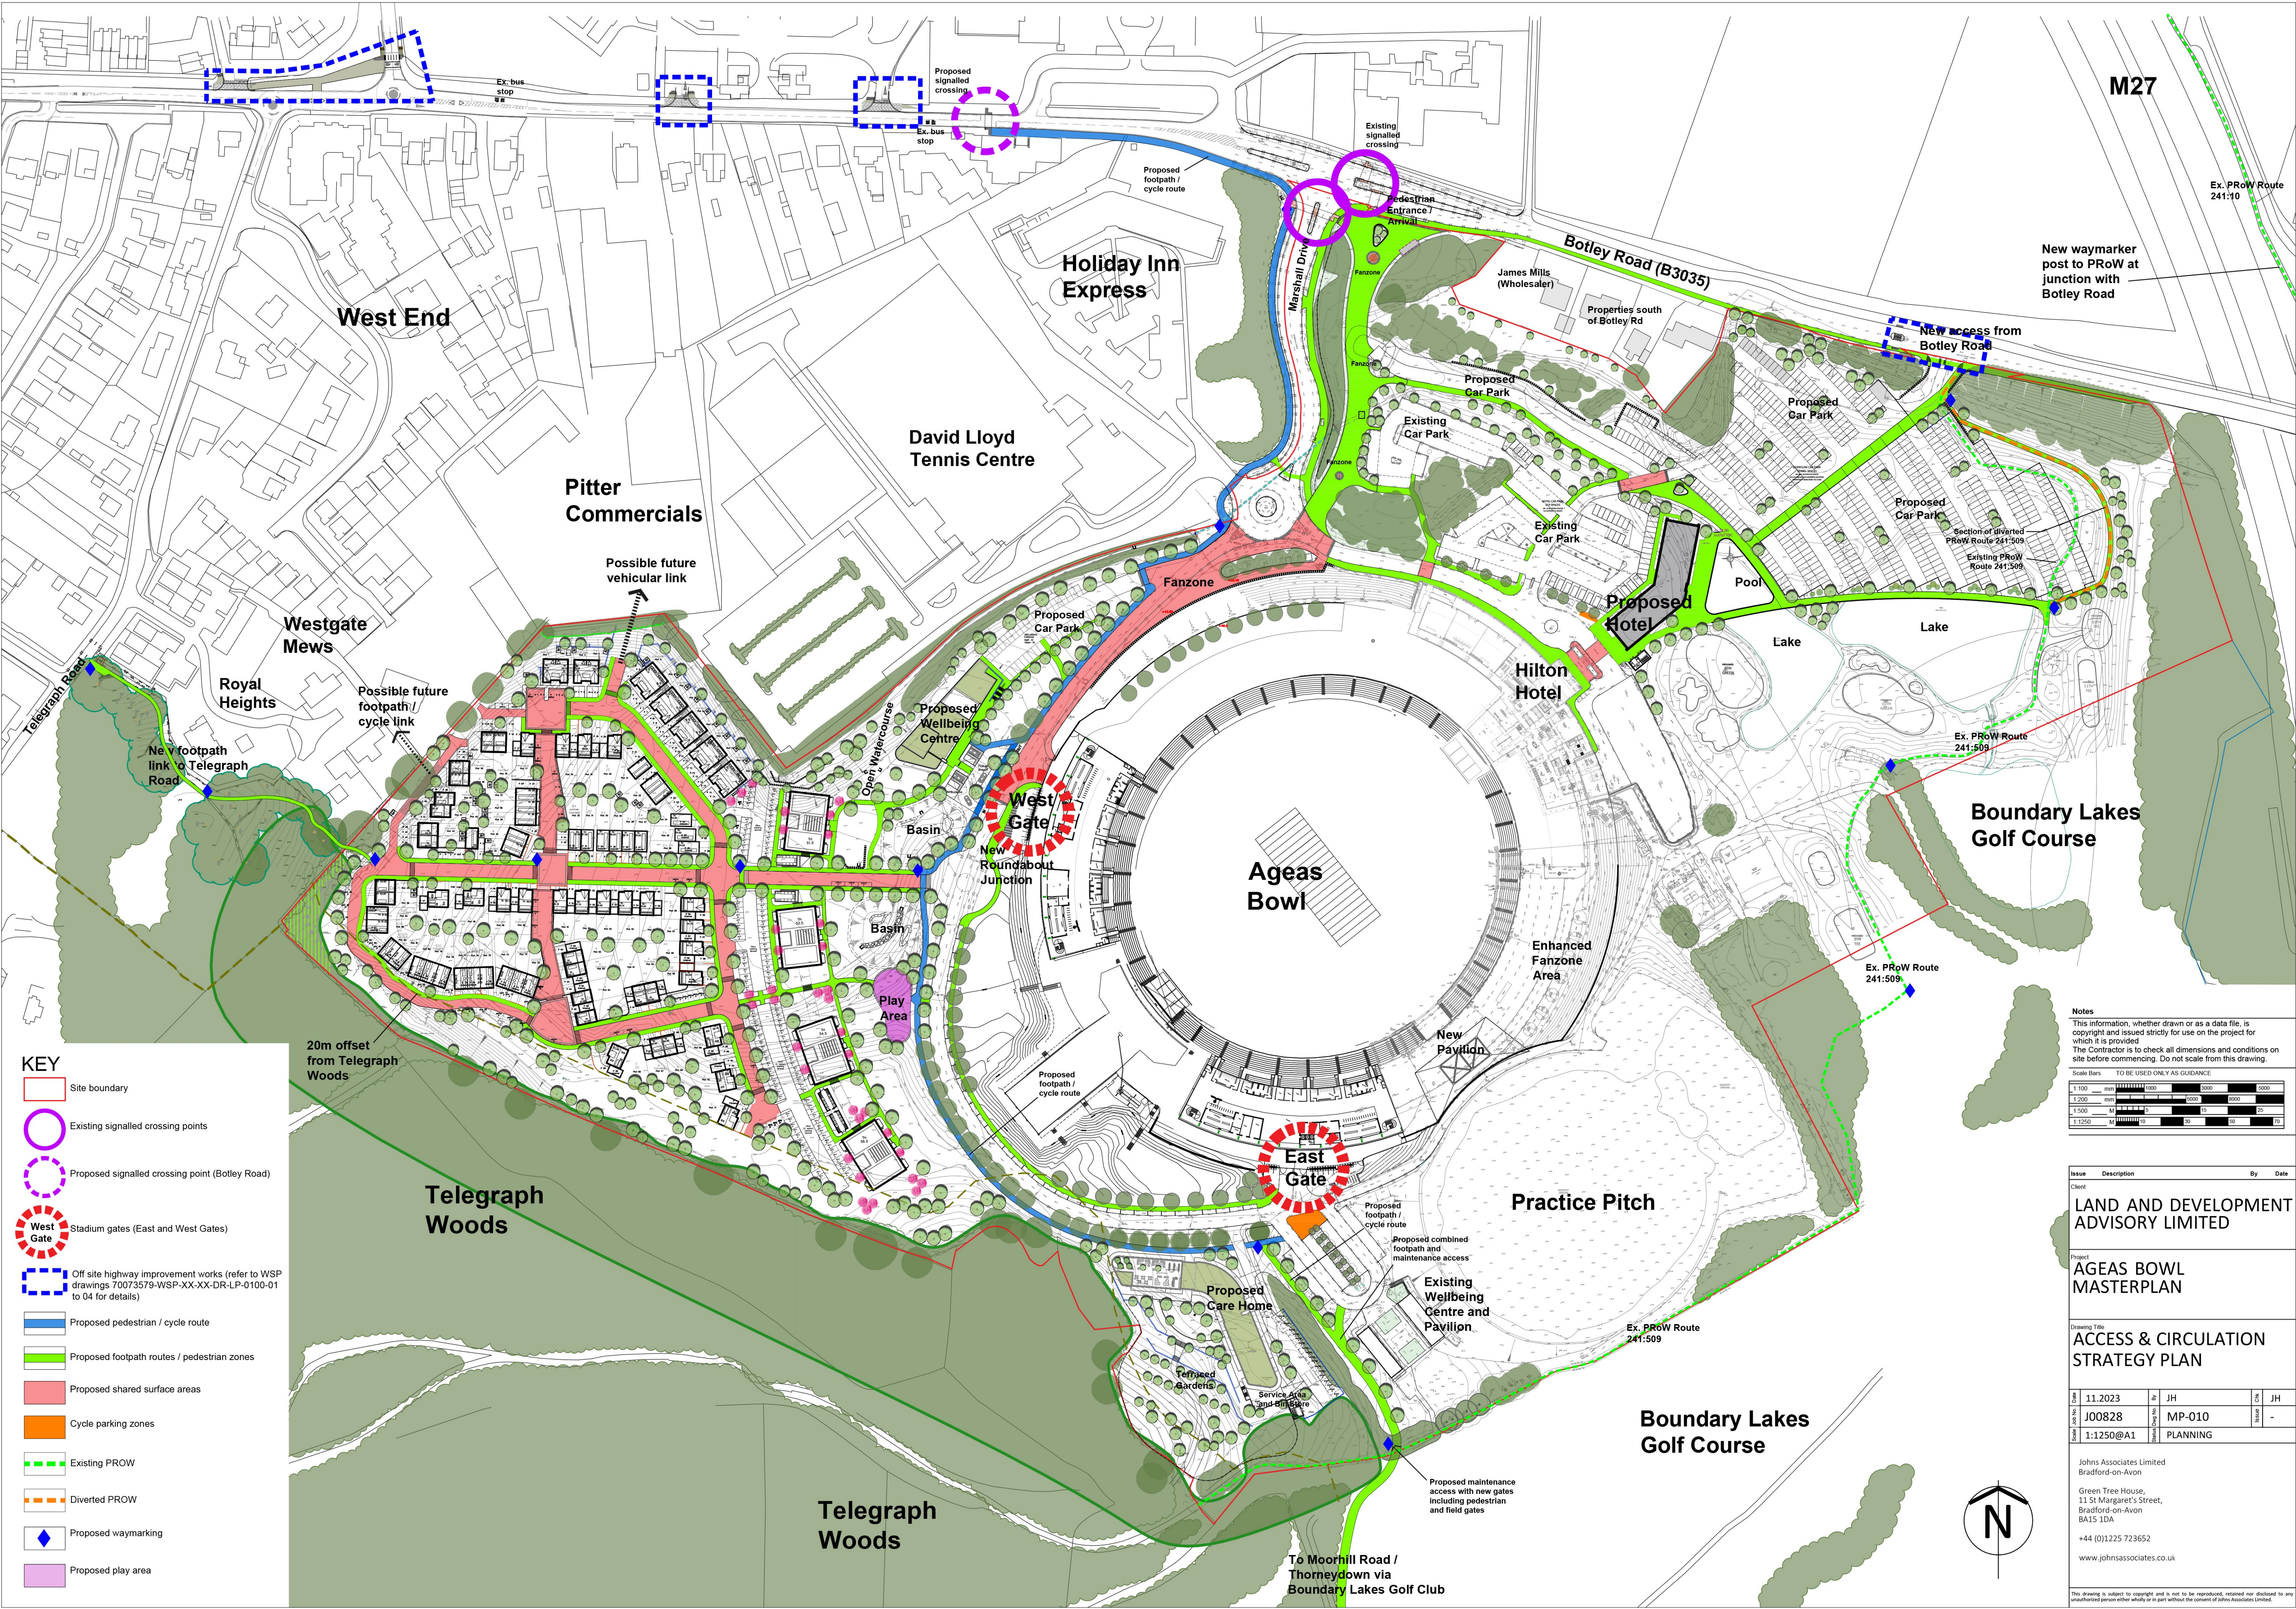

KEY

- Site boundary
- Existing signalled crossing points
- Proposed signalled crossing point (Botley Road)
- Stadium gates (East and West Gates)
- Off site highway improvement works (refer to WSP drawings 70073579-WSP-XX-XX-DR-LP-0100-01 to 04 for details)
- Proposed pedestrian / cycle route
- Proposed footpath routes / pedestrian zones
- Proposed shared surface areas
- Cycle parking zones
- Existing PROW
- Diverted PROW
- Proposed waymarking
- Proposed play area

Notes
This information, whether drawn or as a data file, is copyright and issued strictly for use on the project for which it is provided.
The Contractor is to check all dimensions and conditions on site before commencing. Do not scale from this drawing.

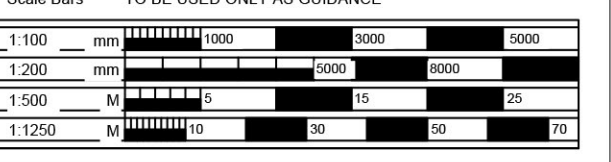

Issue	Description	By	Date
Client	LAND AND DEVELOPMENT ADVISORY LIMITED		

Project
AGEAS BOWL MASTERPLAN

Drawing Title
ACCESS & CIRCULATION STRATEGY PLAN

11.2023	JH	CHK	JH
J00828	MP-010	Issue	-
1:1250@A1	PLANNING	Scale	

Johns Associates Limited
Bradford-on-Avon
Green Tree House,
11 St Margaret's Street,
Bradford-on-Avon
BA15 1DA
+44 (0)1225 723652
www.johnsassociates.co.uk

This drawing is subject to copyright and is not to be reproduced, retained nor disclosed to any unauthorized person either wholly or in part without the consent of Johns Associates Limited.