


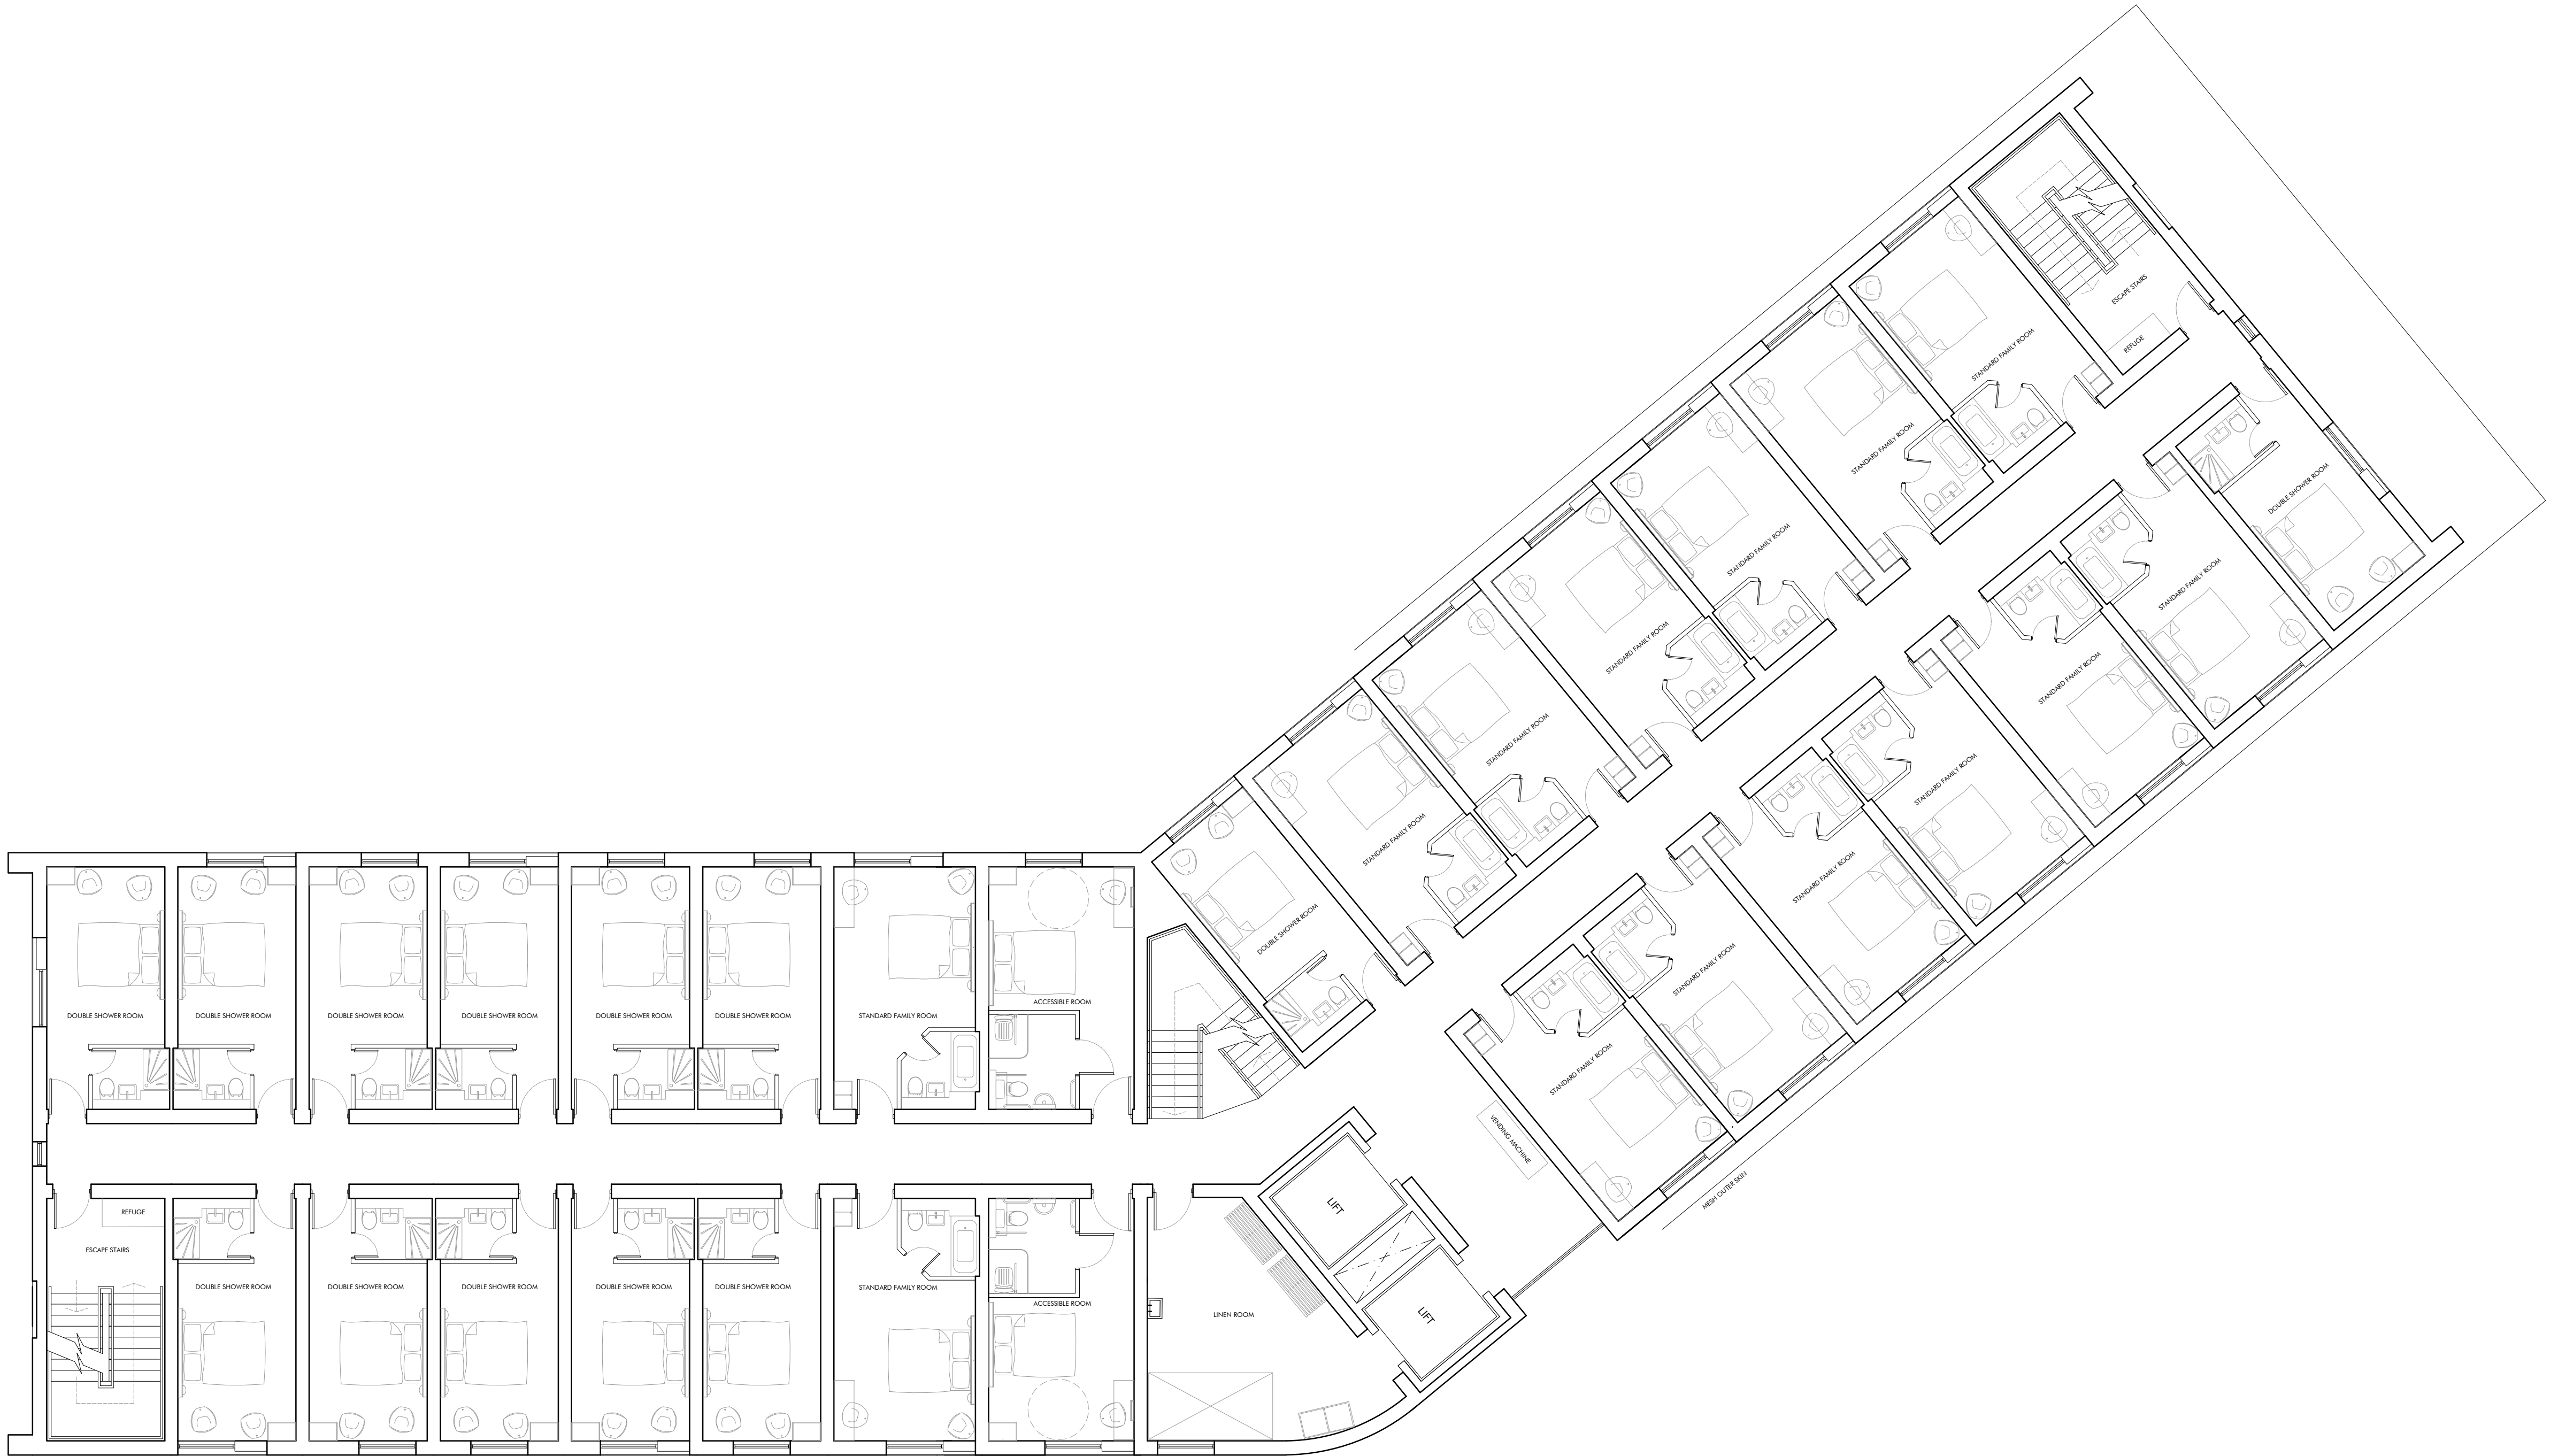

TYPICAL UPPER FLOOR PLAN