




FIRST FLOOR



SECOND FLOOR

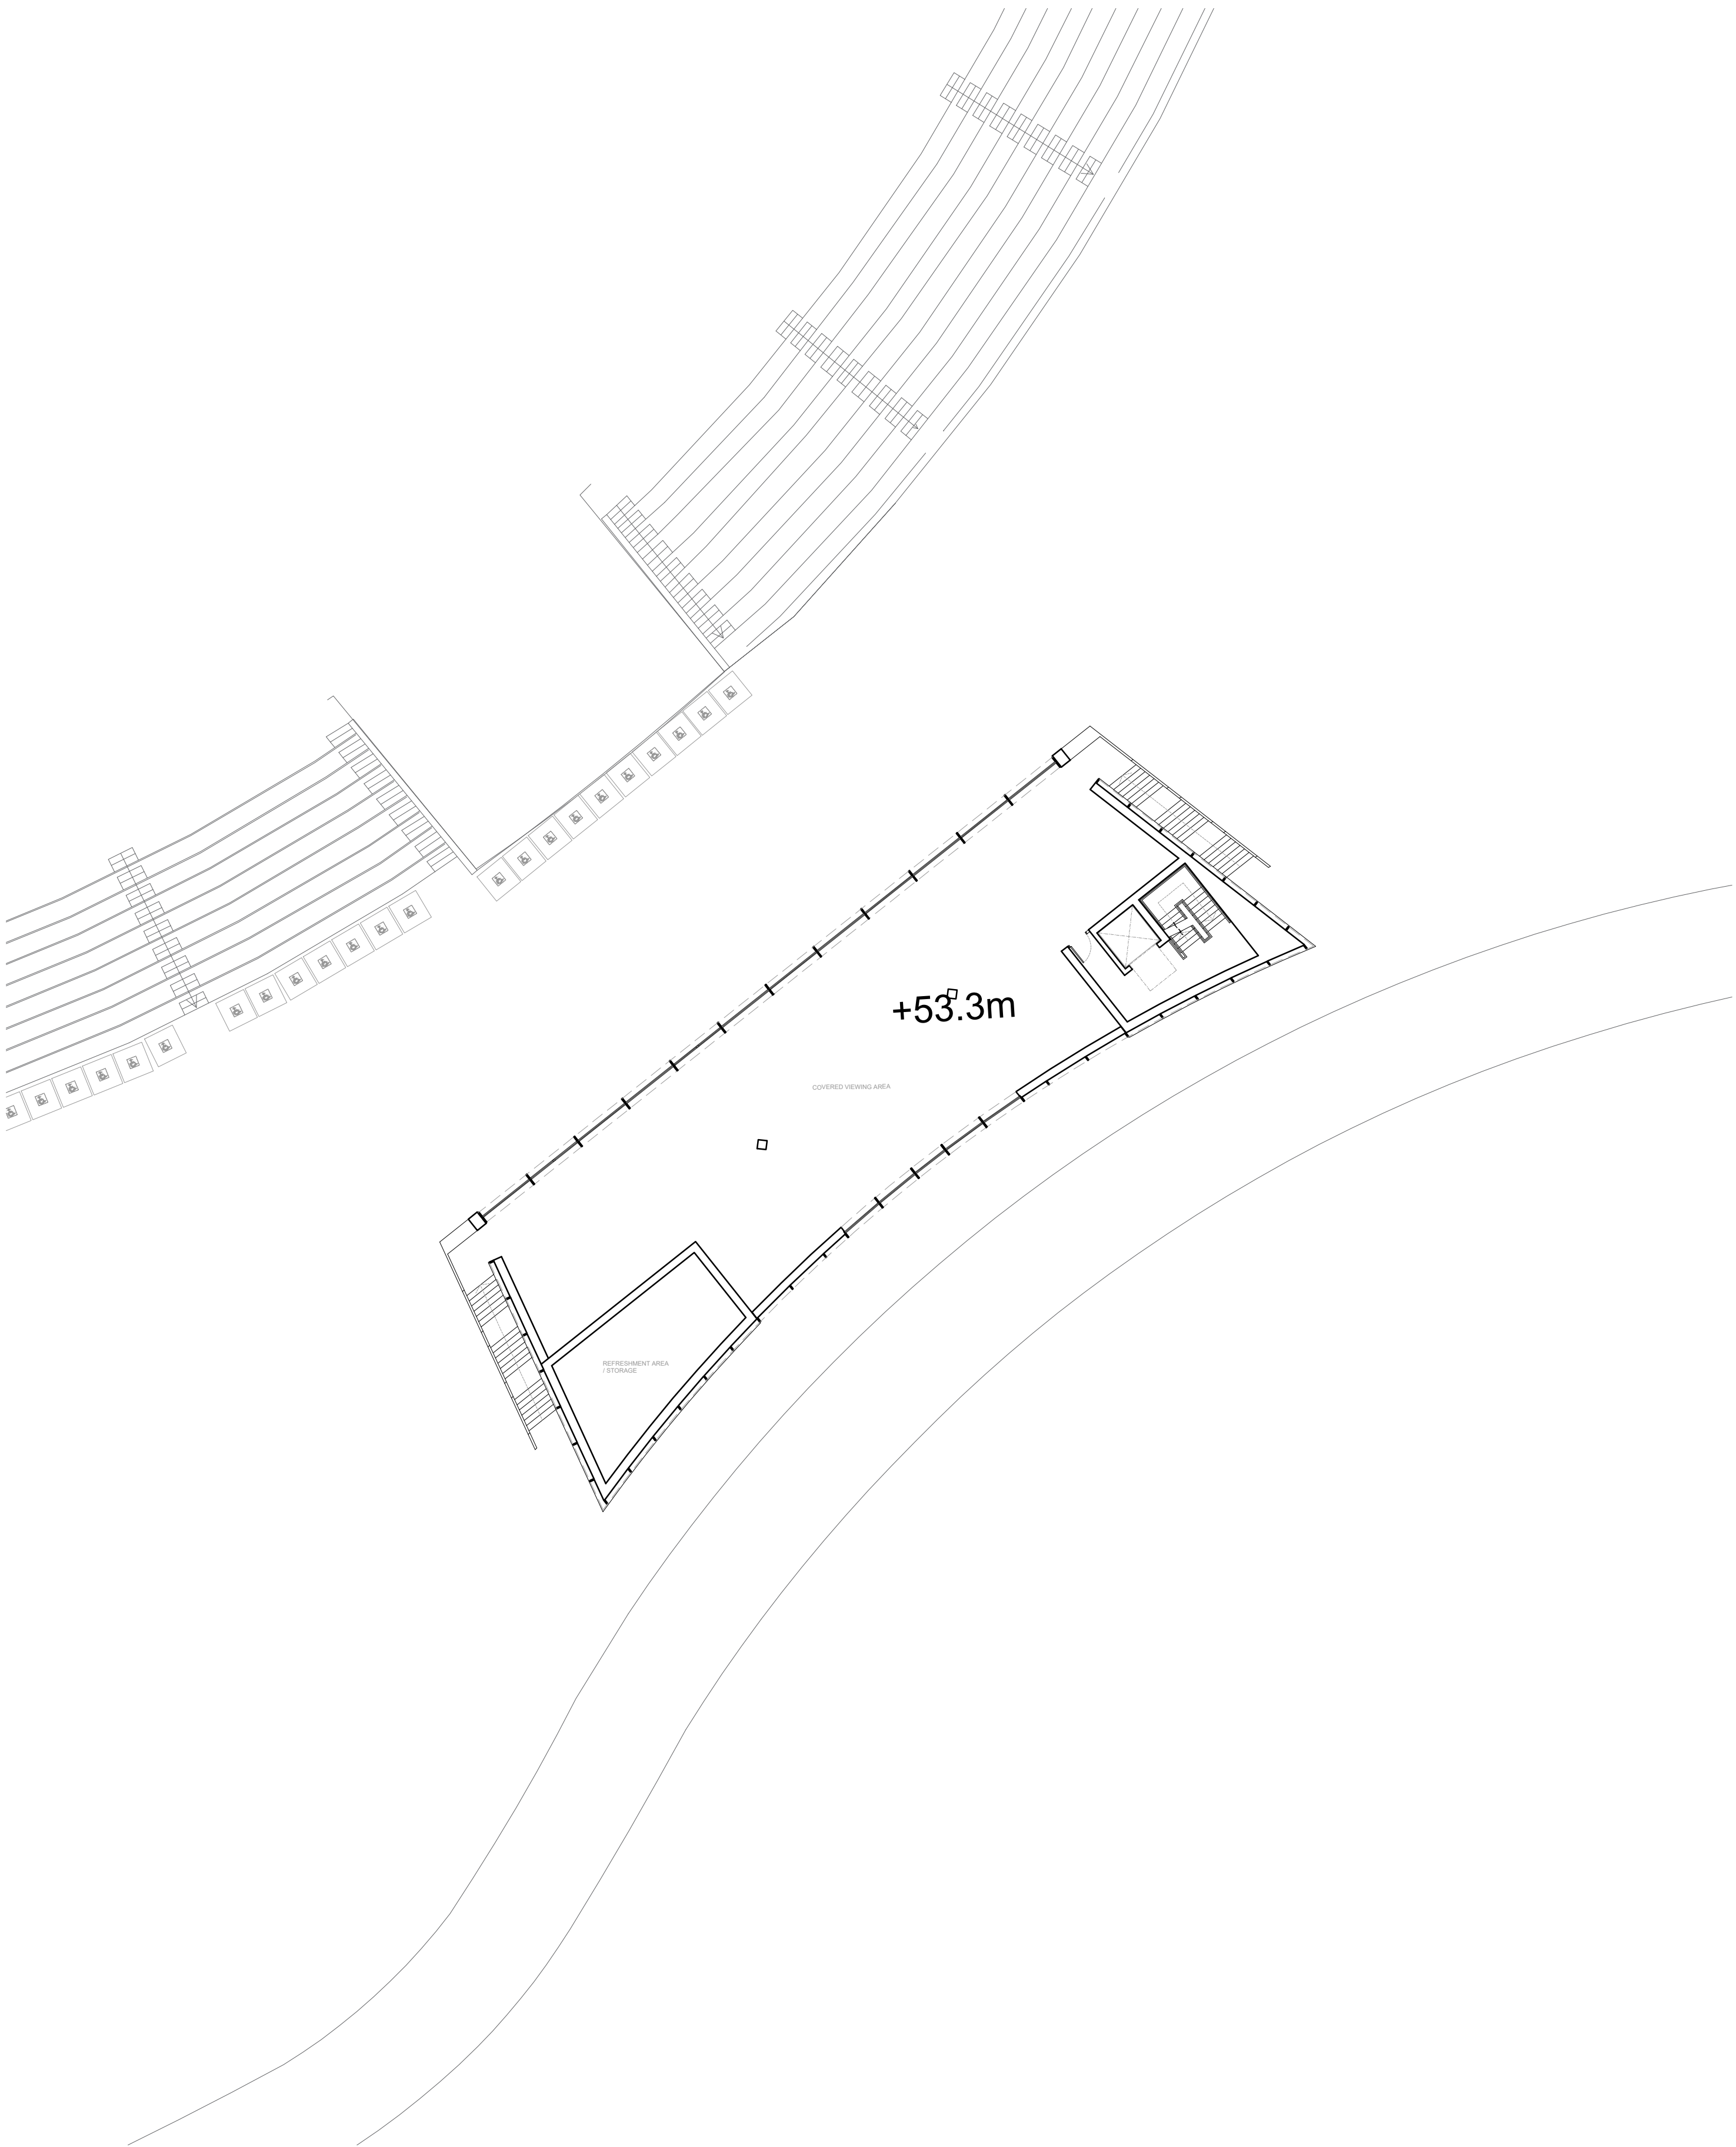