


REV	DESCRIPTION	DATE	DRAWN
1	PROPOSED GROUND AND FIRST FLOOR PLANS	28.01.22	LA
2	PROPOSED GROUND AND FIRST FLOOR PLANS	28.01.22	LA
3	PROPOSED GROUND AND FIRST FLOOR PLANS	28.01.22	LA
4	UPDATE	28.01.22	LA

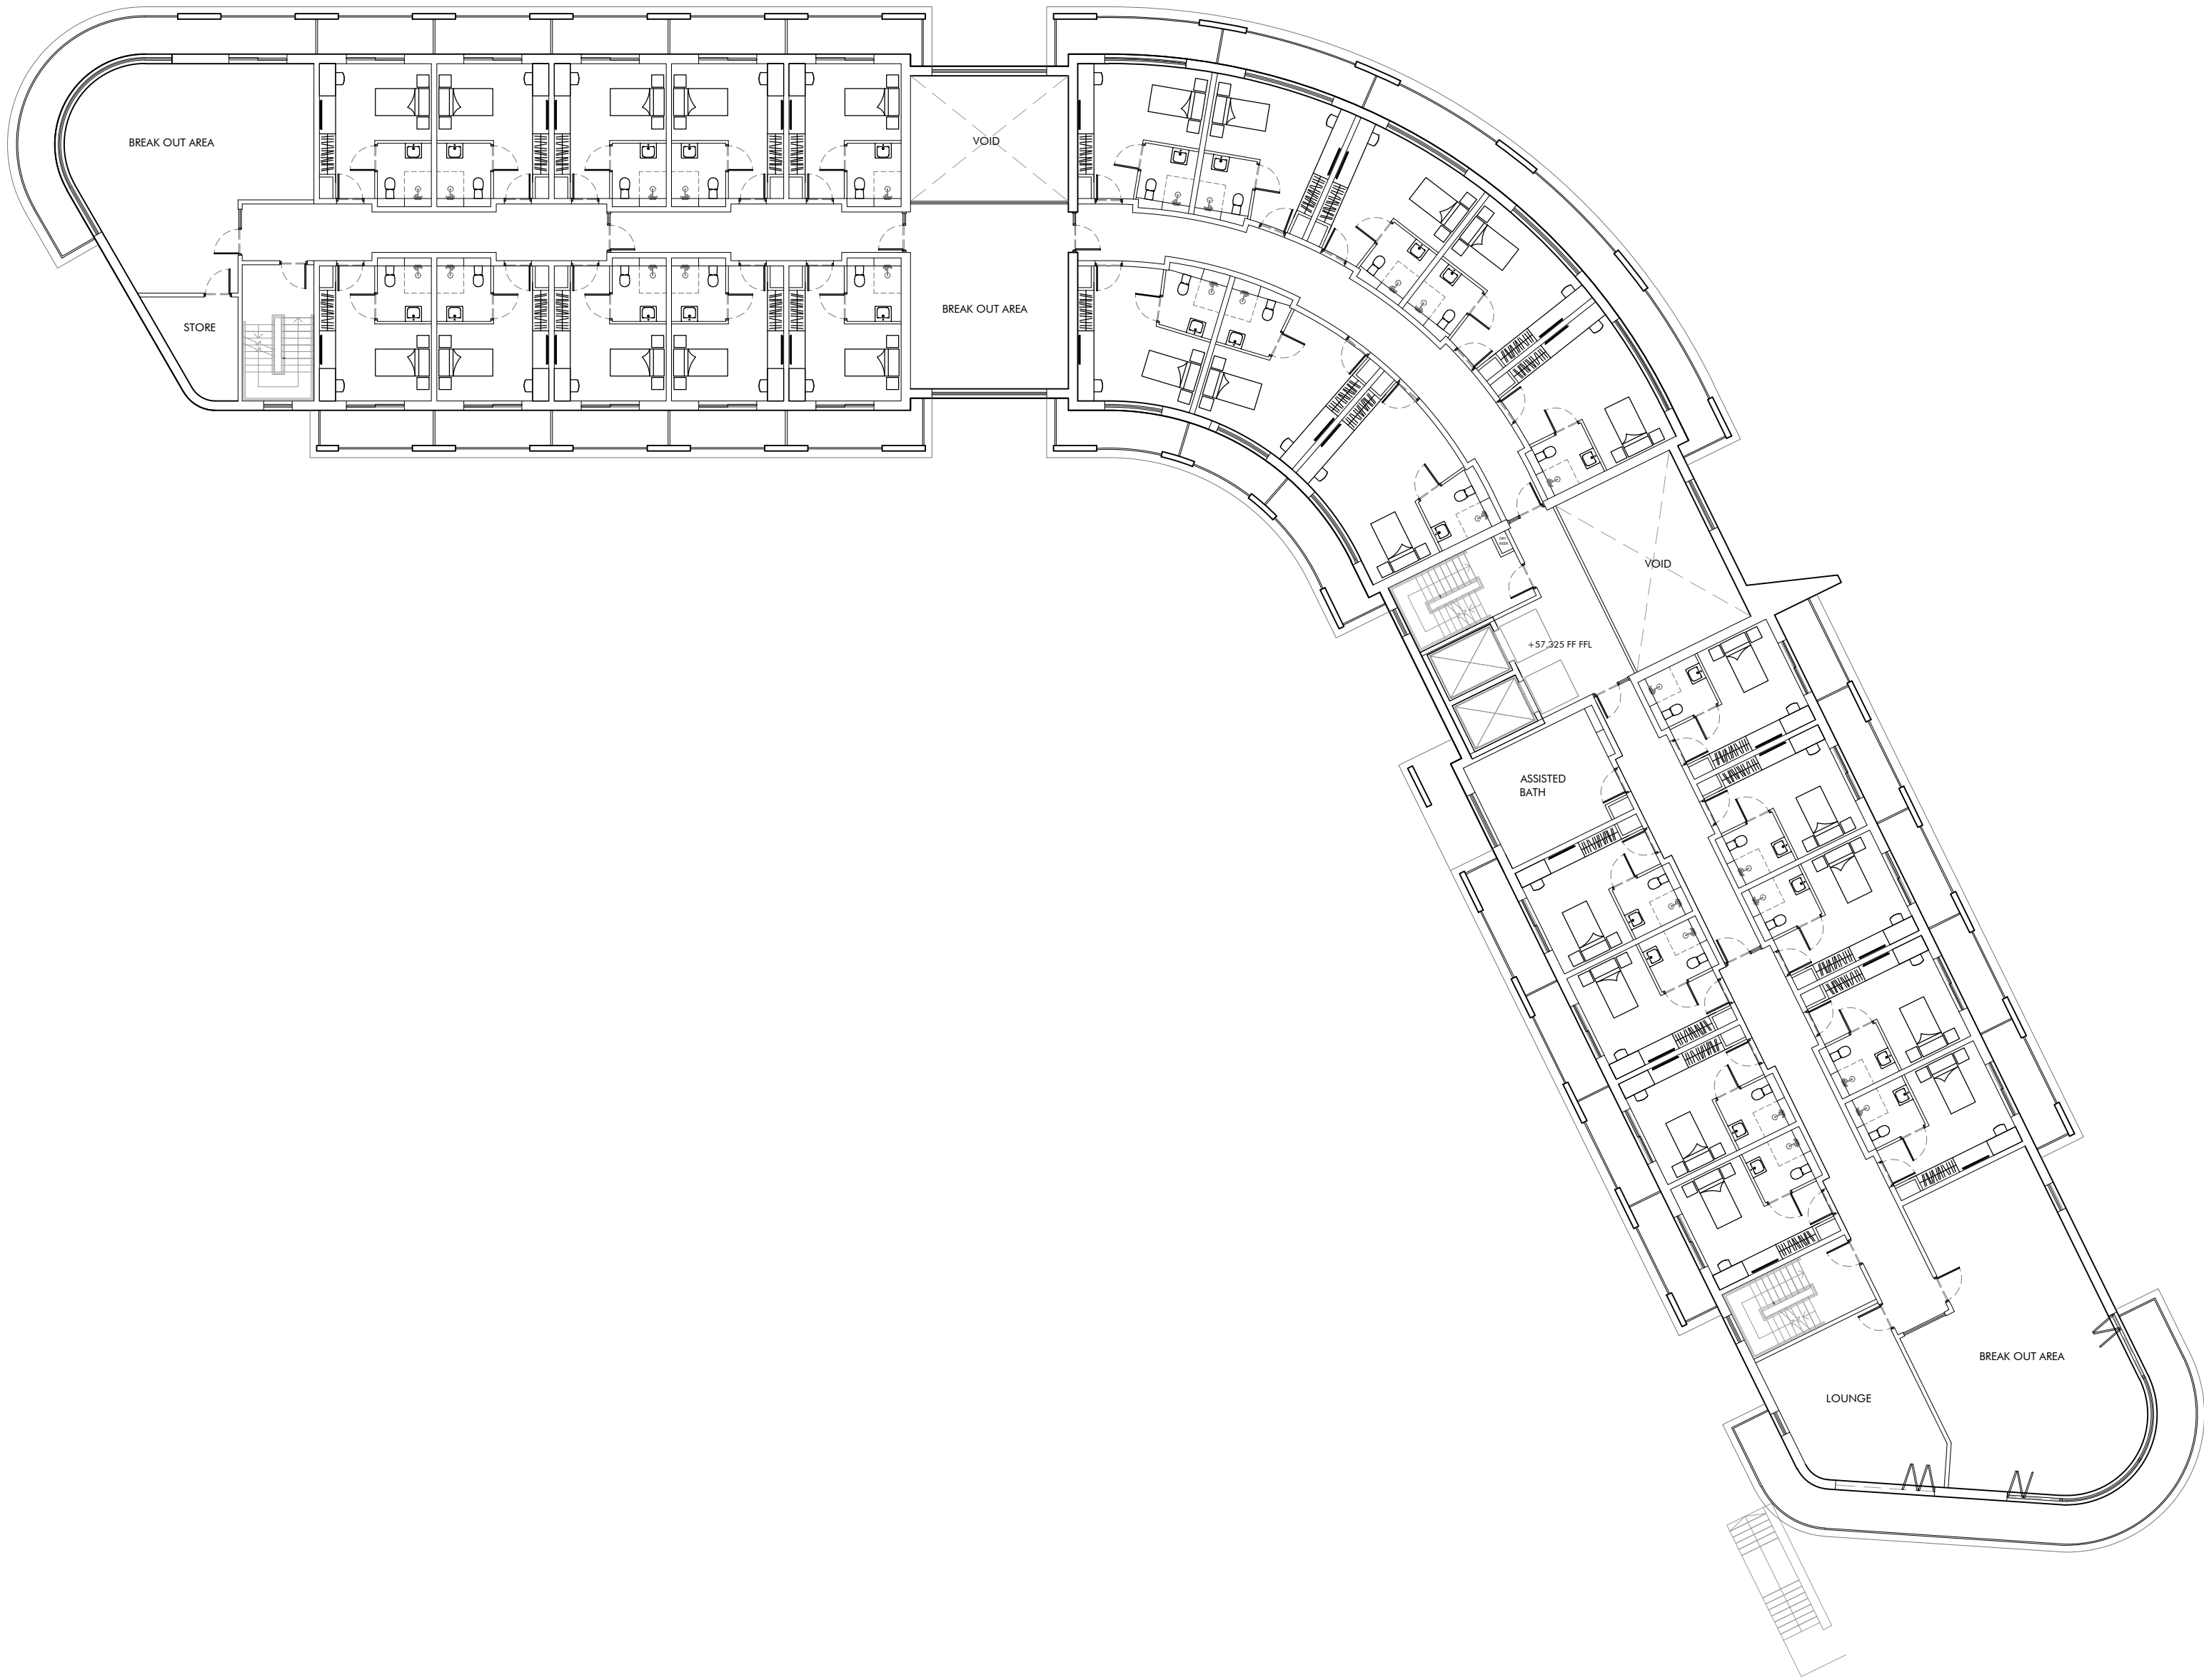

PROPOSED FIRST FLOOR PLAN



PROPOSED GROUND FLOOR PLAN

