



EE 1:200 @ A0

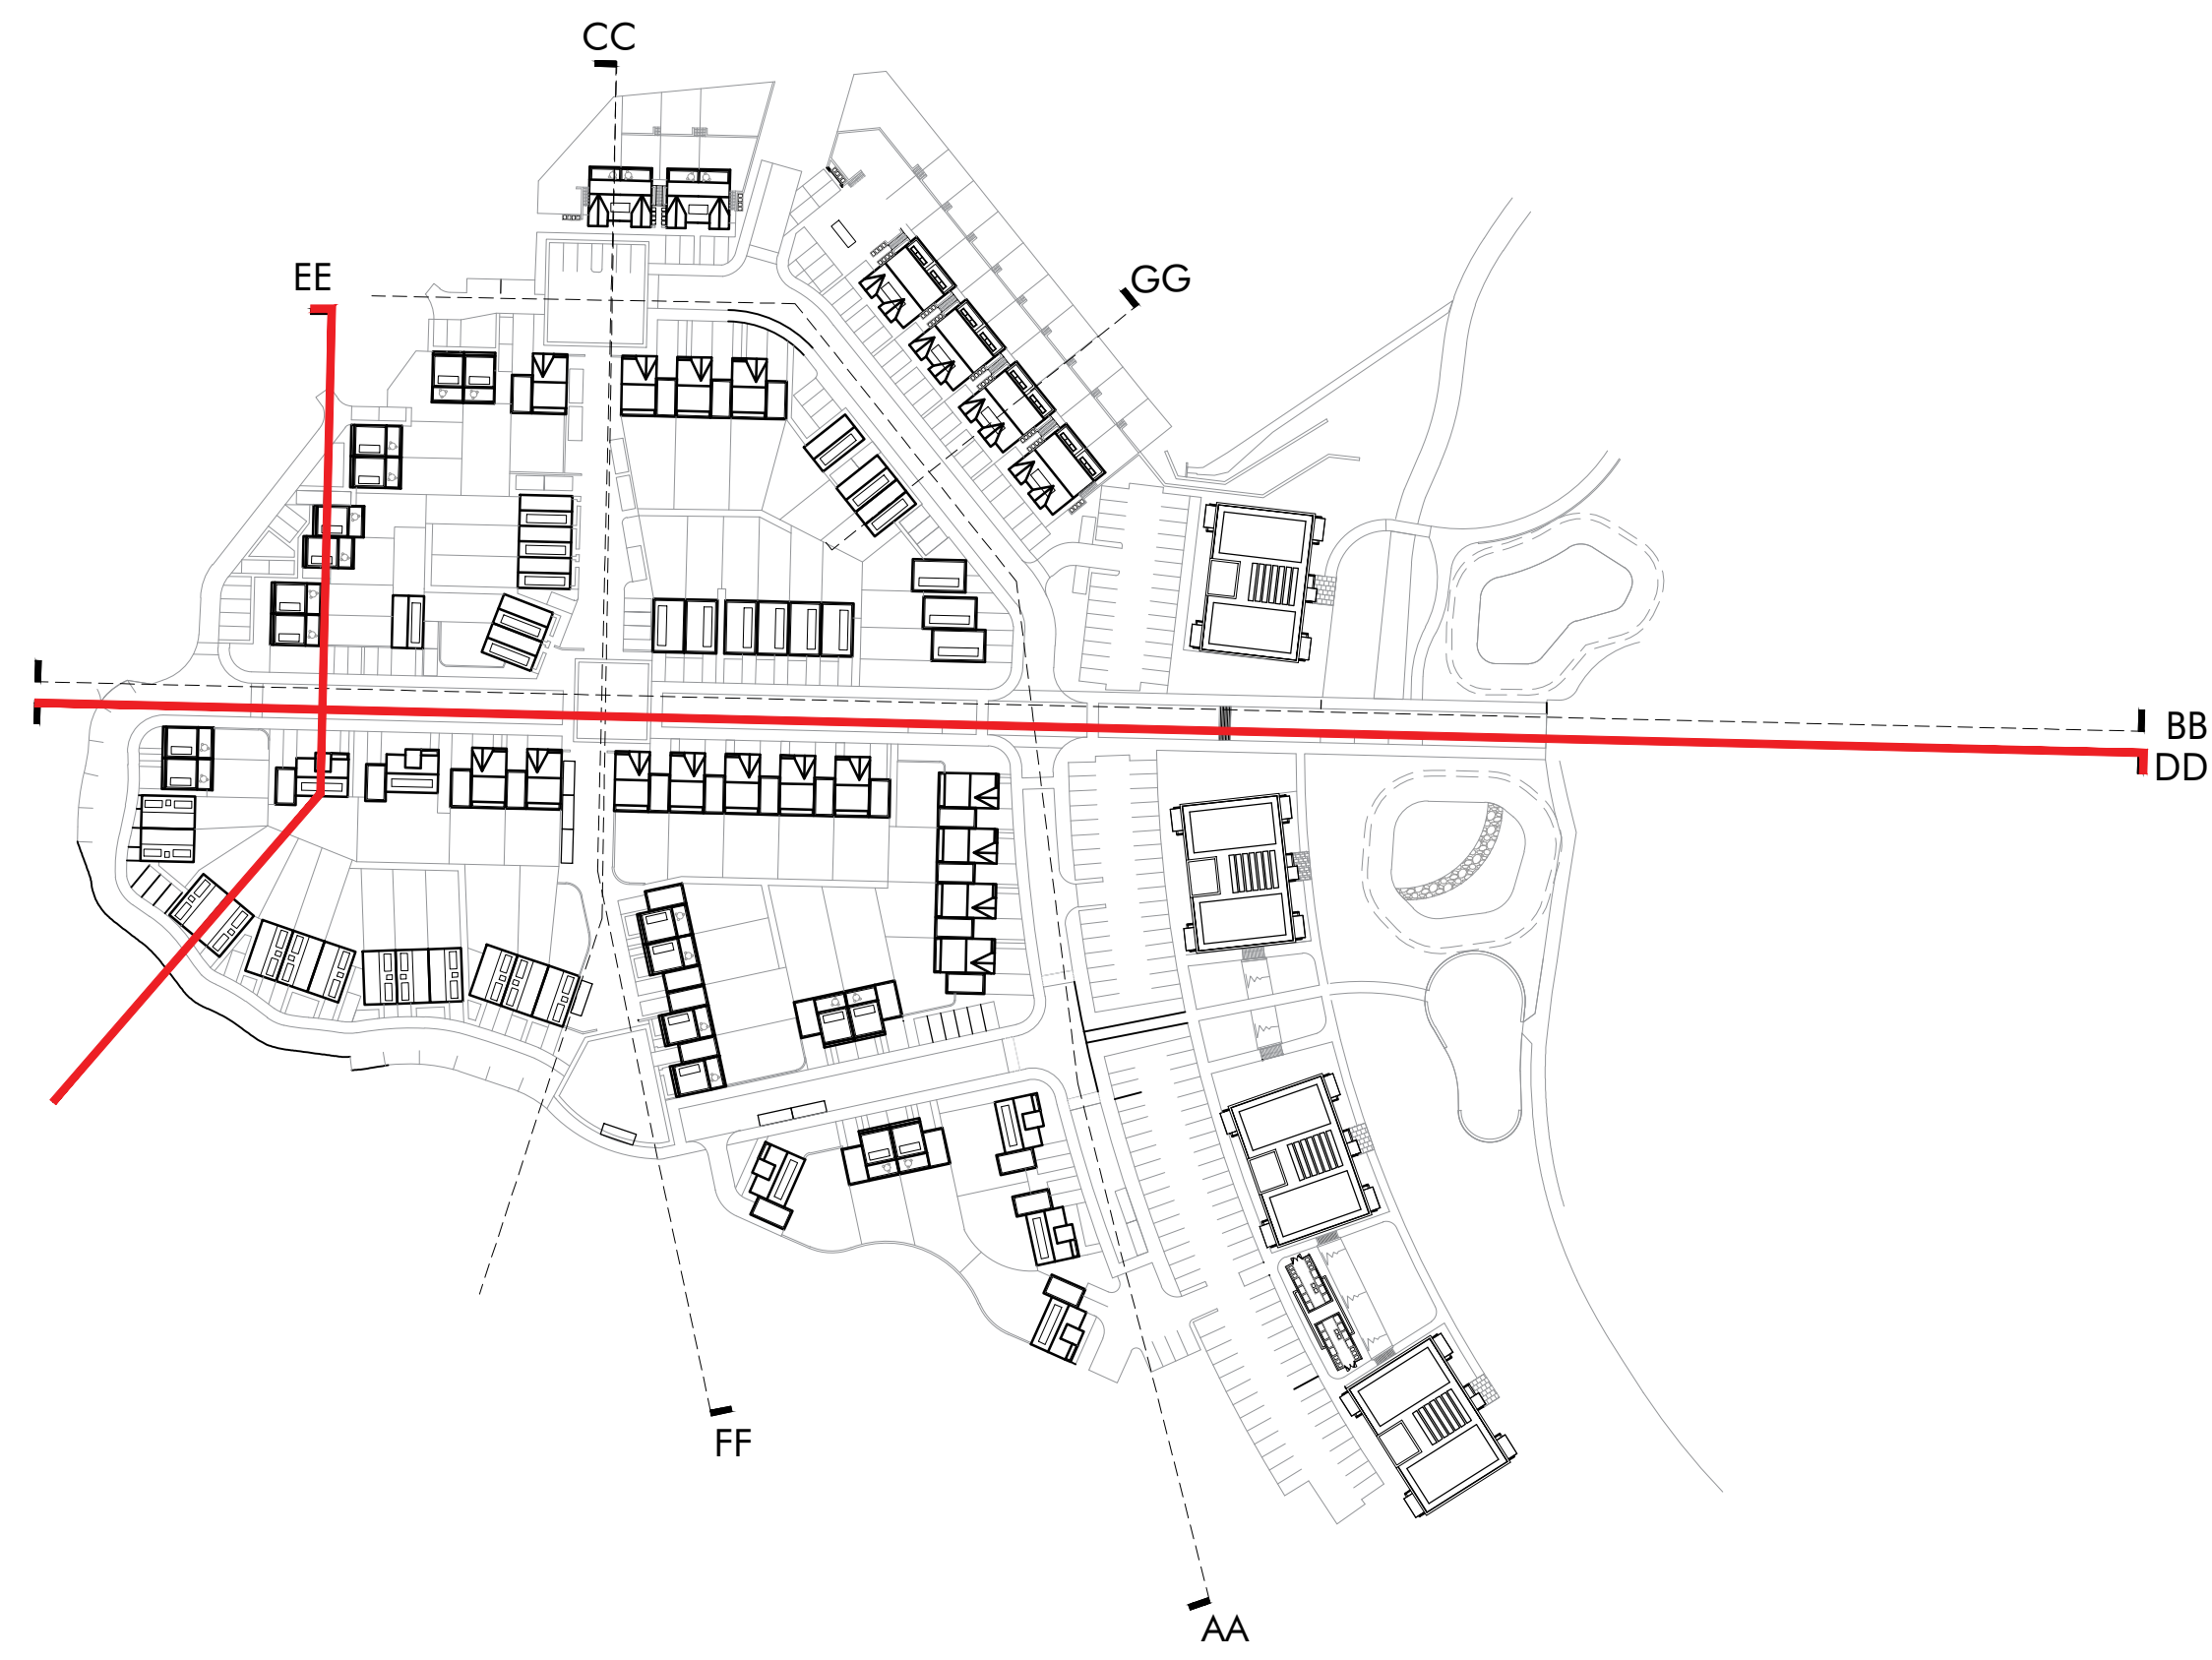

DD NTS @ A0

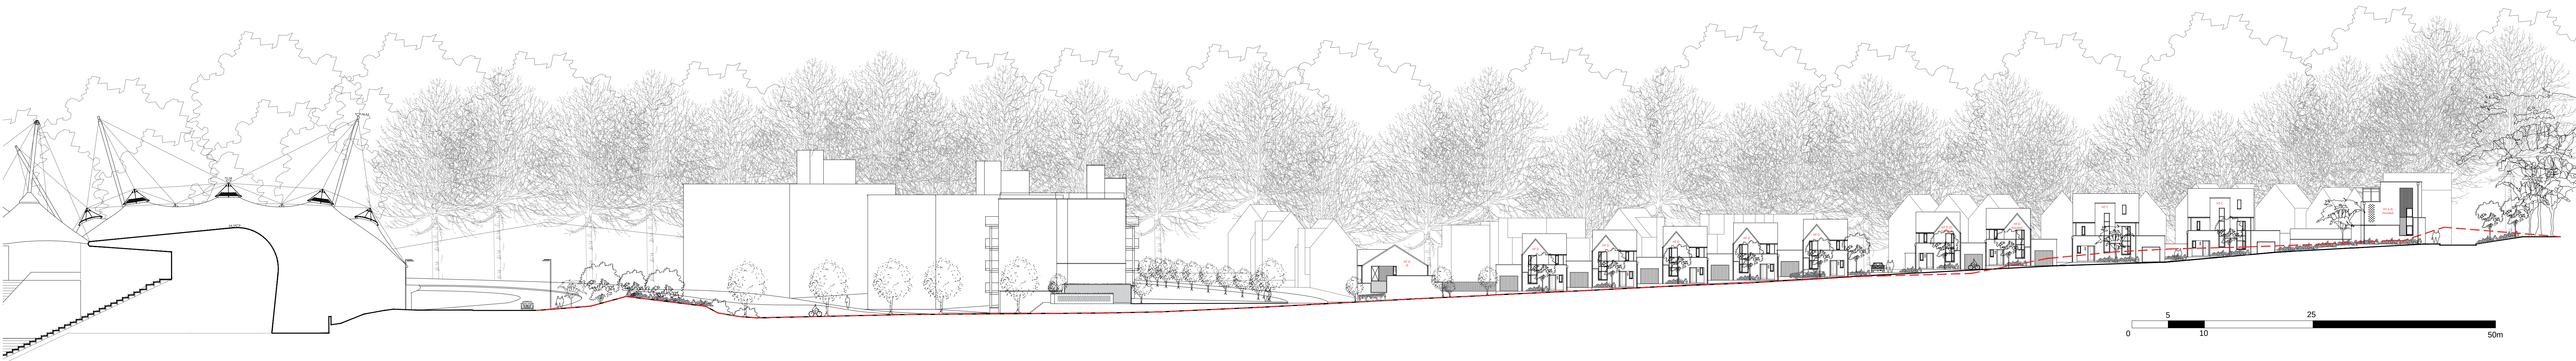

WEST GATE STAND MARSHALL DRIVE CHARACTER AREA 5 - RESIDENTIAL