


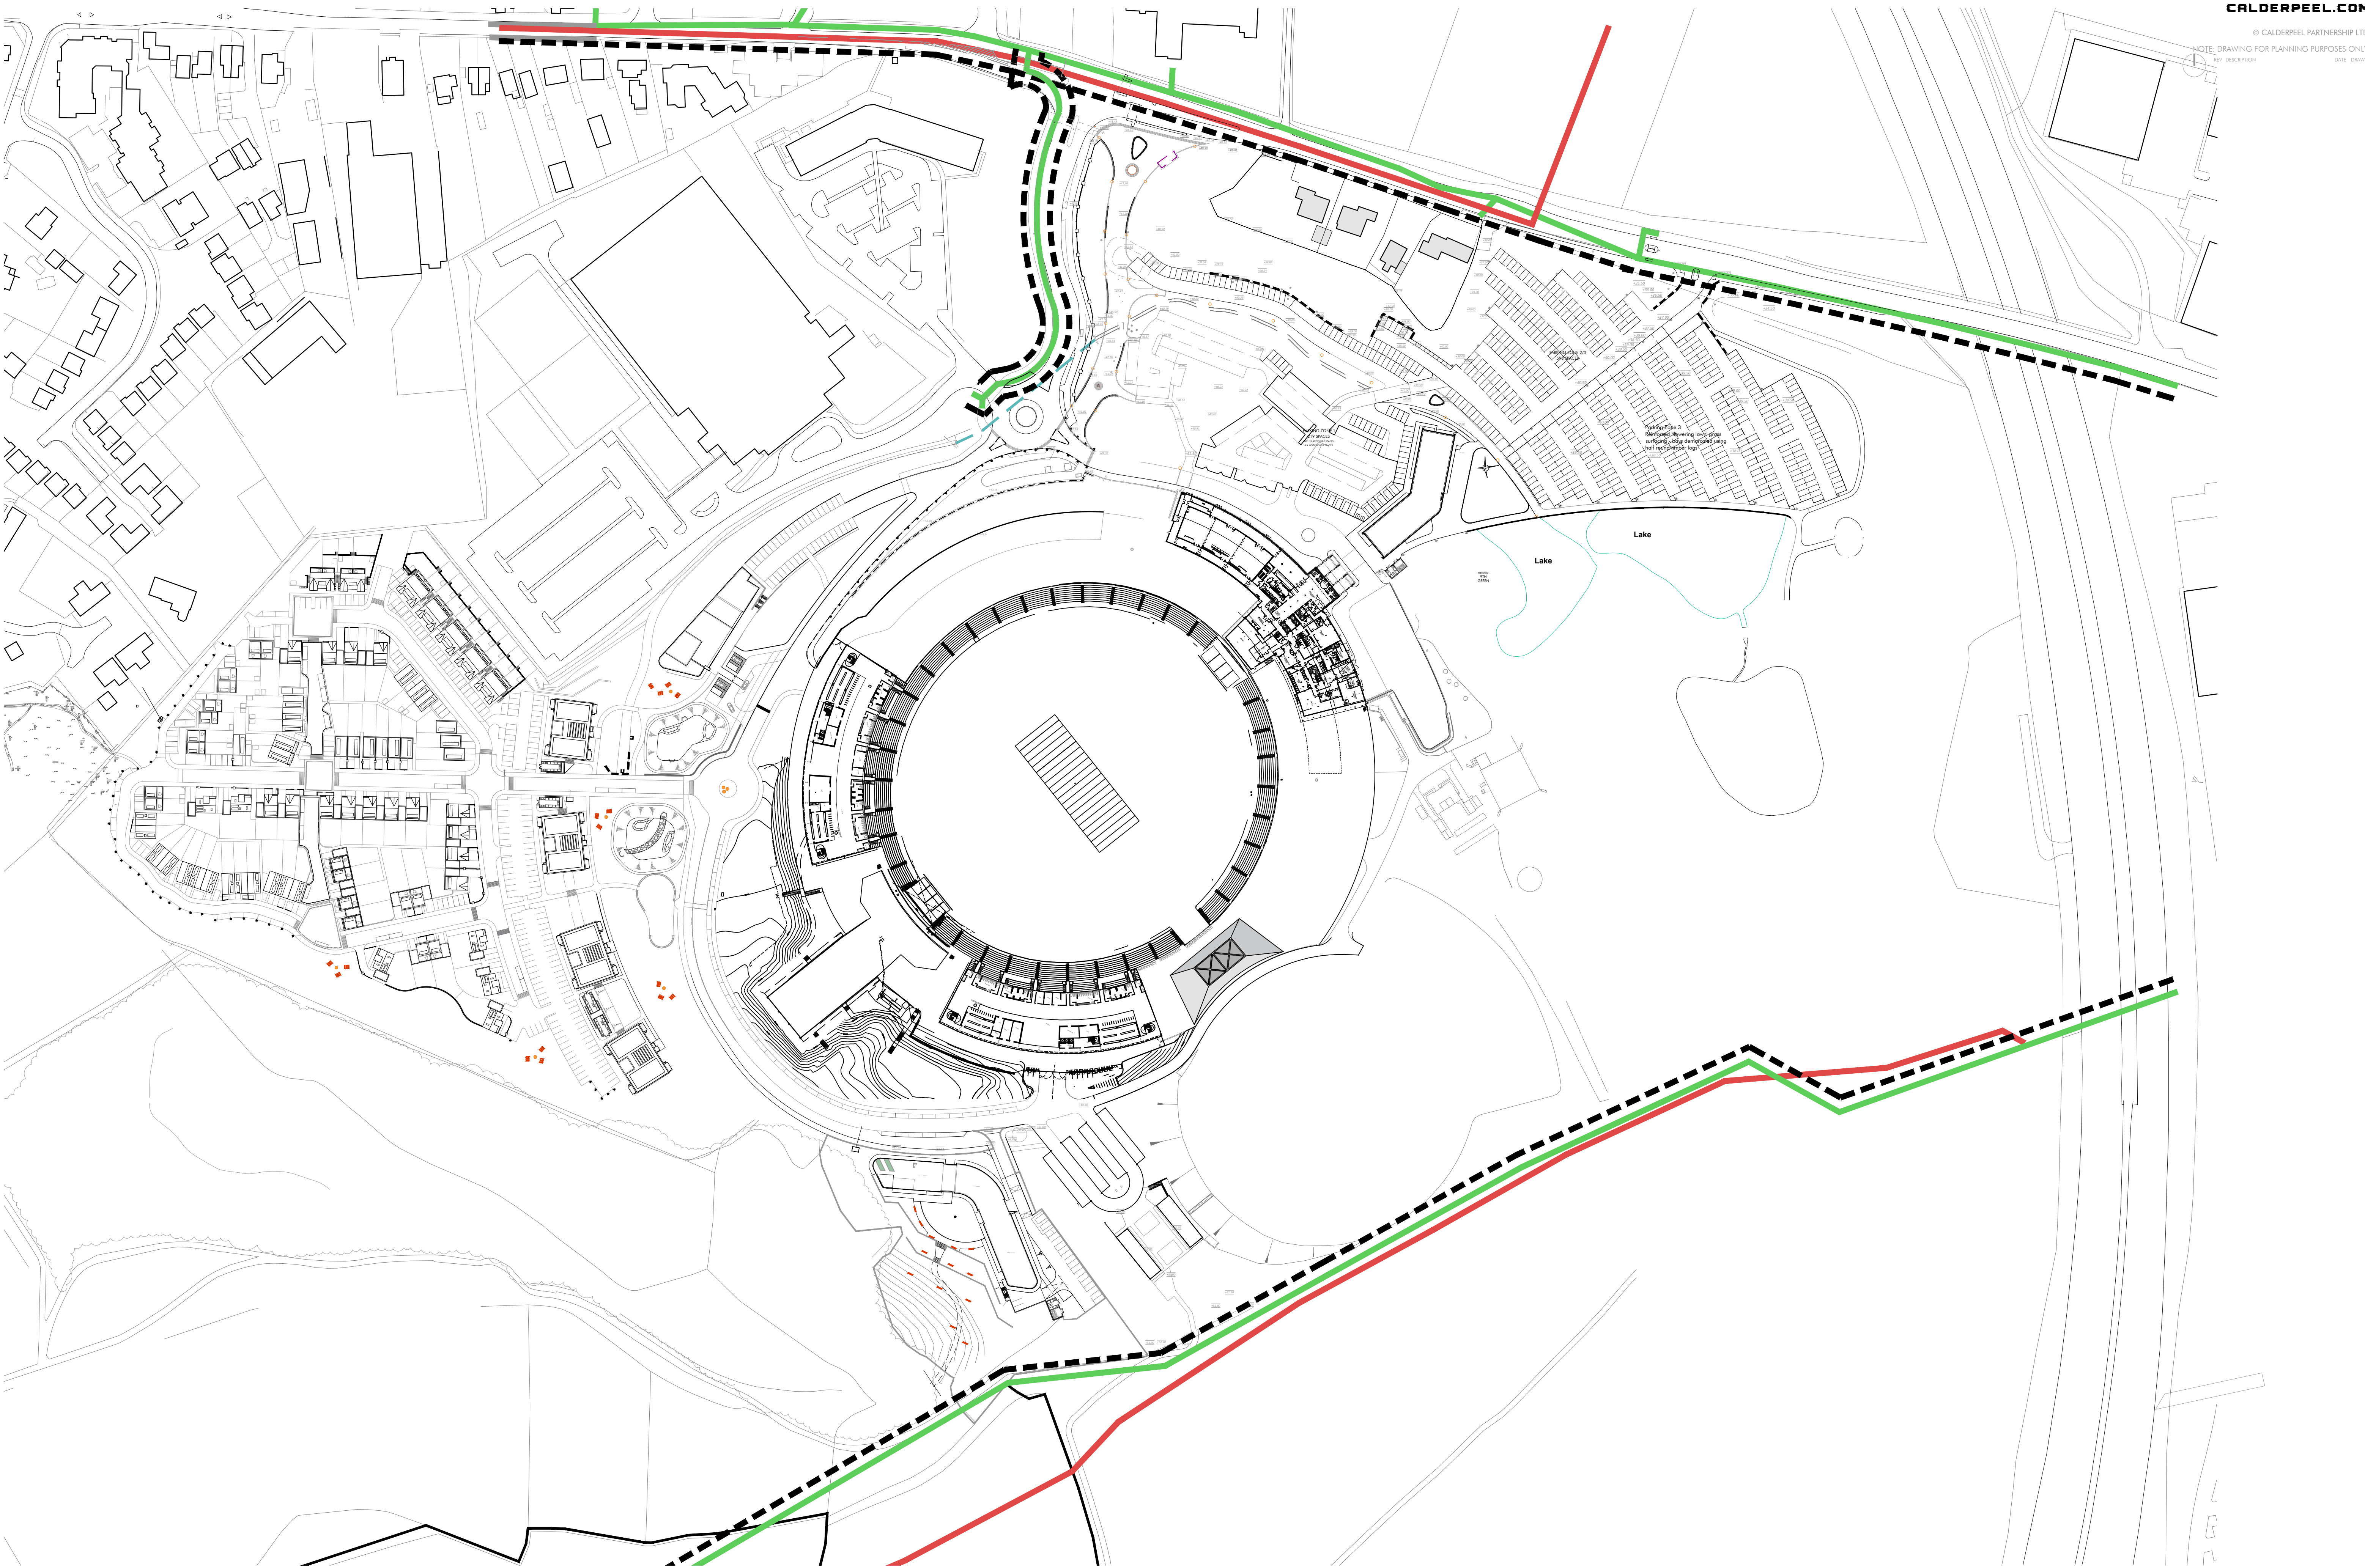

CHESHIRE	SURREY	SHEFFIELD	LIVERPOOL	MANCHESTER
Market Court 20-24 Church St Altrincham WA14 4DW 0161 929 7622	100 High St Esher Surrey KT10 9QJ 01372 203 335	Electric Works 3 Concourse Way Sheffield S1 2BJ 0114 250 7983	AvenueHQ 17 Mann Island Liverpool L3 1BP 0151 662 0122	All Work & Social XYZ Building 2 Hardman Boulevard M3 3AQ 0161 929 7622

— SOUTHERN WATER
— SOUTHERN WATER
--- 6M EASEMENT

AGEAS BOWL, SOUTHAMPTON
CLIENT: LADL & THE AGEAS BOWL

SOUTHERN WATER EASEMENT OVERLAY
DWG: 21016 (PL) 120 *
DATE: 13.11.23
SCALE: NTS @ A1 DRAWN: LA