


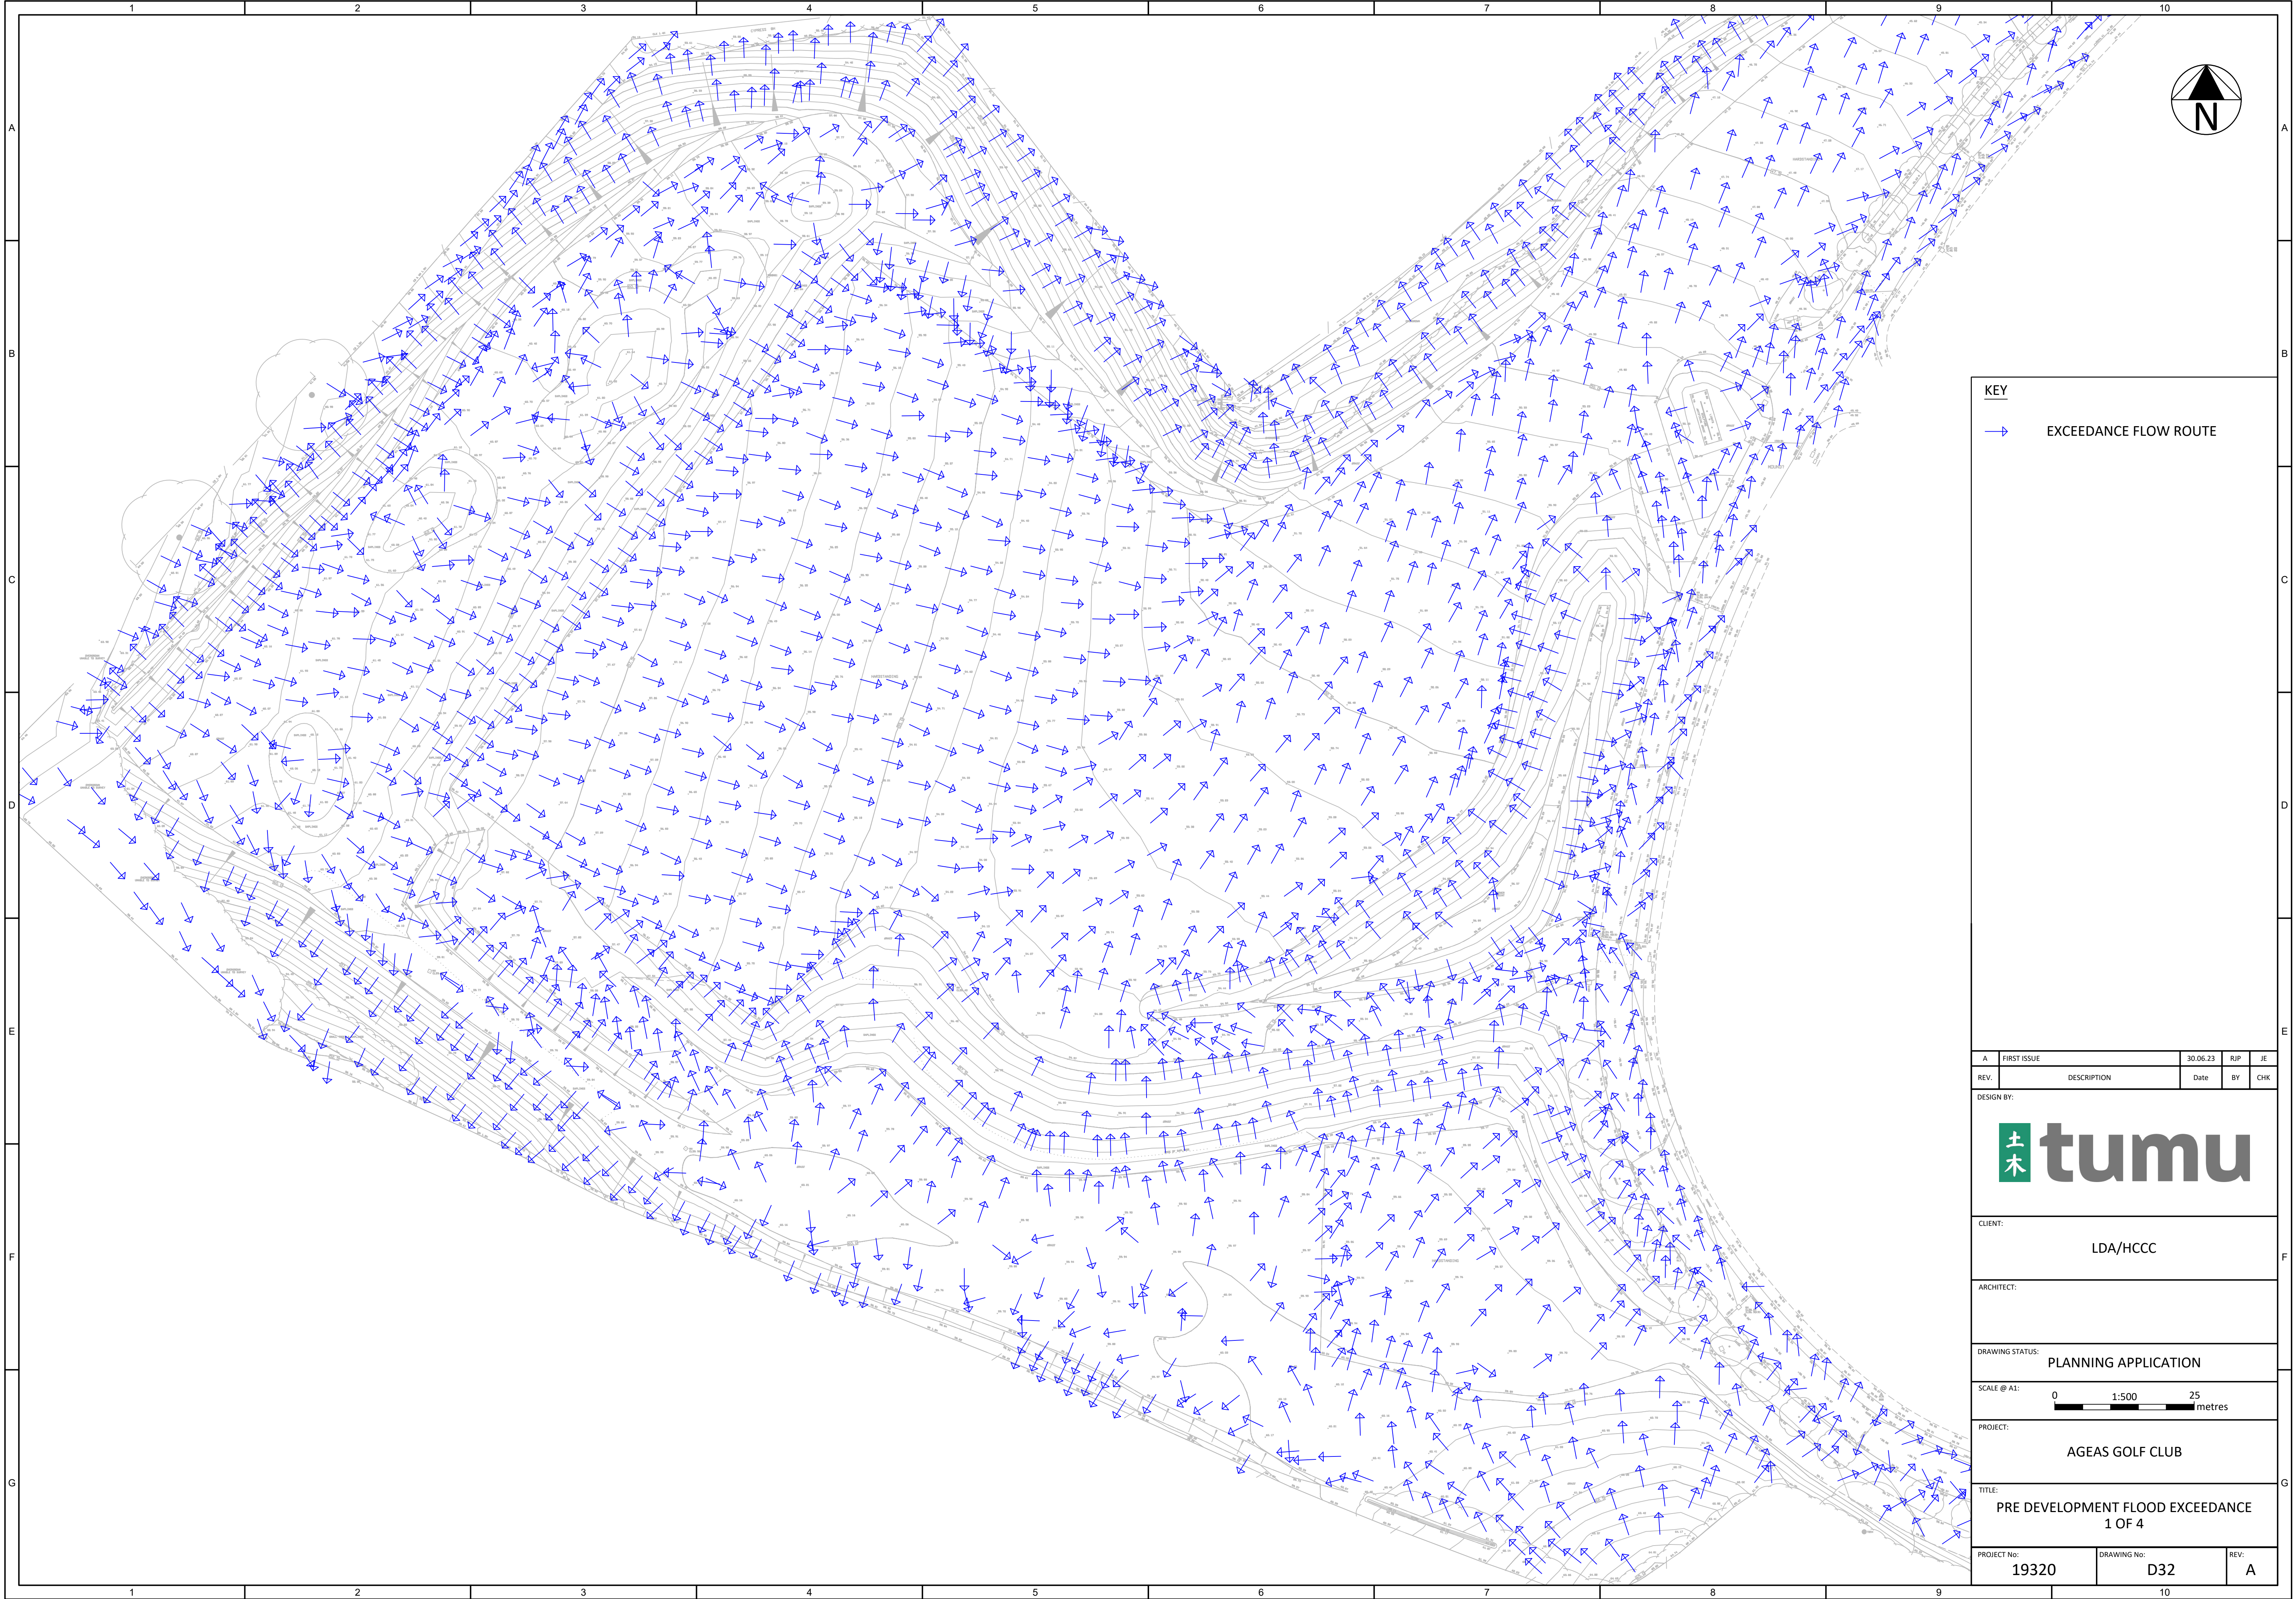

KEY

→

EXCEEDANCE FLOW ROUTE

A	FIRST ISSUE	30.06.23	RJP	JE
REV.	DESCRIPTION	Date	BY	CHK
DESIGN BY:				
土木 tumu				
CLIENT: LDA/HCCC				
ARCHITECT:				
DRAWING STATUS: PLANNING APPLICATION				
SCALE @ A1: 0150025 metres				
PROJECT: AGEAS GOLF CLUB				
TITLE: PRE DEVELOPMENT FLOOD EXCEEDANCE 1 OF 4				
PROJECT No: 19320		DRAWING No: D32		REV: A