



Note: This drawing is protected under copyright and may not be reproduced in whole or in part without the consent of Adams Planning & Project Services Ltd.

Revisions:

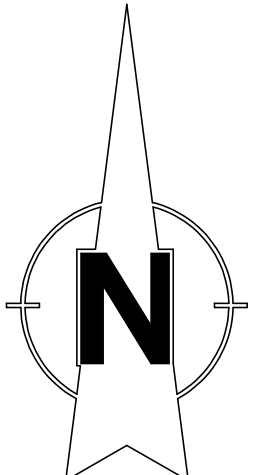

PROPOSED LEVELS	
GROUND LEVEL	62.45
F.F.L.	62.60
RIDGE HEIGHT	71.55

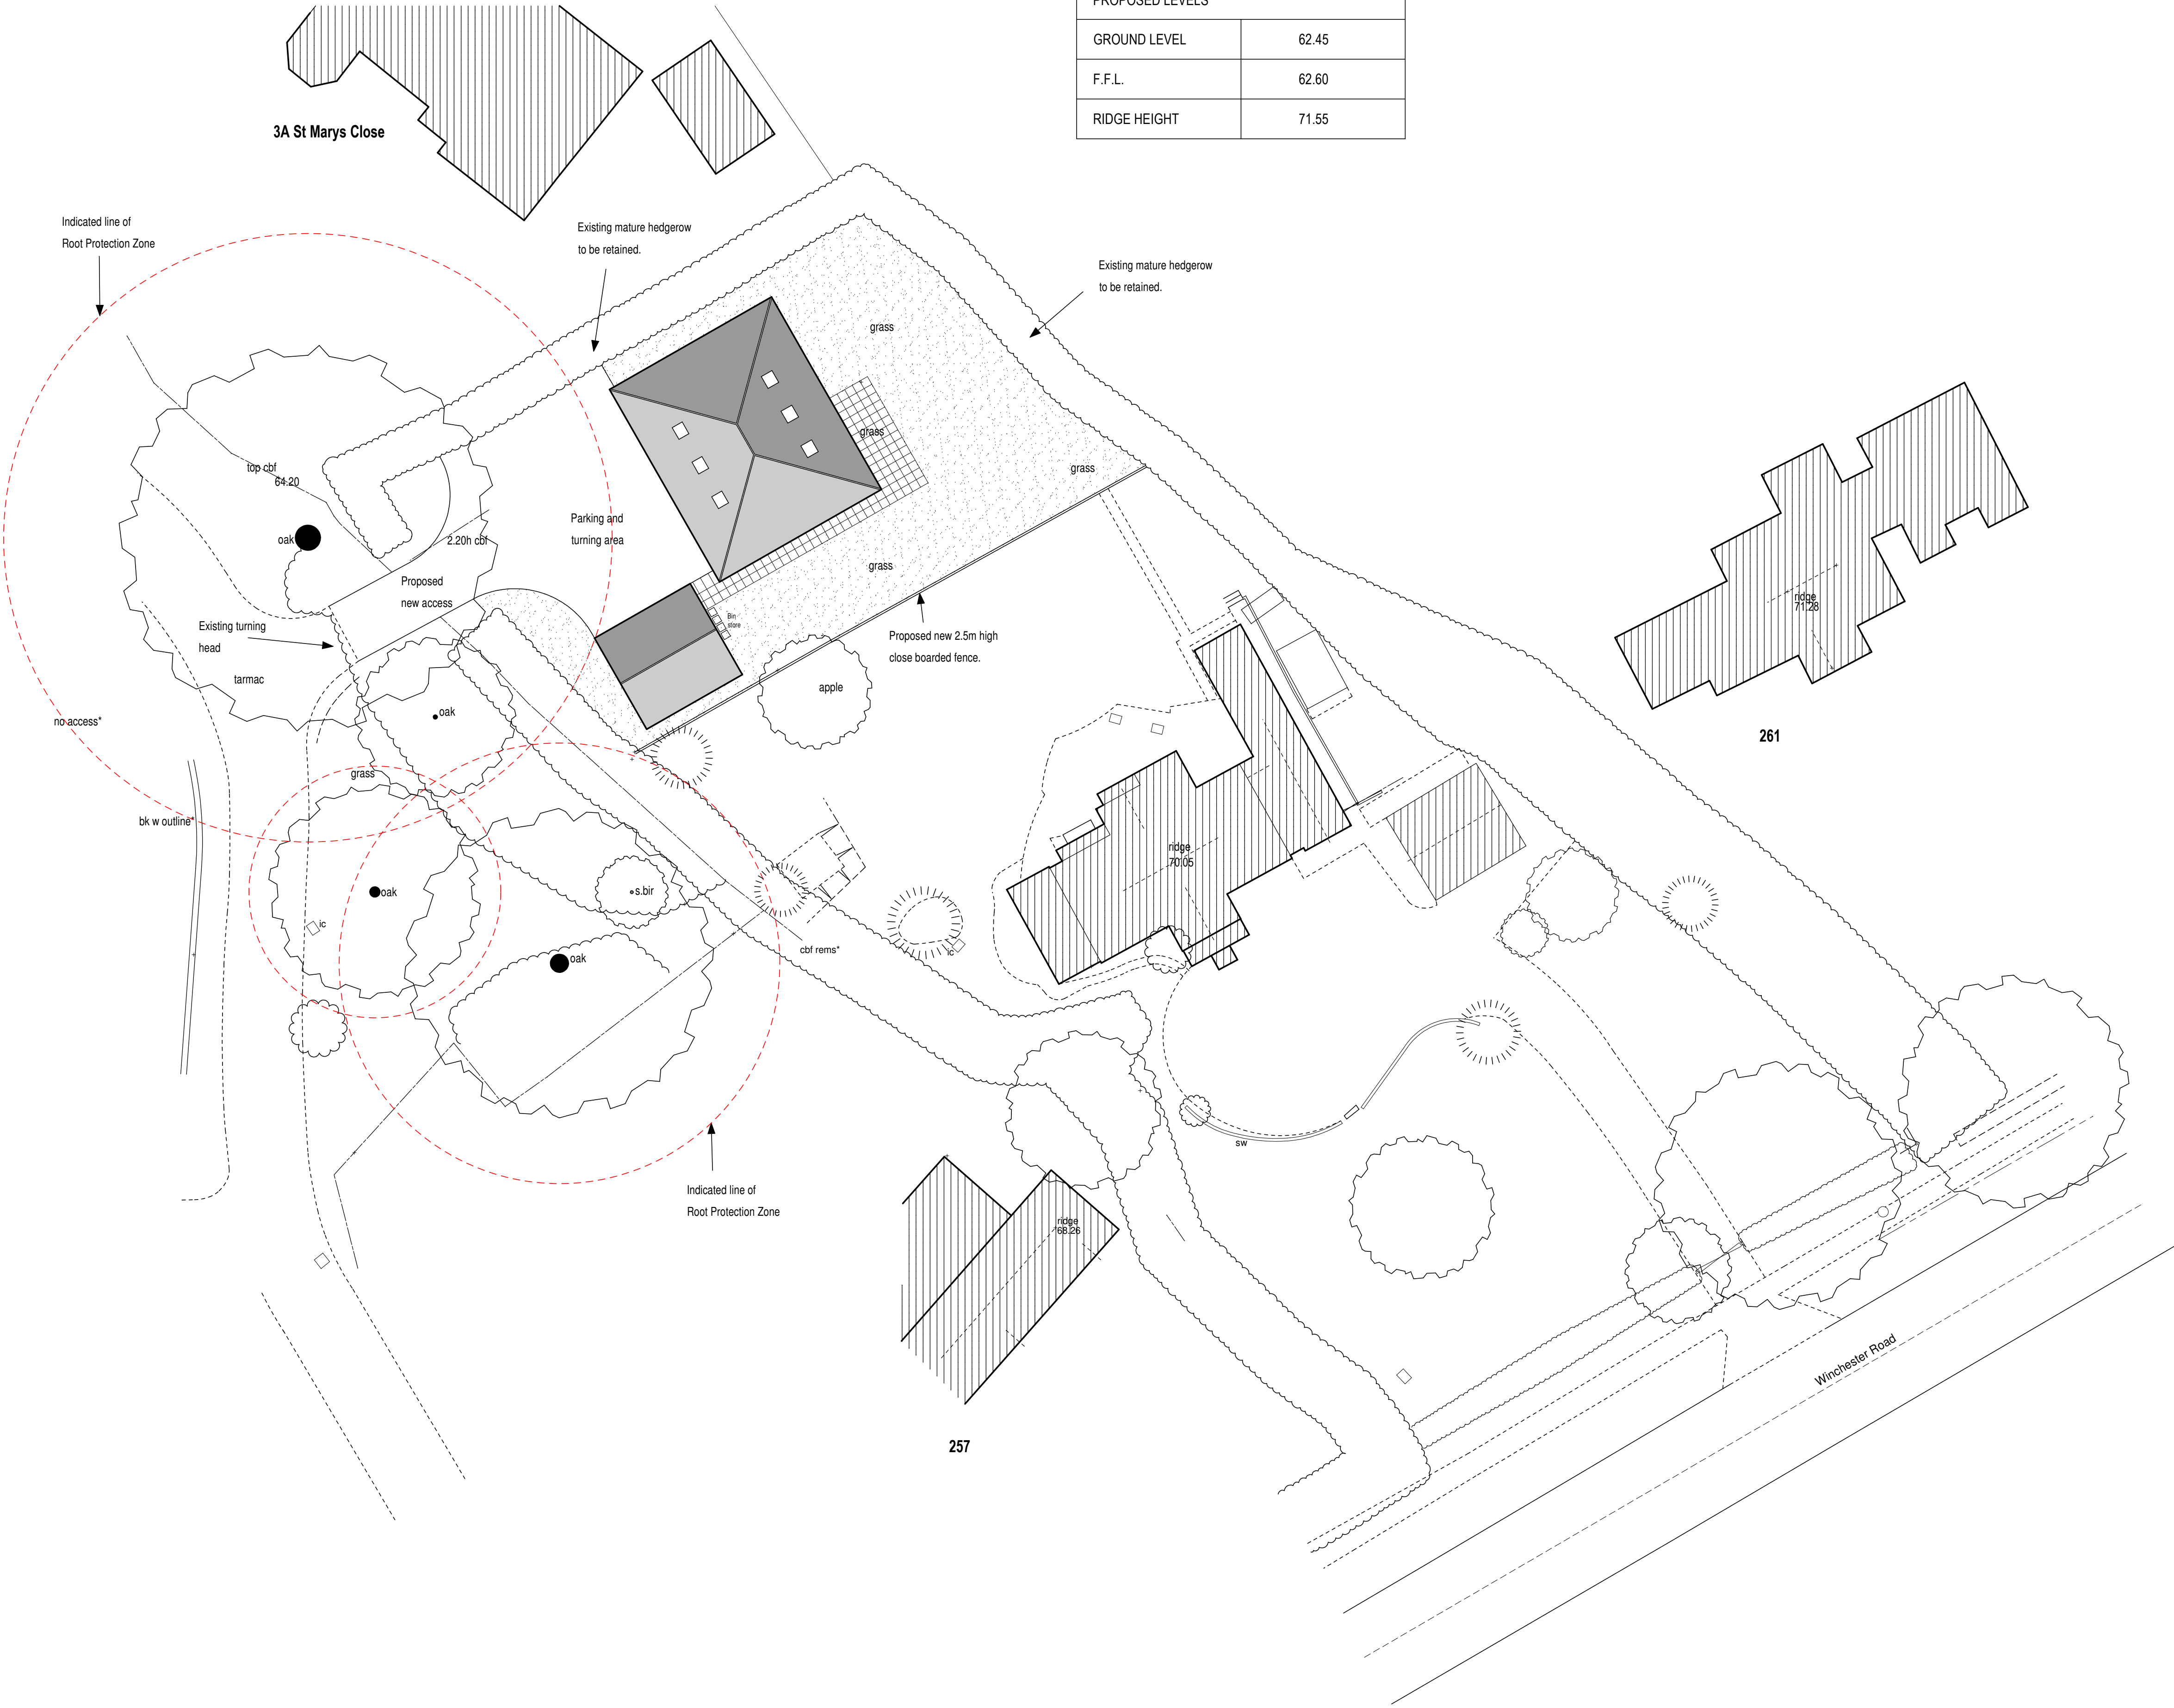

Adams Planning &
Project Services Ltd
Tel: 01363 779143 enquiries@adamspss.co.uk