
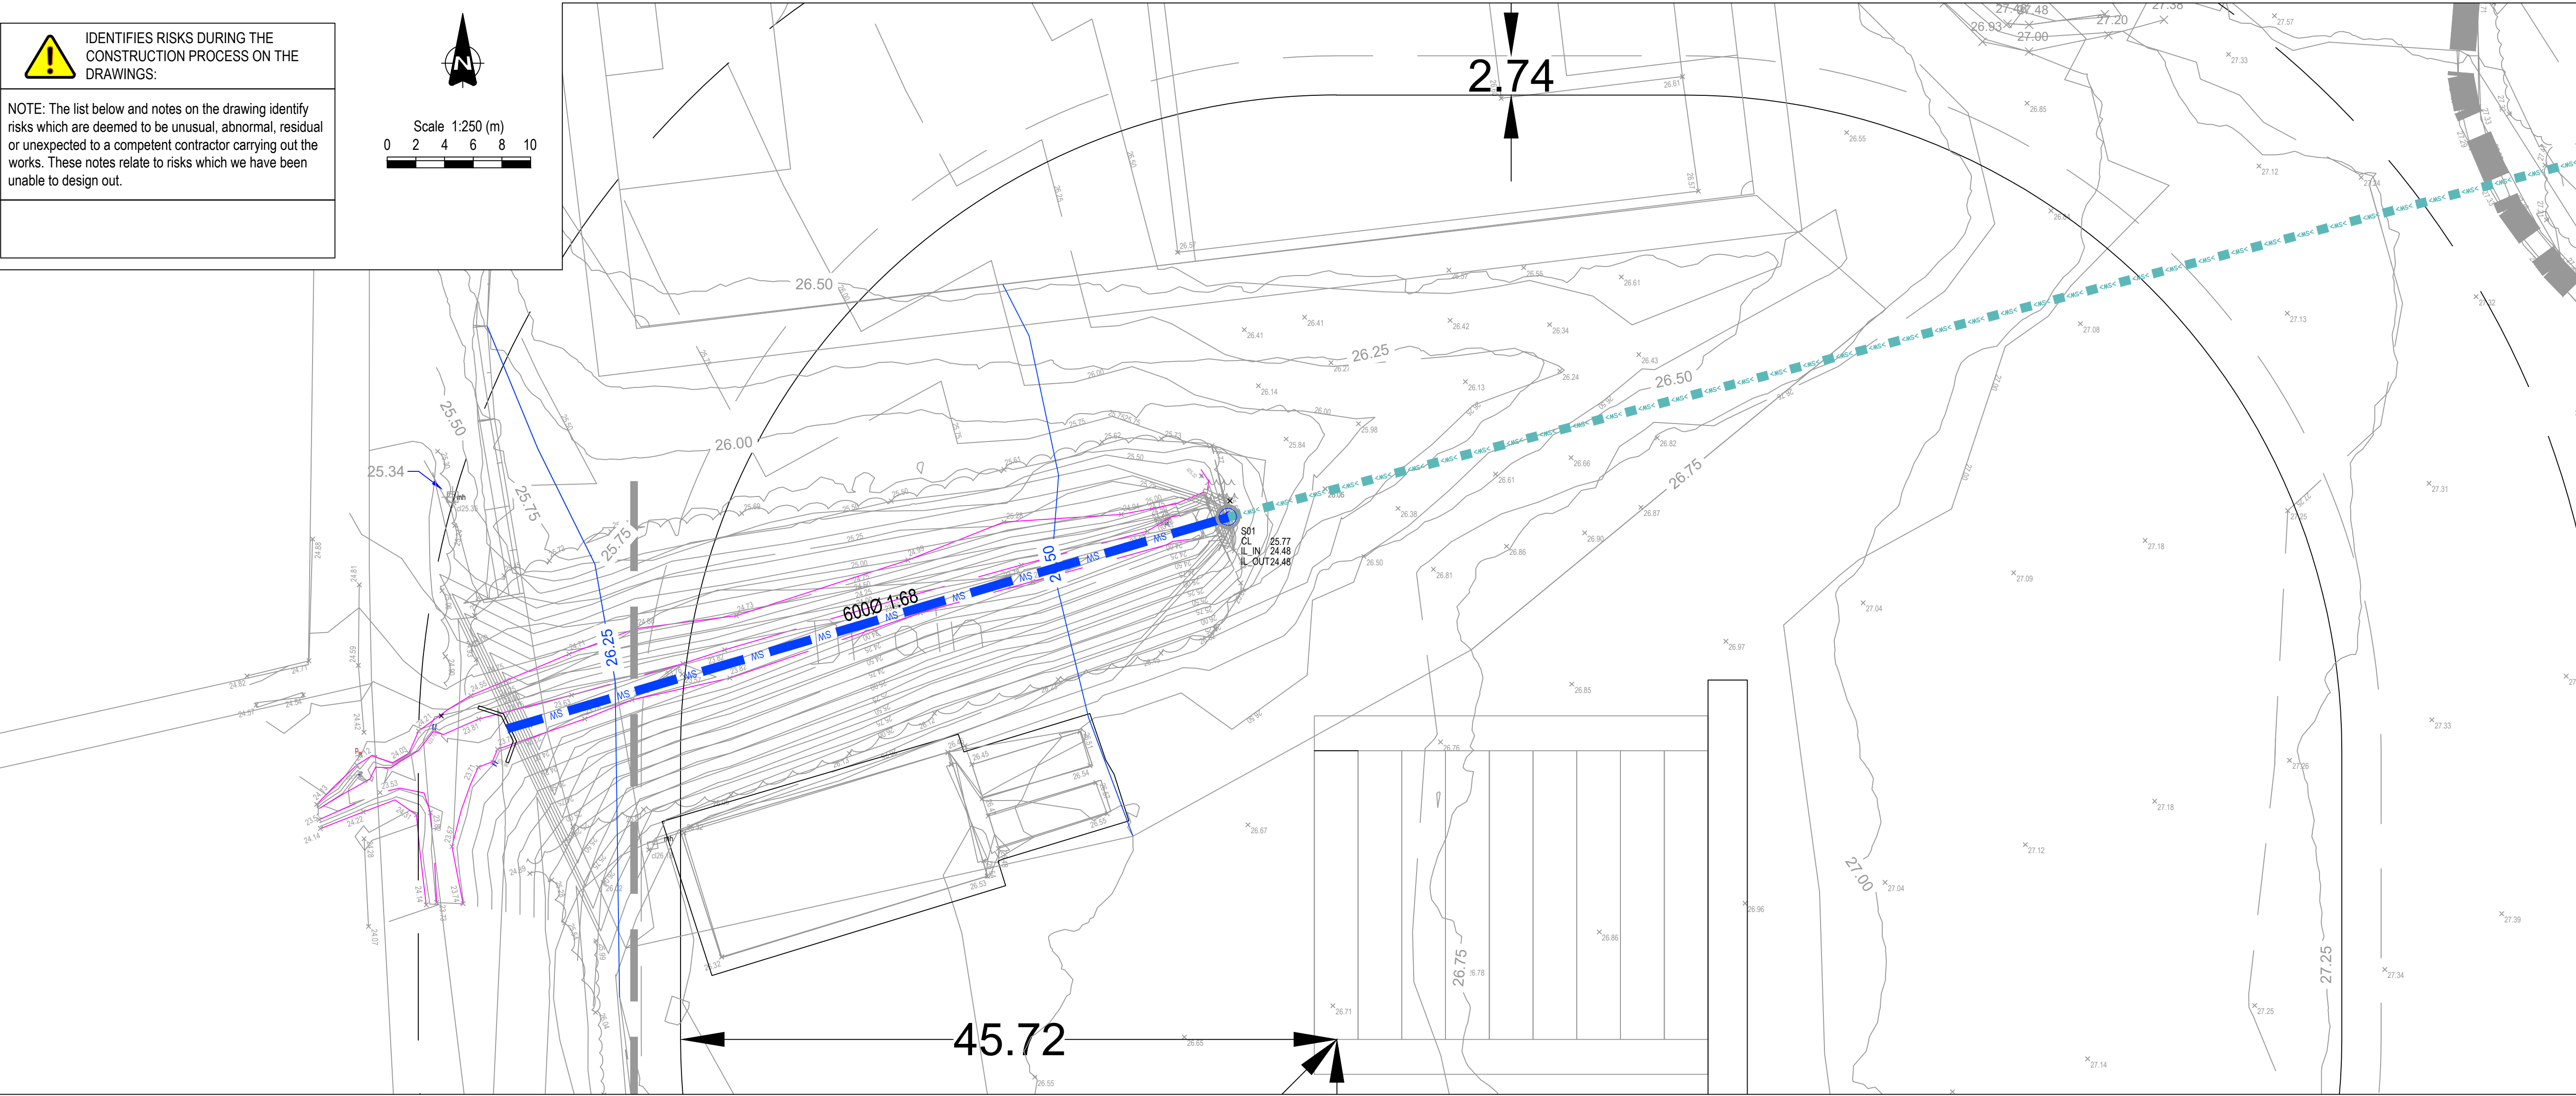


IDENTIFIES RISKS DURING THE CONSTRUCTION PROCESS ON THE DRAWINGS:

NOTE: The list below and notes on the drawing identify risks which are deemed to be unusual, abnormal, residual or unexpected to a competent contractor carrying out the works. These notes relate to risks which we have been unable to design out.

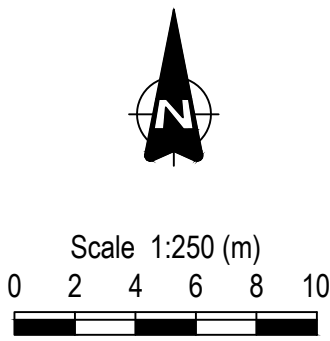

This drawing is the property of AKSWard Limited. The drawing is issued on the condition that it is not copied, reproduced, retained or disclosed to any unauthorised person, either wholly or in part without the written consent of AKSWard Limited.

Do NOT scale from this drawing. AKSWard takes no responsibility for errors during photographic reproduction or printing. Any discrepancy's are to be reported to the engineer immediately.

GENERAL NOTES


KEY:

Existing Surface water pipe

Proposed Surface water pipe

Existing ground

Proposed ground

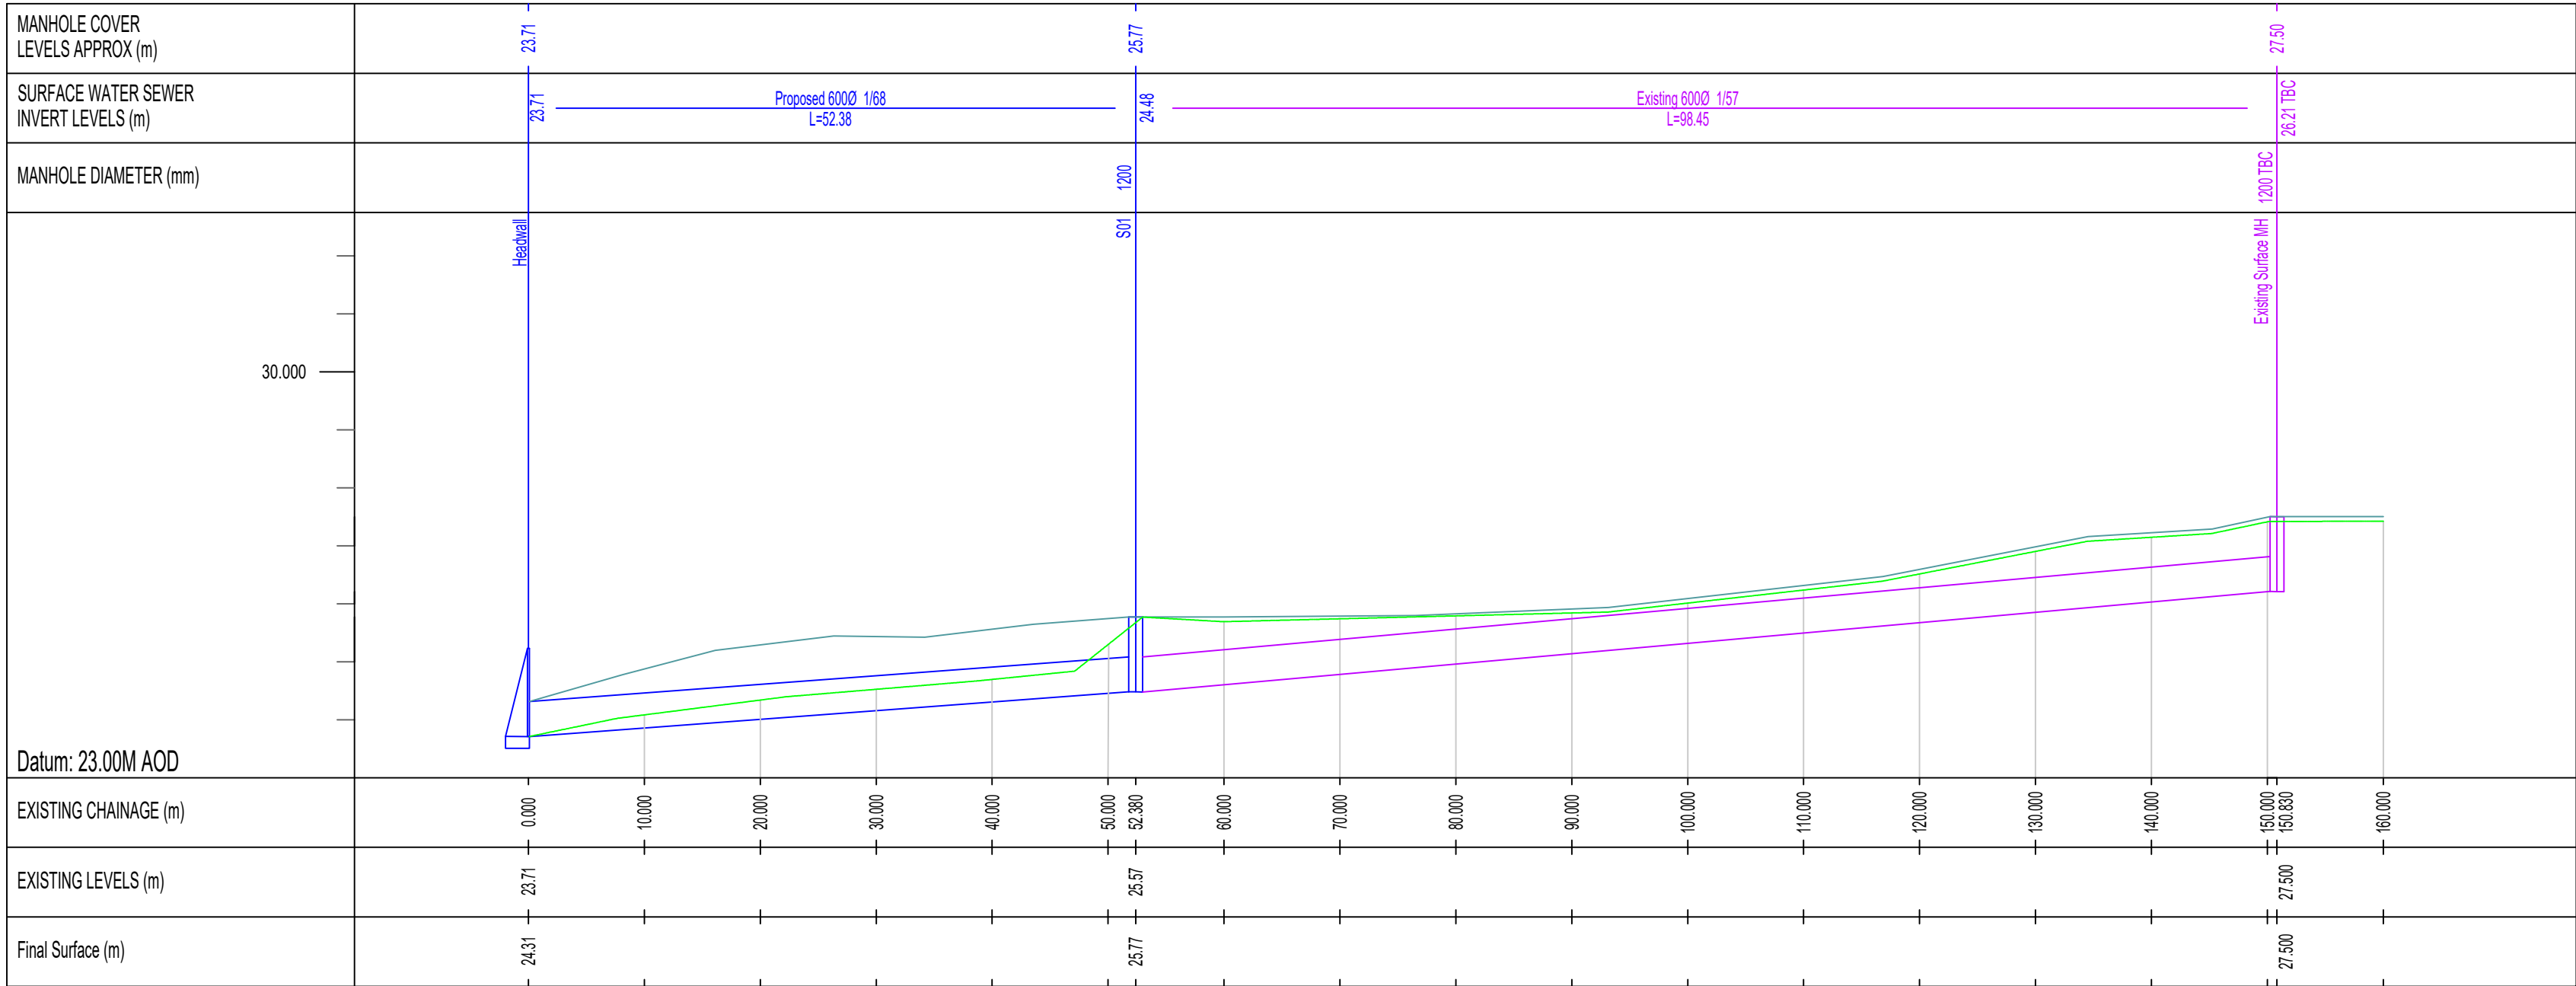

P01 First Issue

RP GK 27.06.23

Rev.	Amendment	Dm	Chkd	Date

Dwg Status

Suitability

PRELIMINARY

S1

AKSWard²

CONSTRUCTION CONSULTANTS

Seacourt Tower
West Way
Oxford
OX2 0JJ

Tel: 01865 240071
Fax: 01865 248006
e-mail: oxford@aksward.com
web: www.aksward.com

London
Hitchin
Oxford
Southampton
Birmingham

Client

Eastleigh Borough Council

Project

Lapstone Playing Field
Culvert Extension

Title

Culvert Longesction

Reviewed Scheme	RP	Date	June 2023
Reviewed Final		Date	

Scales at A1

1:50

Project No.

X232306

Project Ref.	Originator	Zone	Level	Type	Role	Dwg No.	Rev.
LPS	AKSW	XX	XX	DR	C	9926	P01