
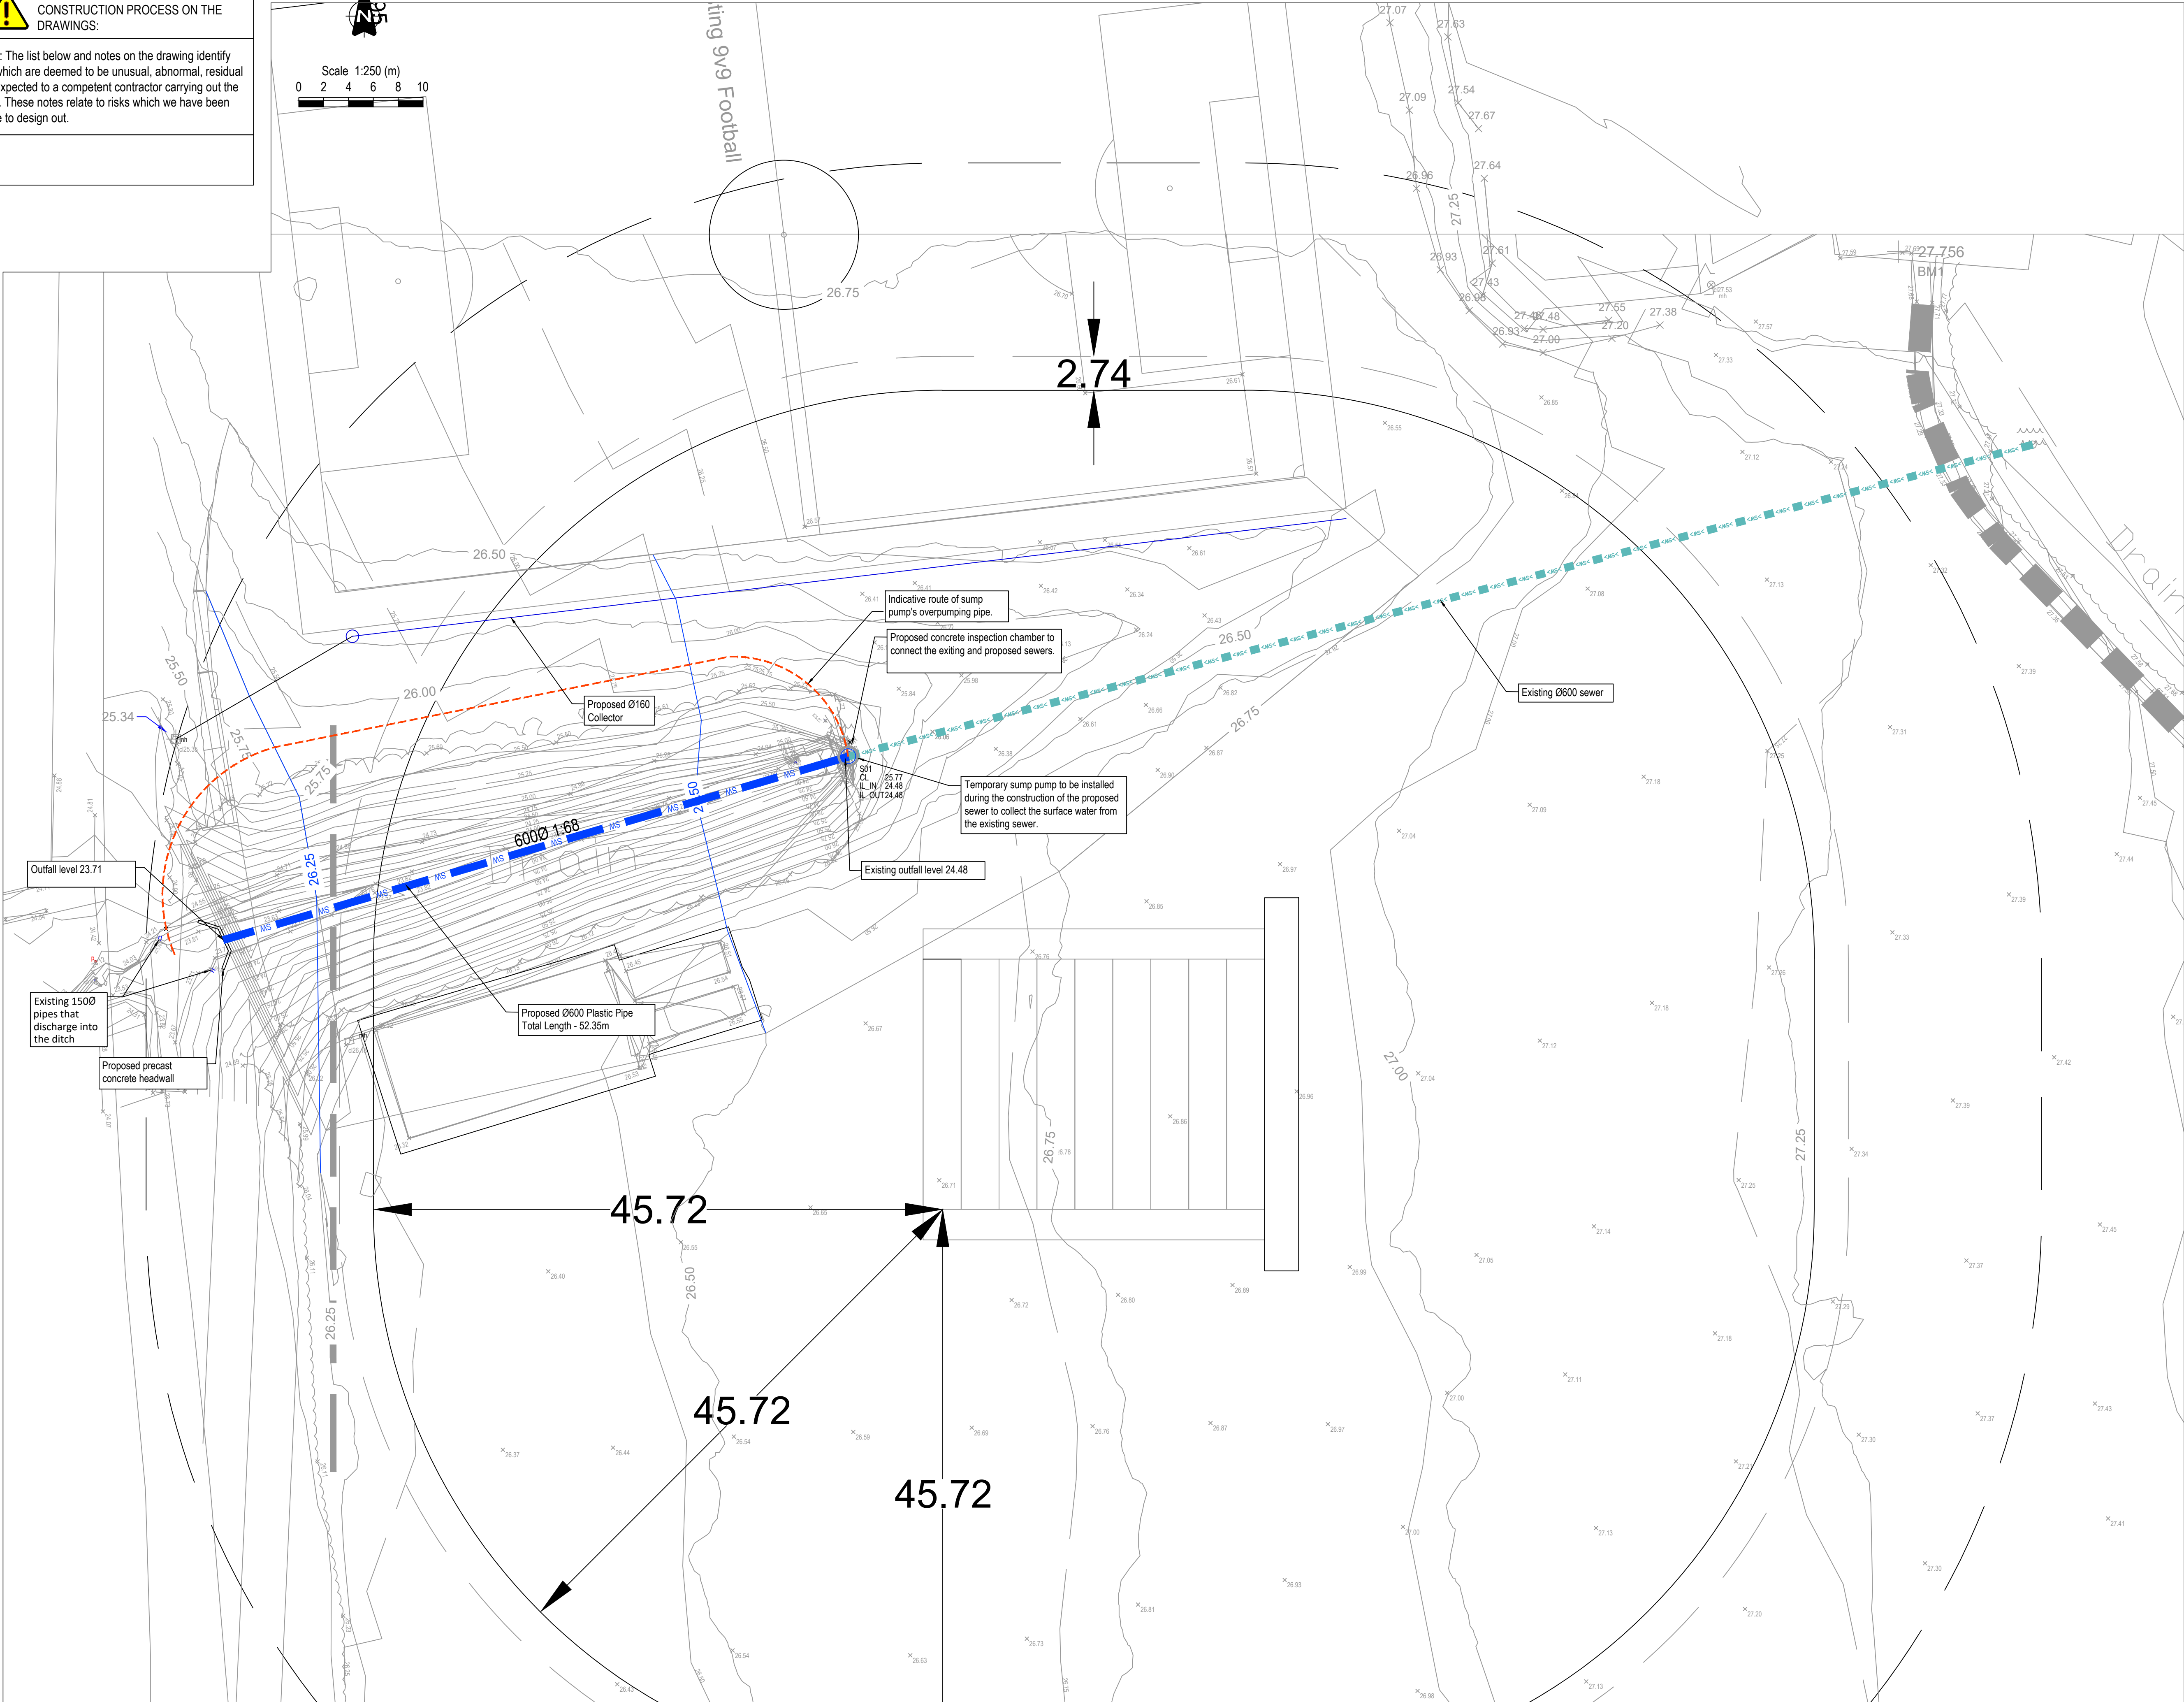


IDENTIFIES RISKS DURING THE CONSTRUCTION PROCESS ON THE DRAWINGS:

NOTE: The list below and notes on the drawing identify risks which are deemed to be unusual, abnormal, residual or unexpected to a competent contractor carrying out the works. These notes relate to risks which we have been unable to design out.

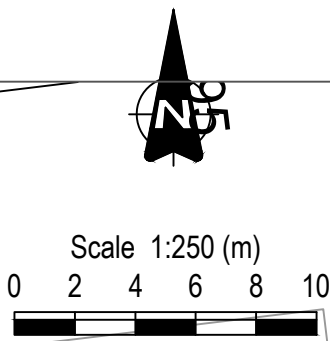

KEY:

Proposed contour

26.50

Existing major contour

26.00

Existing minor contour

26.25

Proposed concrete sewer

SW

Existing sewer

>SW>

Sump pump's overpumping pipe route

P04	Annotation updated	RP	GK	21.08.23
P03	Pipe and headwall updated	RP	GK	01.08.23
P02	Update	RP	GK	22.06.23
P01	Issued for Information	RP	GK	15.06.23

Rev.	Amendment	Dm	Chkd	Date
------	-----------	----	------	------

Dwg Status: **PRELIMINARY** Suitability: **S1**

AKSWard²

CONSTRUCTION CONSULTANTS

Seacourt Tower
West Way
Oxford
OX2 0JJ

Tel: 01865 240071
Fax: 01865 248006
e-mail: oxford@aksward.com
web: www.aksward.com

London

Hitchin

Oxford

Southampton

Birmingham

Client **Eastleigh Borough Council**

Project **Lapstone Playing Field
Culvert Extension**

Title **Drainage Design Layout**

Reviewed Scheme **RP** Date **June 2023**

Reviewed Final Date

Scales at A1 **1:250** Project No. **X232306**

Project Ref. Originator Zone Level Type Role Dwg No. Rev.

LPS AKSW XX XX DR C 9201 - P04