
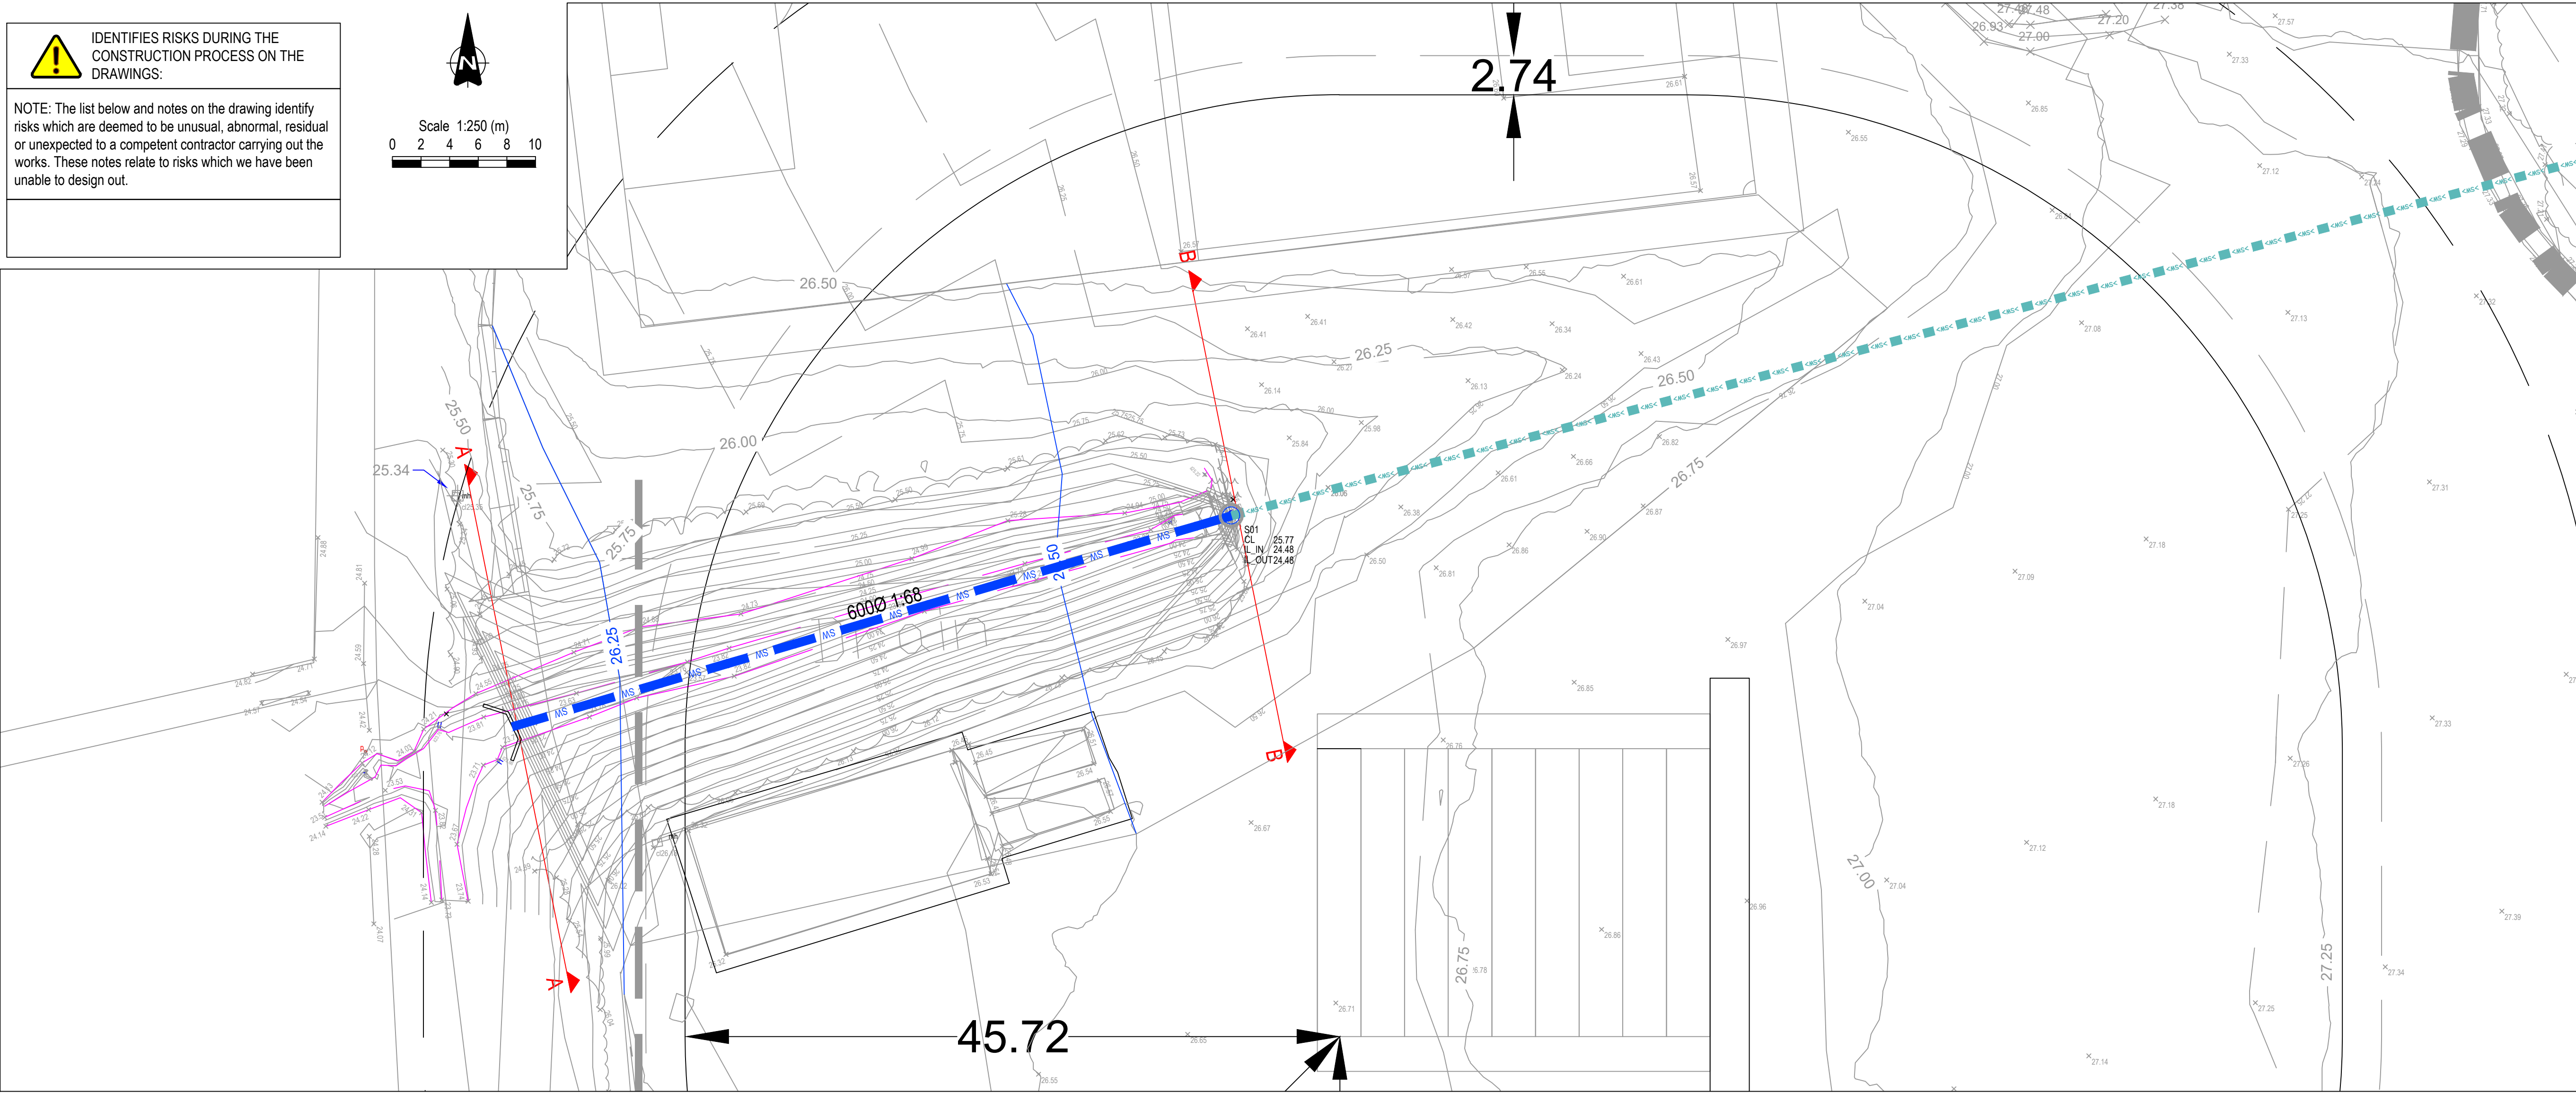


IDENTIFIES RISKS DURING THE CONSTRUCTION PROCESS ON THE DRAWINGS:


NOTE: The list below and notes on the drawing identify risks which are deemed to be unusual, abnormal, residual or unexpected to a competent contractor carrying out the works. These notes relate to risks which we have been unable to design out.

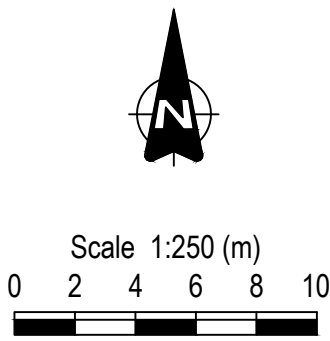

This drawing is the property of AKSWard Limited. The drawing is issued on the condition that it is not copied, reproduced, retained or disclosed to any unauthorised person, either wholly or in part without the written consent of AKSWard Limited.
Do NOT scale from this drawing. AKSWard takes no responsibility for errors during photographic reproduction or printing. Any discrepancy's are to be reported to the engineer immediately.

GENERAL NOTES

KEY:	
Proposed Contour	26.50
Existing major Contour	26.00
Existing minor Contour	26.25
1600 Collector	
800 Perforated pipe	

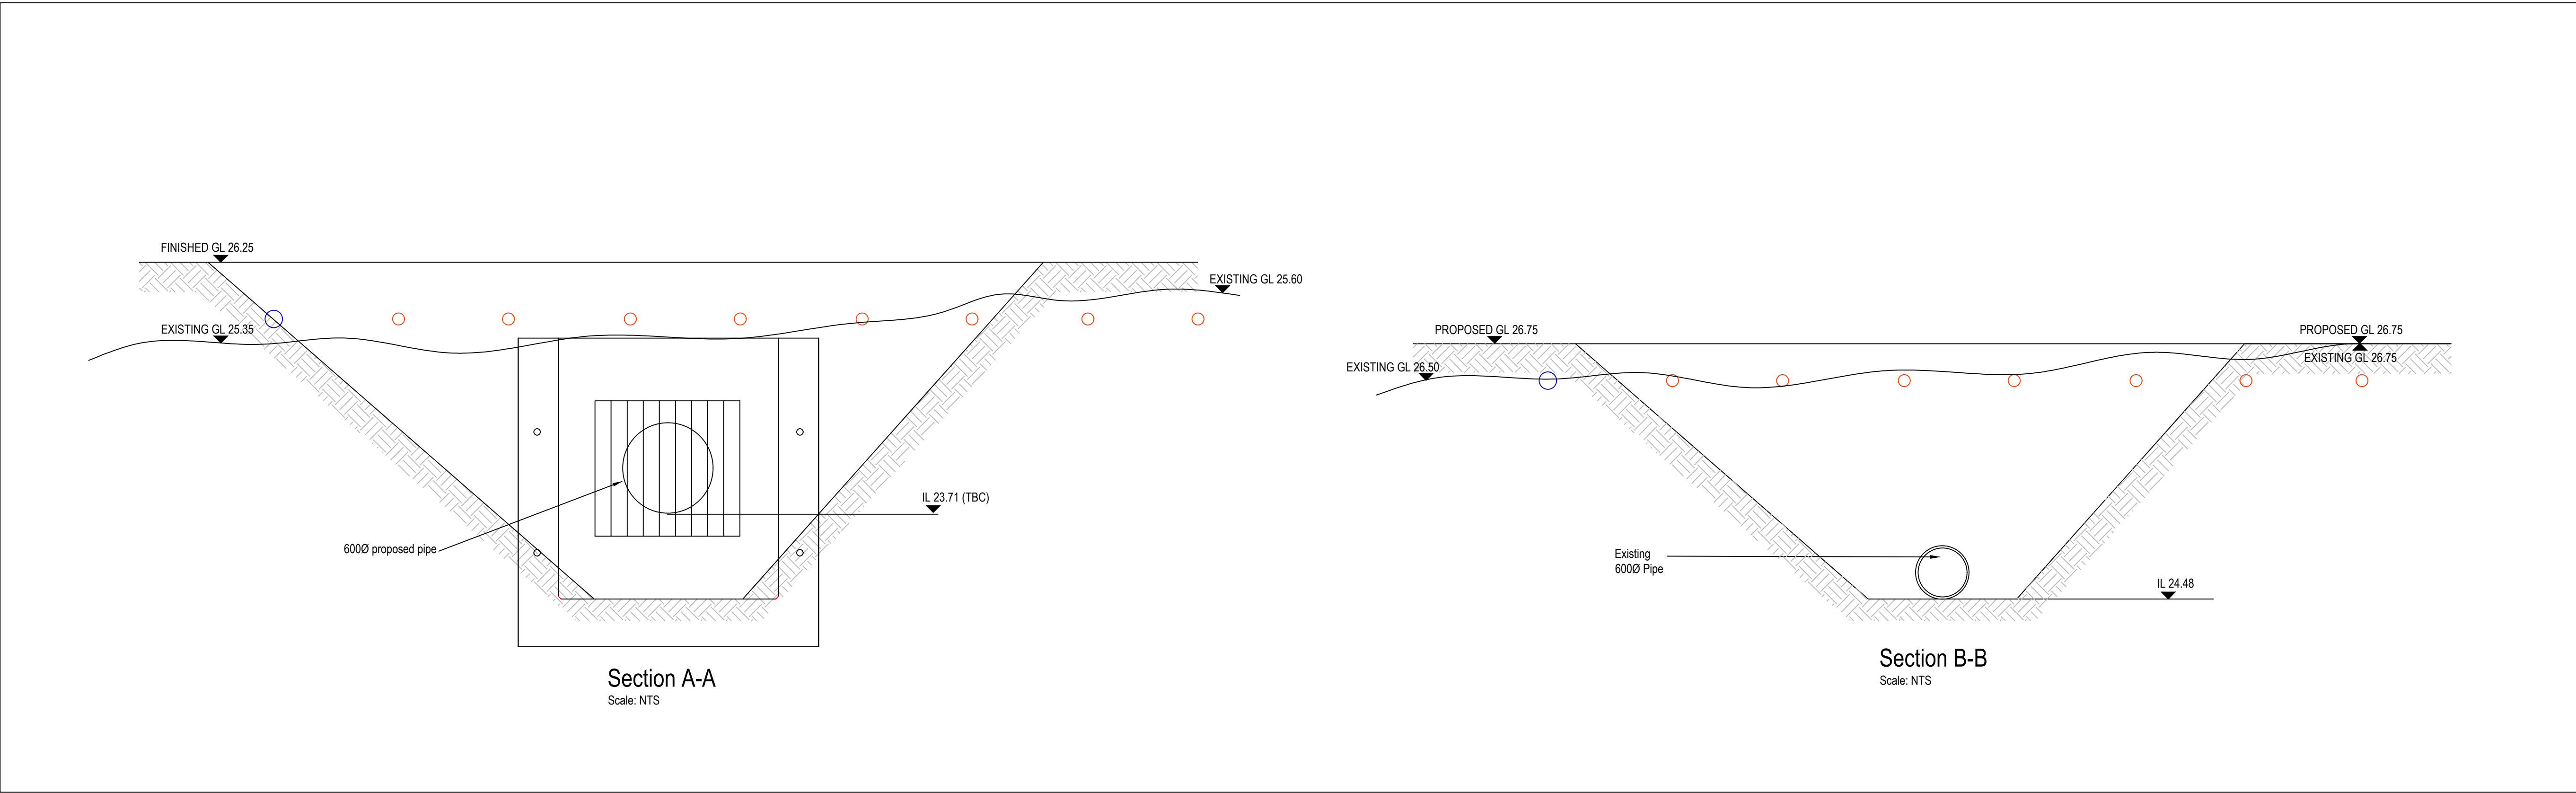

P04	Pipe and headwall updated	RP	GK	08.01.23
P03	Sections amended	RP	GK	27.06.23
P02	Sections amended	RP	GK	22.06.23
P01	Issued for Information	RP	GK	21.02.23

Rev.	Amendment	Dm	Chkd	Date
------	-----------	----	------	------

Dwg. Status	PRELIMINARY	Suitability	S1
-------------	-------------	-------------	----

AKSWard²

CONSTRUCTION CONSULTANTS

Seacourt Tower West Way Oxford OX2 0JJ	London Hitchin Oxford Southampton Birmingham
Tel: 01865 240071 Fax: 01865 248006 e-mail: oxford@aksward.com web: www.aksward.com	

Client **Eastleigh Borough Council**

Project **Lapstone Playing Field
Culvert Extension**

Title **Culvert Sections**

Reviewed Scheme	KJ	Date	February 2023
-----------------	----	------	---------------

Reviewed Final		Date	
----------------	--	------	--

Scales at A1	1:250	Project No.	X232306
--------------	-------	-------------	---------

Project Ref.	Originator	Zone	Level	Type	Role	Dwg No.	Rev.
--------------	------------	------	-------	------	------	---------	------

LPS · AKSW · XX XX · DR · C 9925 · P04