
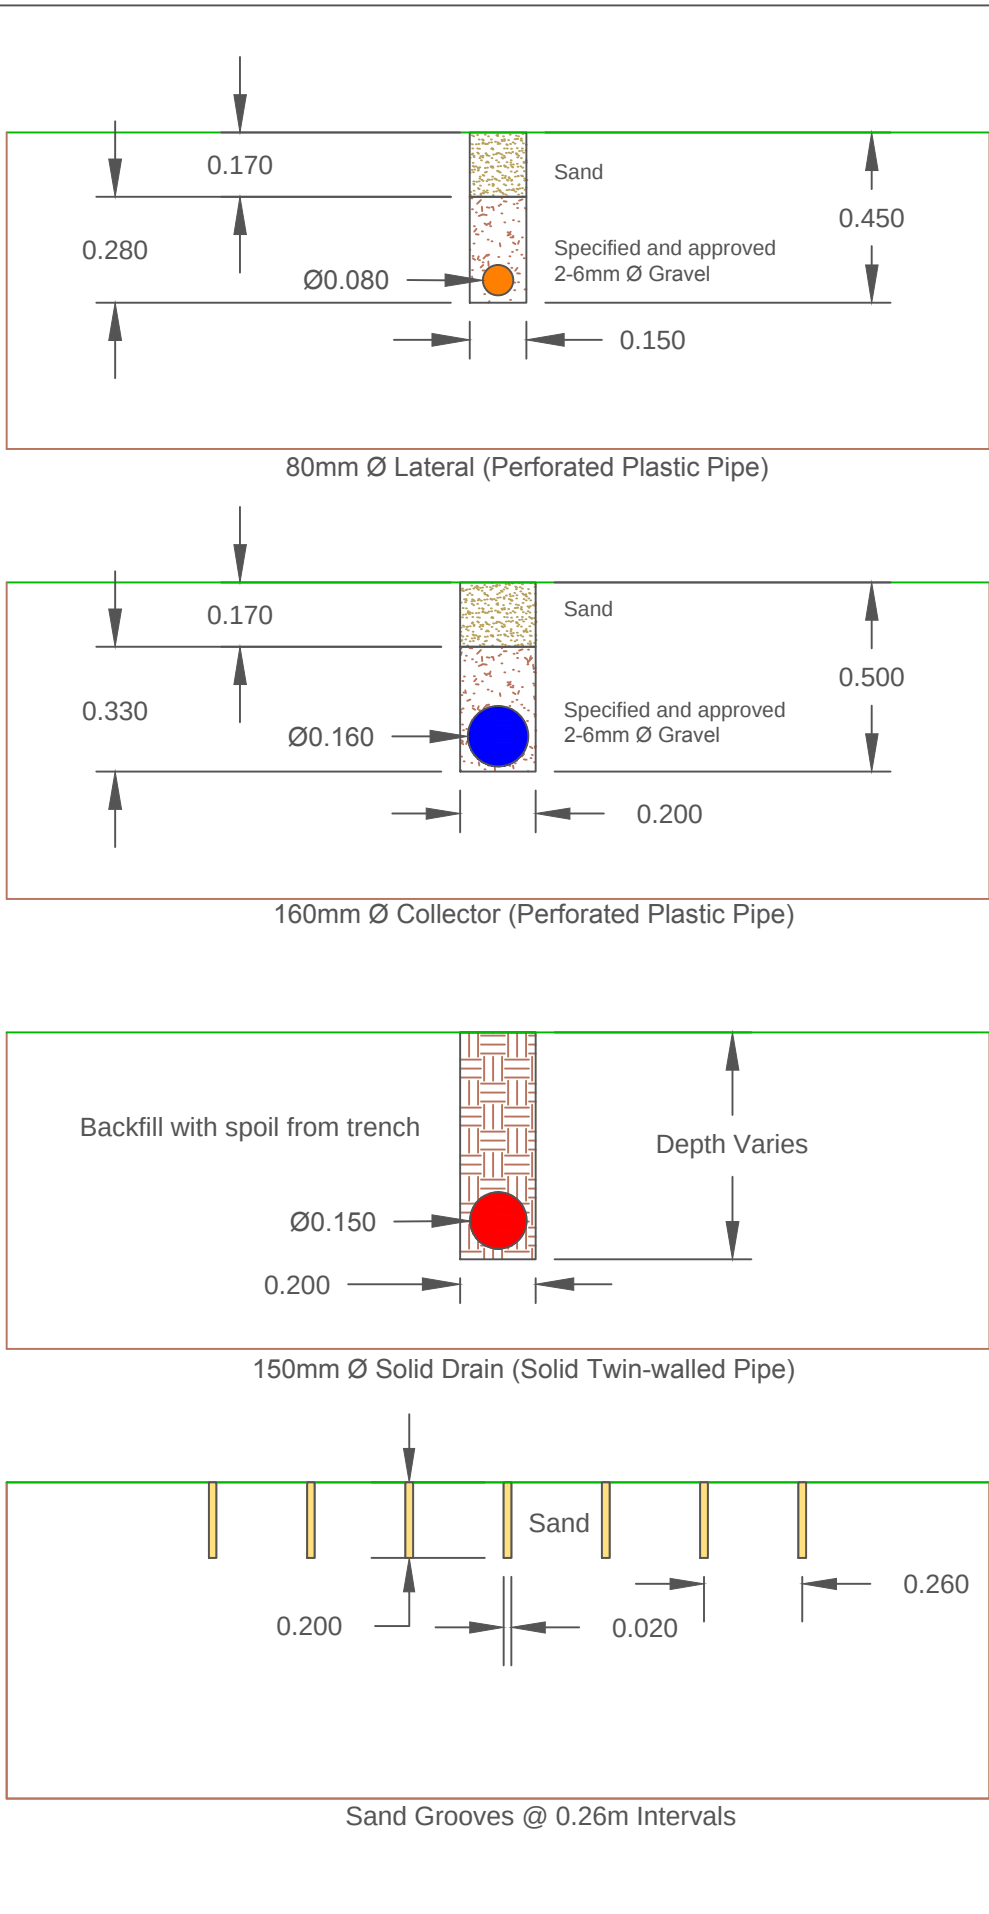


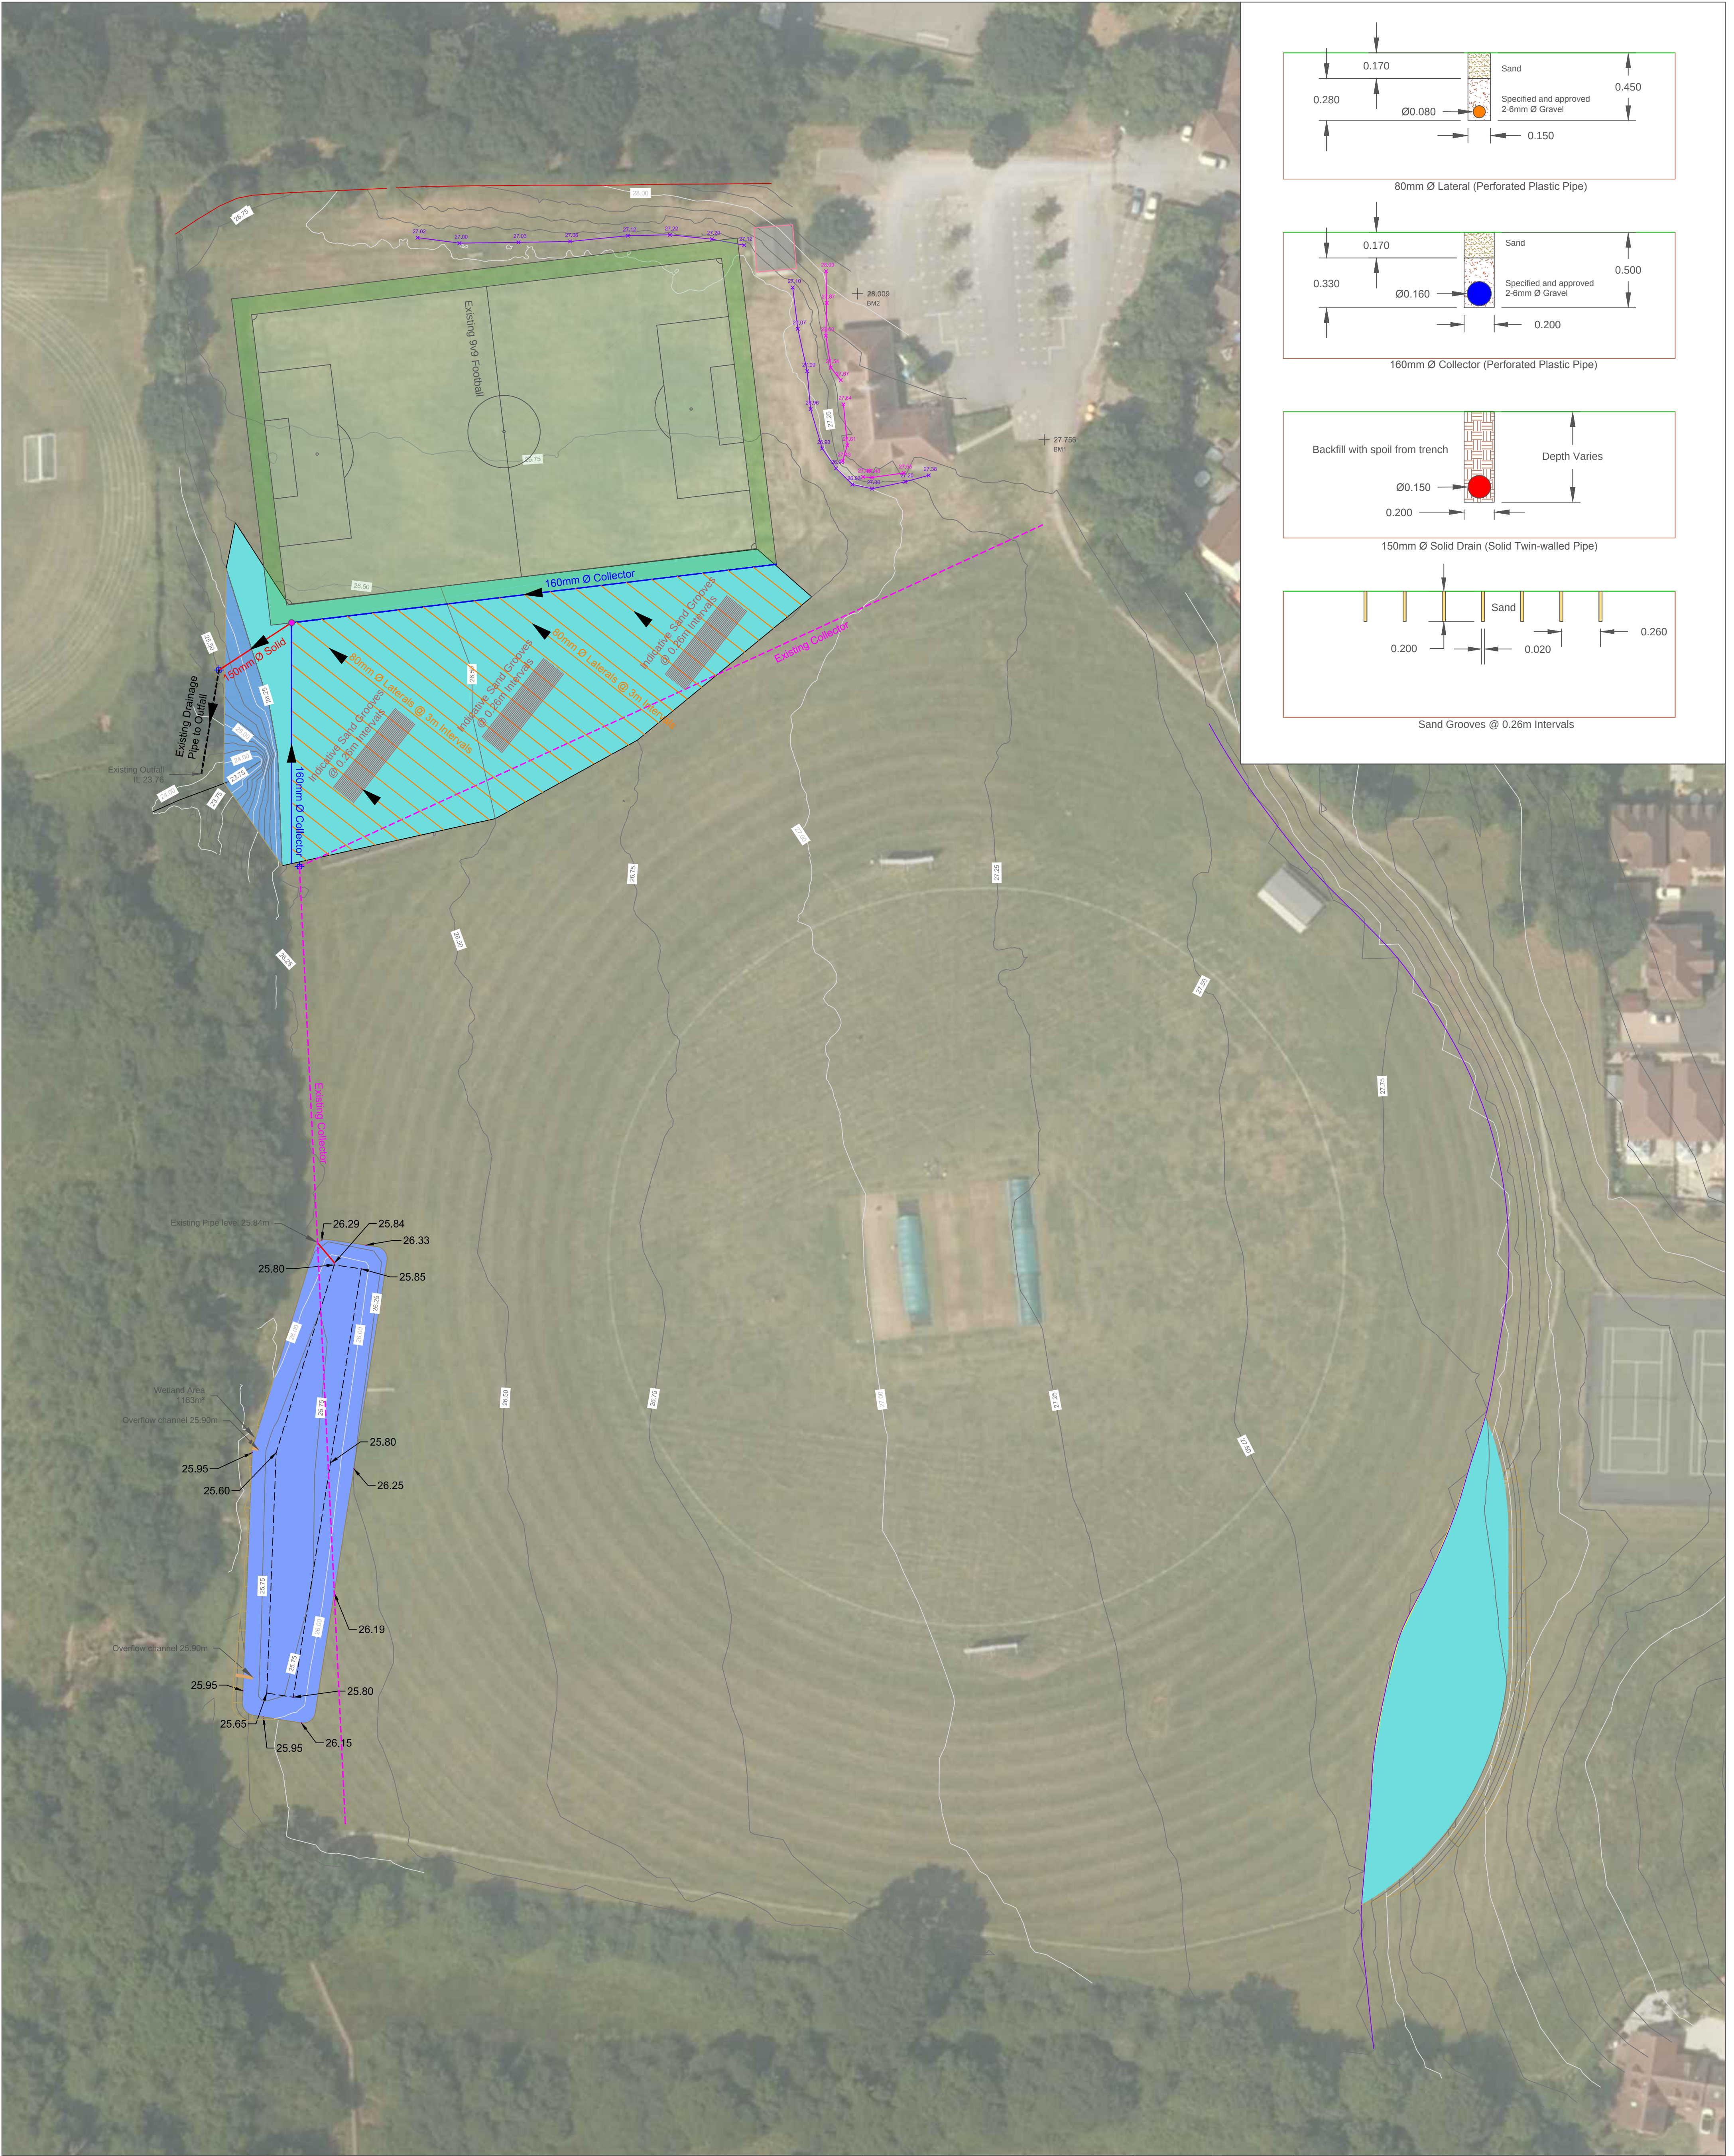

LEGEND

- Major Contours - 1m Intervals
- Minor Contours - 25cm Intervals
- Top Bank Level
- Bottom Bank Level
- Top of Bank
- Bottom of Bank
- Existing Football Pitch
- Existing Collector Drain
- Existing Drainage Pipe to Outfall
- Existing Inspection Chamber

Proposed Drainage

- 80mm Laterals @ 3m Intervals
- 160mm Collector
- 150mm Solid Main
- Indicative Sand Grooves @ 0.26m Intervals
- Inspection Chamber
- Wetland Area (1163m²)
- Wetland Overflow Channel

Revisions					
Rev	Date	Description	Drawn By	Checked By	
1	28/11/2023	Swale levels and inflow connection revised.	OM	MY	

0m 12.5m 25m

Scale bar @ 1:500

TGMS Sports Surface Consultants

TGMS and PSD Agency are trading names of Professional Sportsturf Design (North West) Ltd.
Company Number: 11870305
Registered Office: Wigton Road, Leyland, England, PR25 5AW.
Director: Charles Henderson

Notes:

Drawing Title

Drainage Design

Project : Lapstone Playing Fields

Client : Eastleigh Borough Council

Consultant : Matt Young

Date : 24/10/2023

Scale : 1:500

Drawn by : OM

Checked by : MY

Approved by : MY

Drawing Number

TGMS1111.12-4

Revision

1