

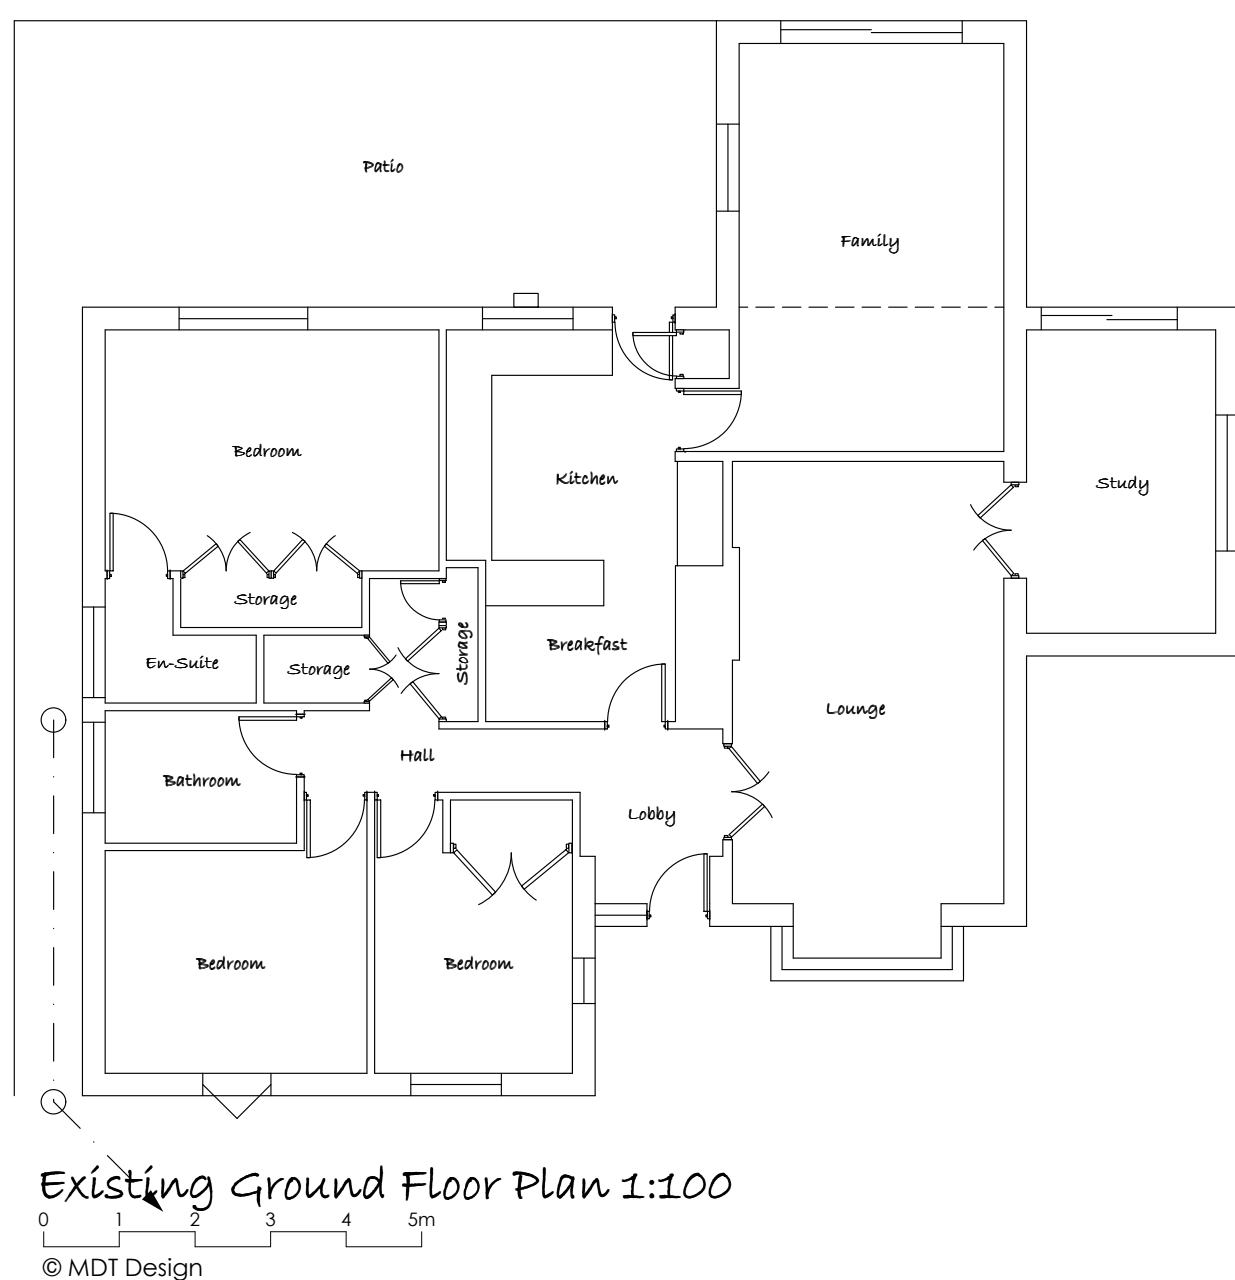
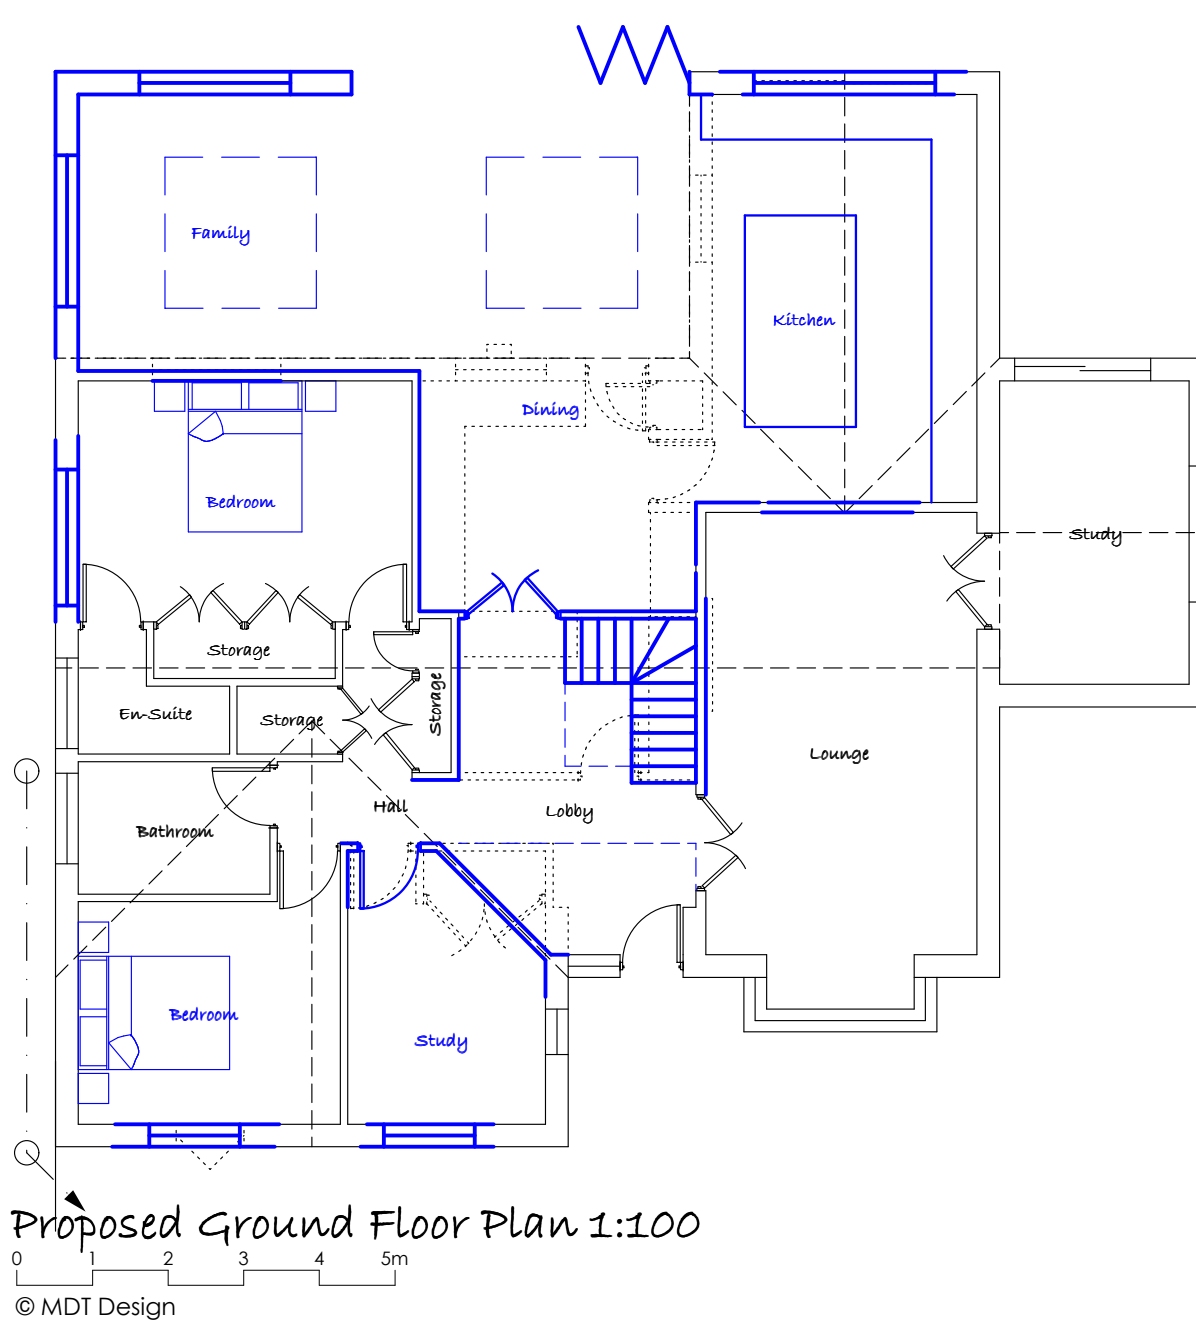
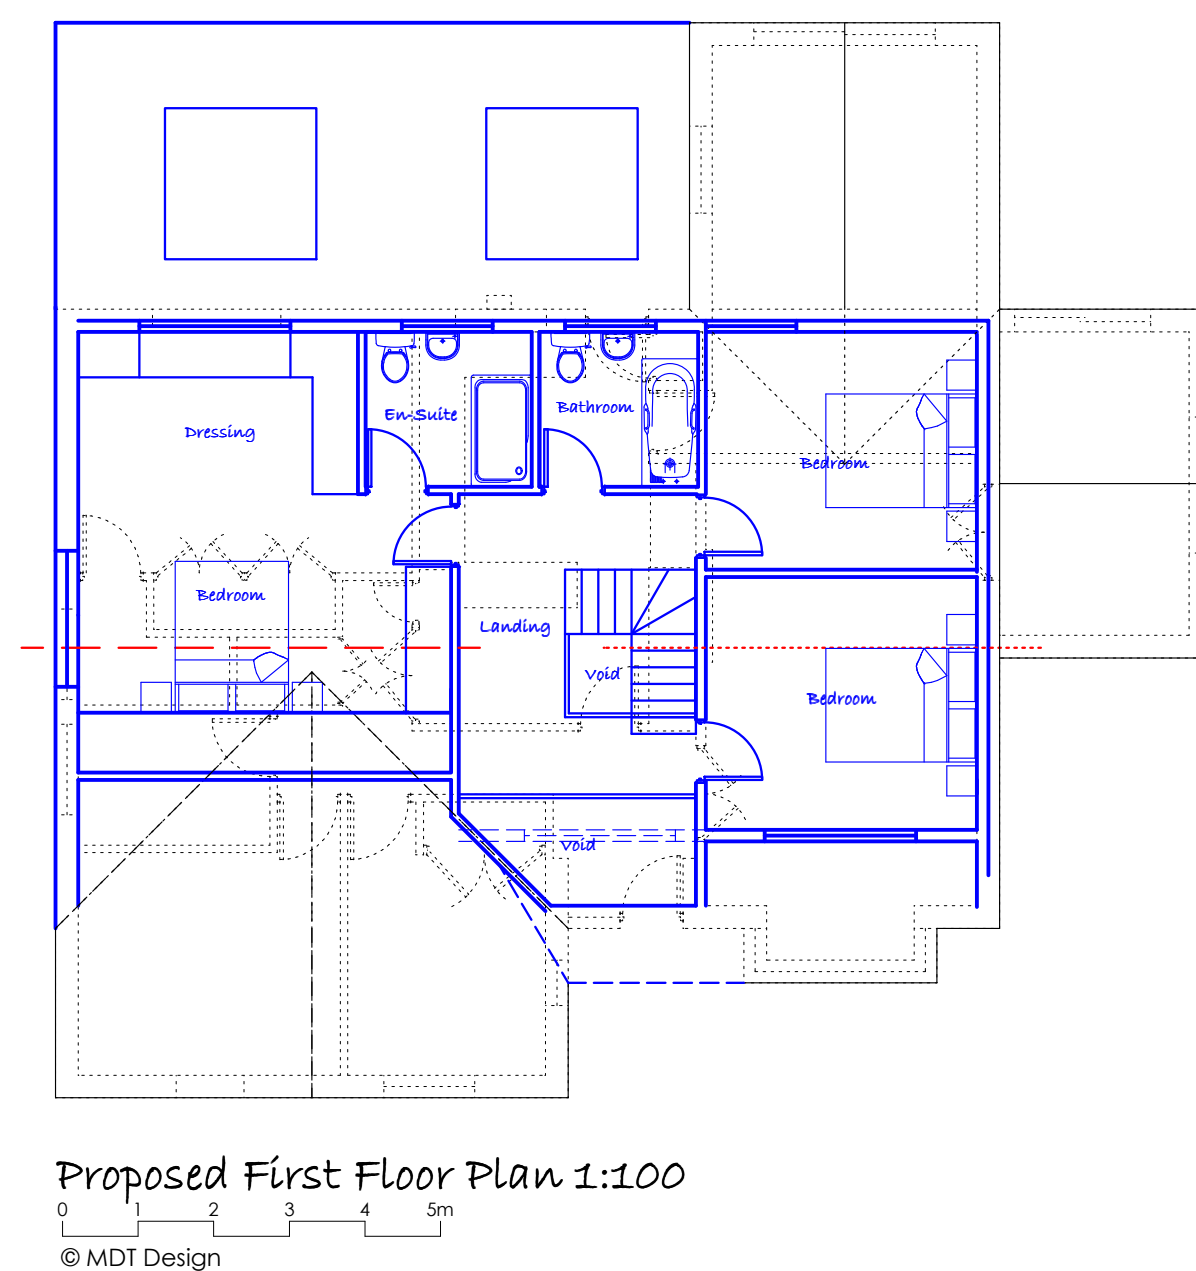
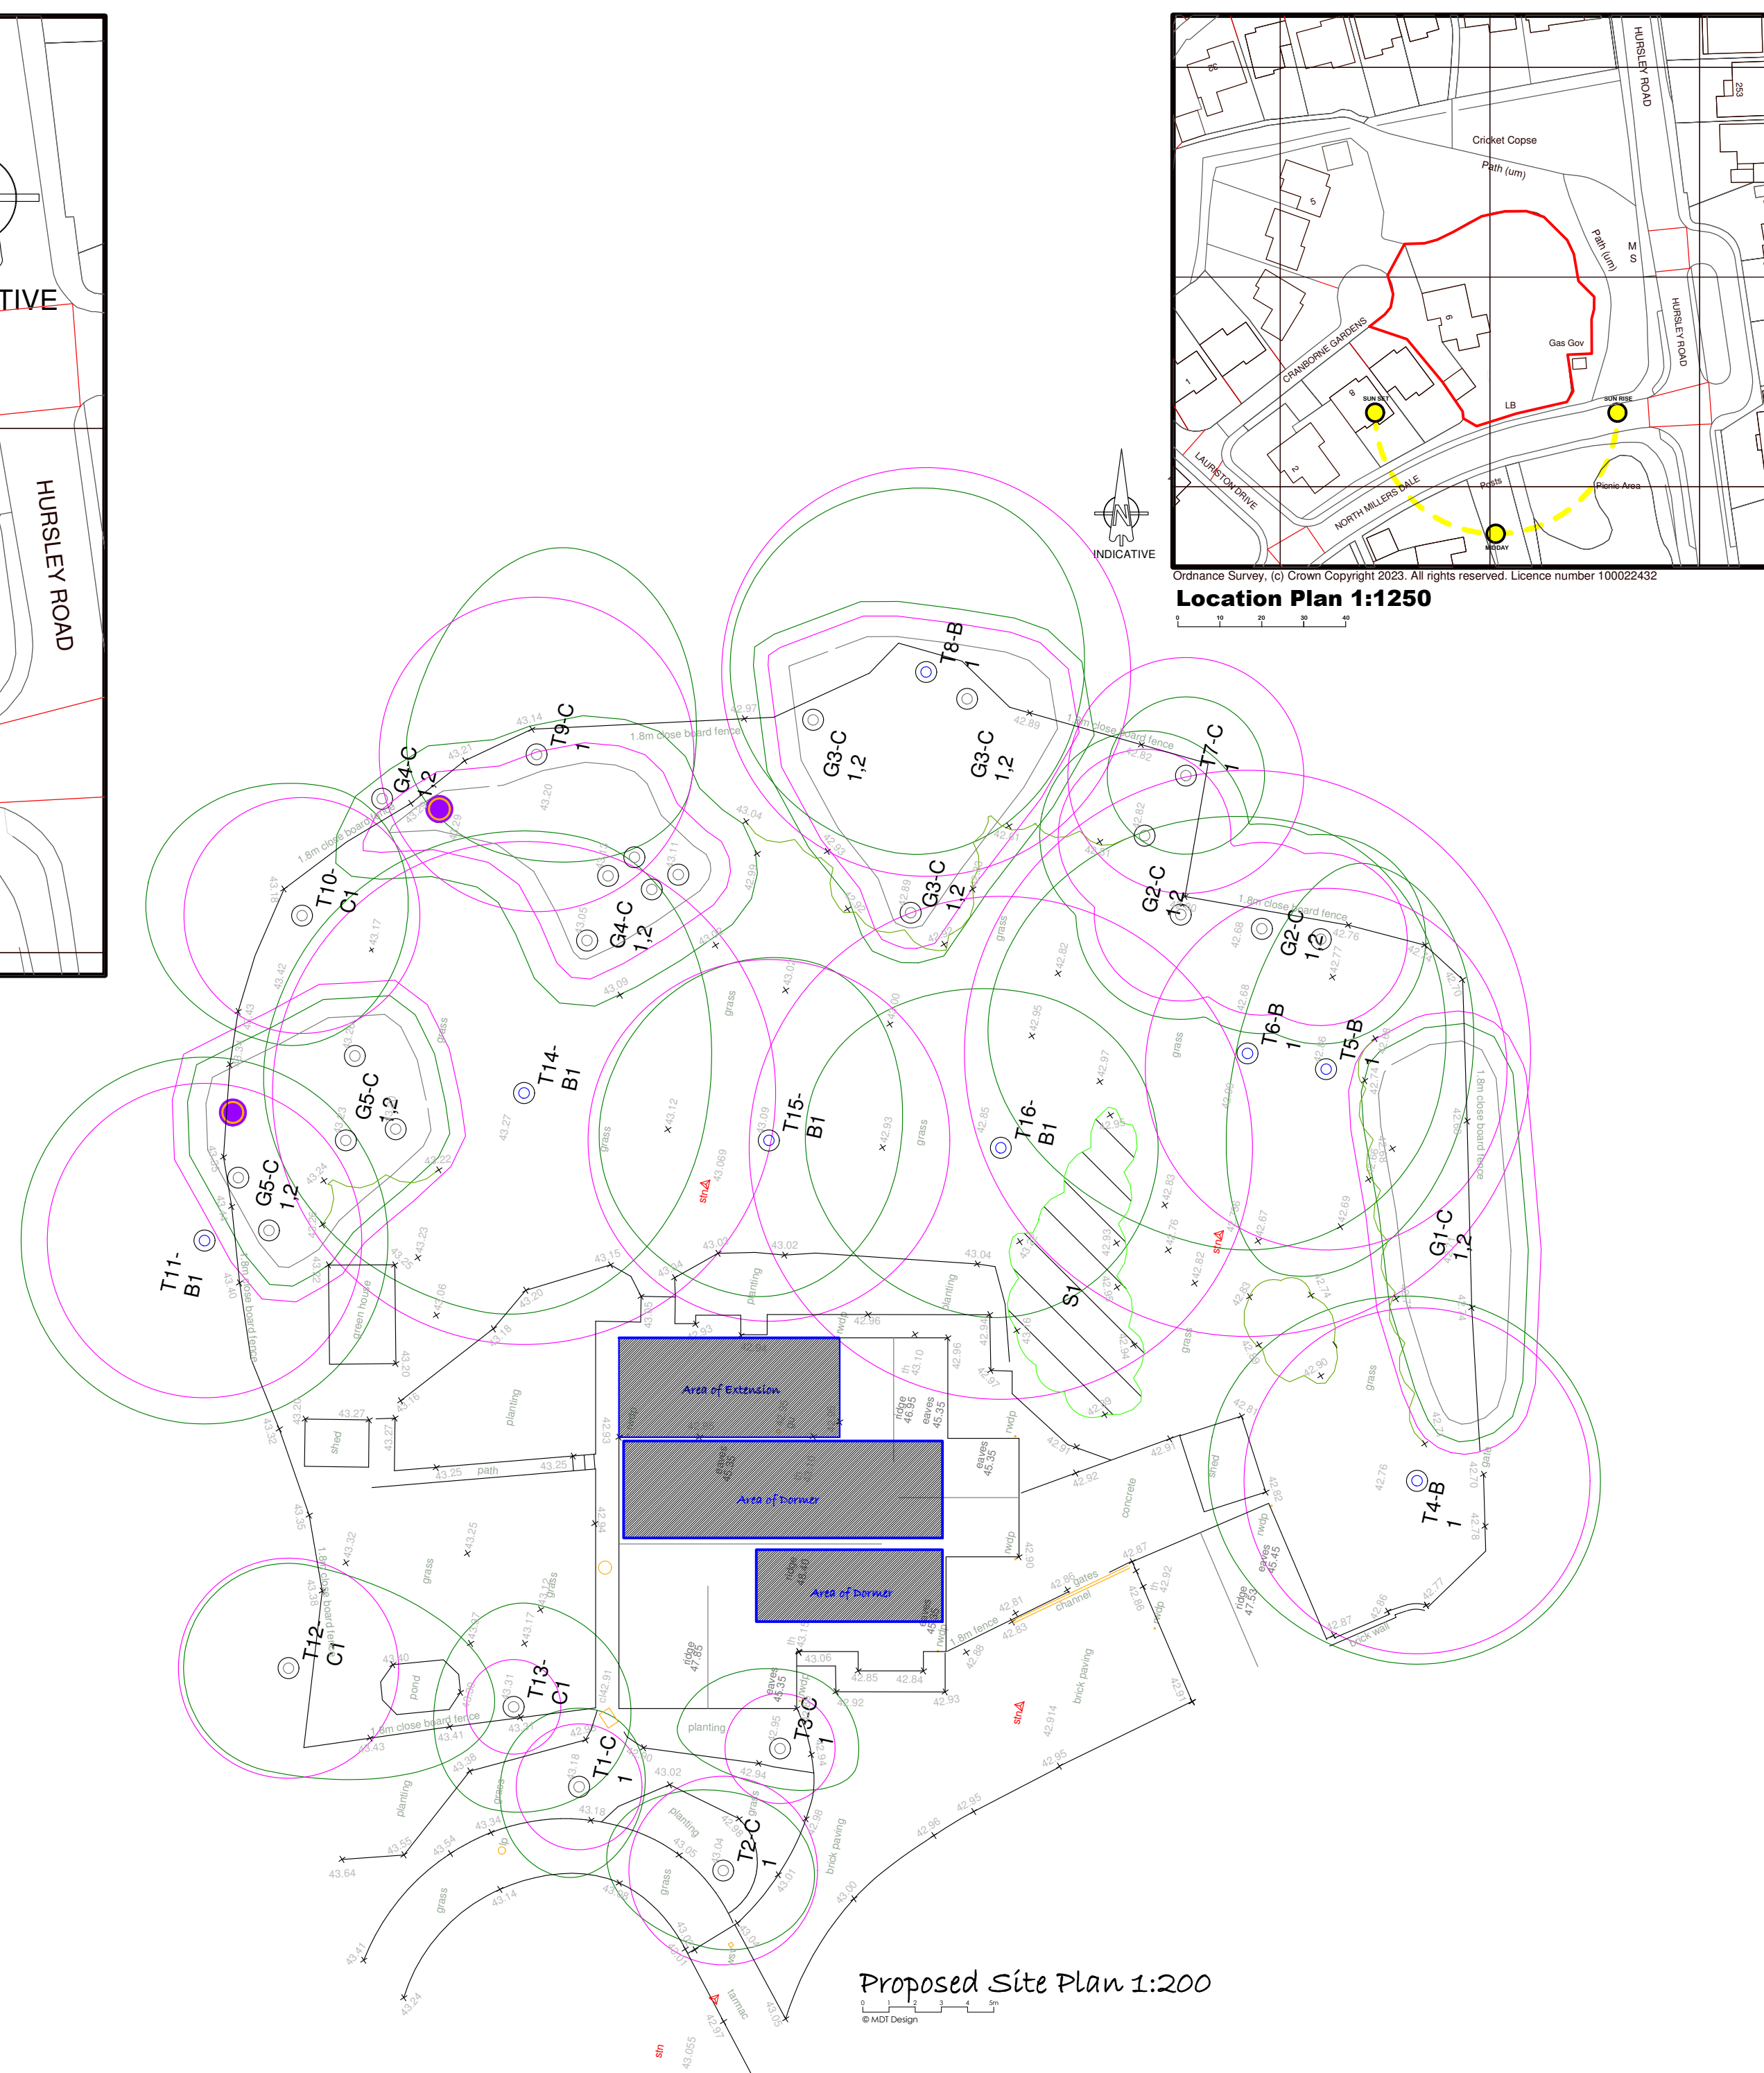
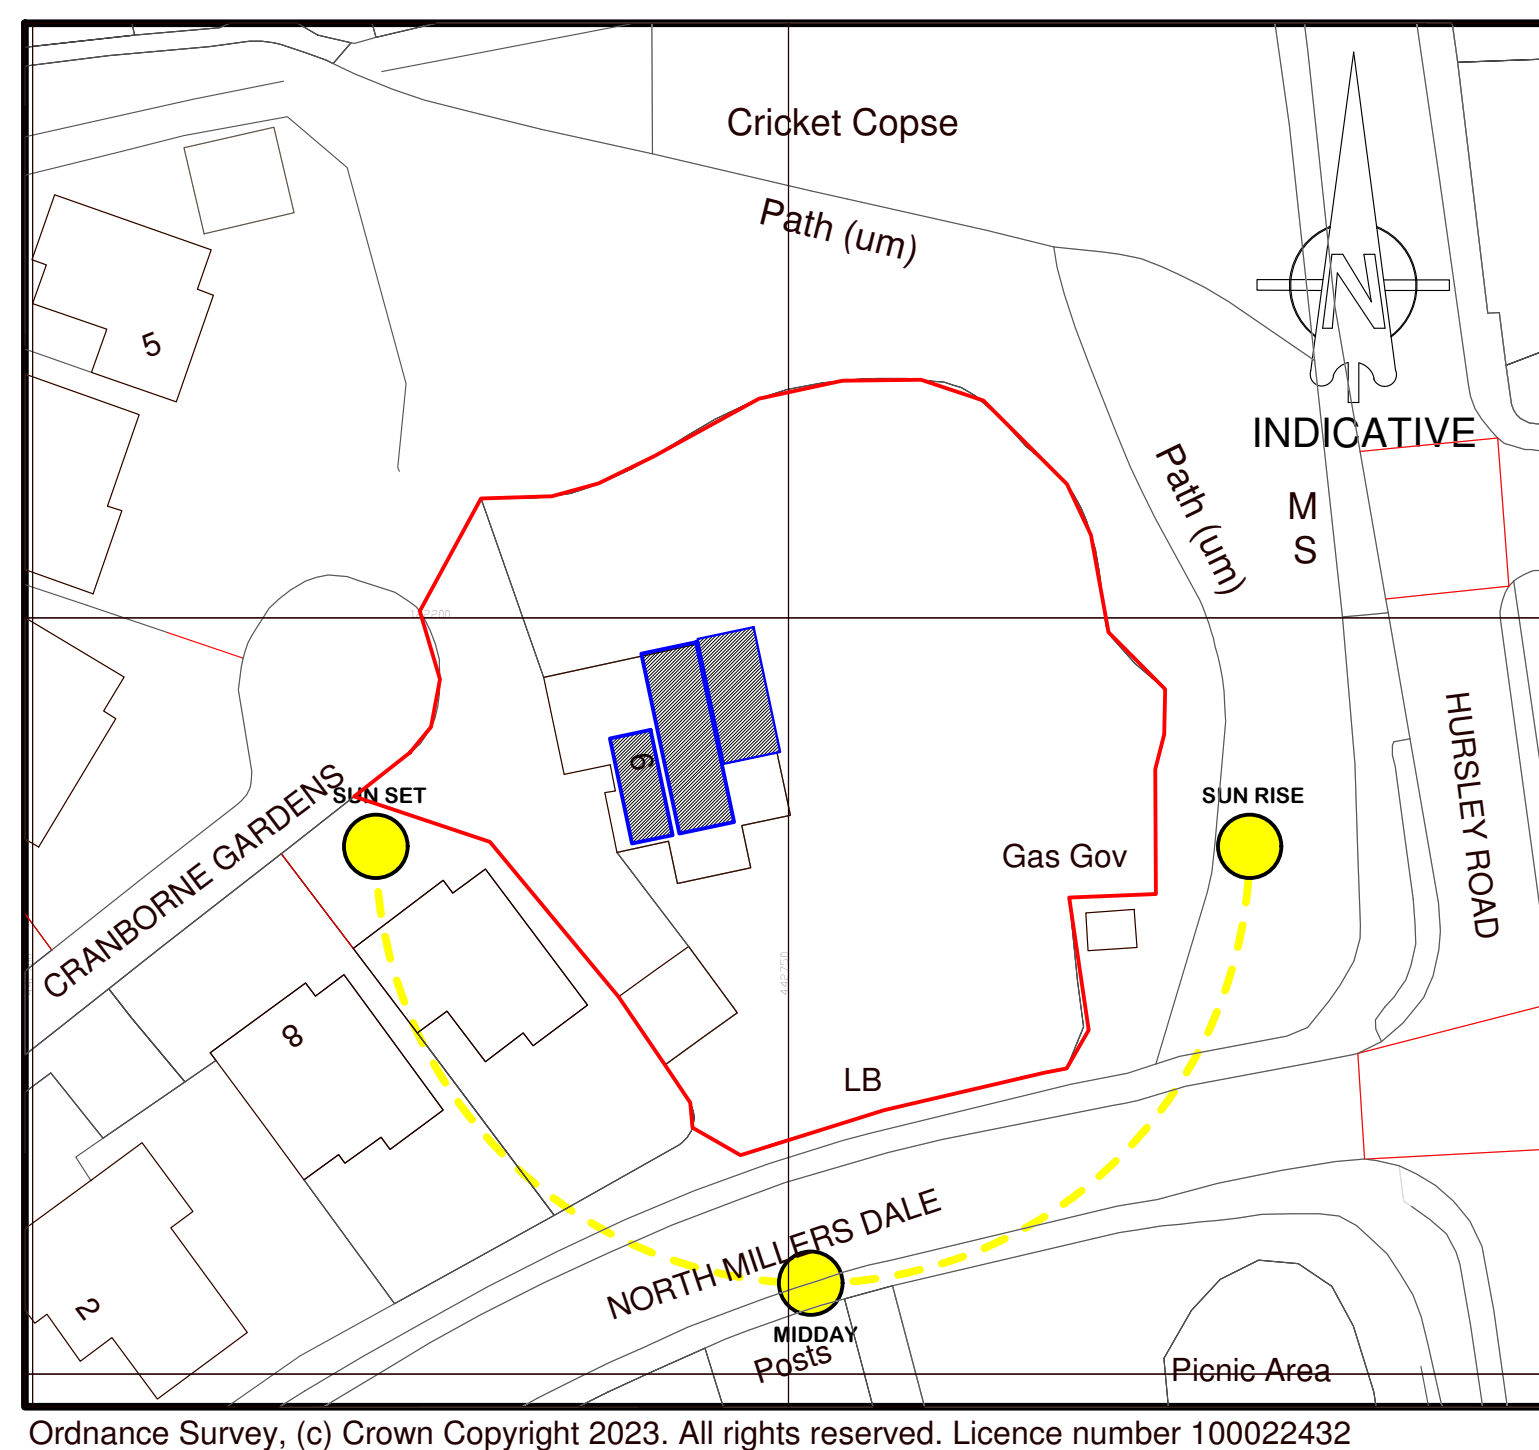


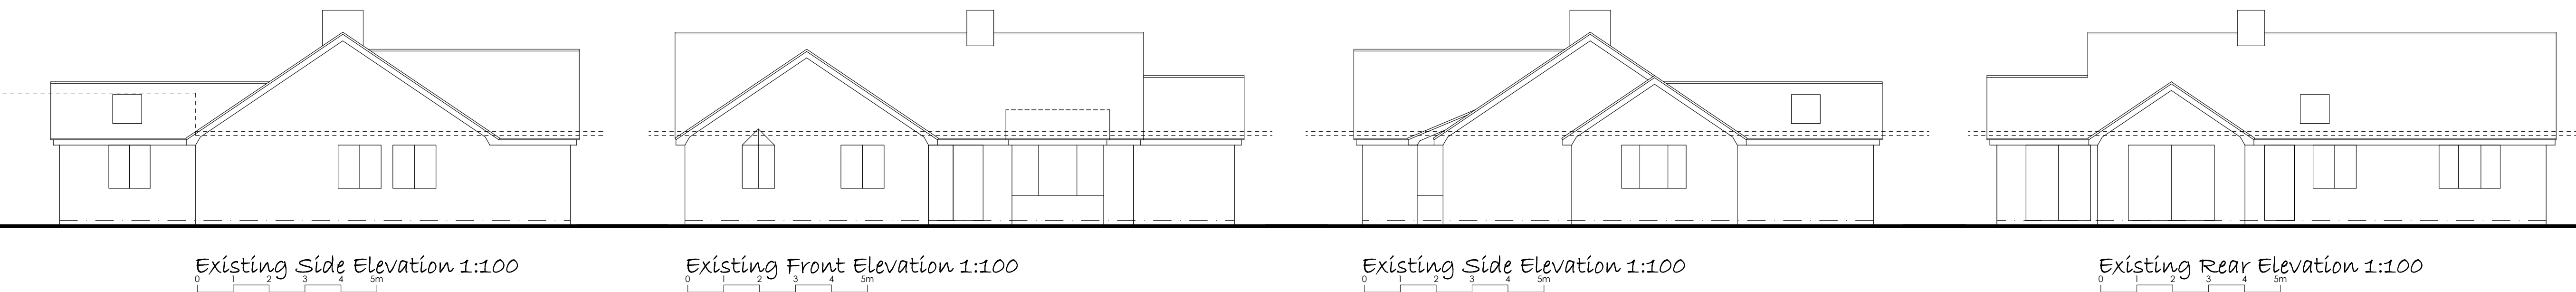

revisions		
project		
6 Cranborne Gardens Chandlers Ford Eastleigh Hampshire SO53 1TA		
client		
Mr & Mrs Clennett		
drawing		
Proposed Alterations		
stage		
Stage 1 - Survey		
Stage 2 - Design		
scale	date	
1:100 & 1:50@A1	August 2023	
job no._	dwg no._	revision
3097/08_	01_	E
The Design Loft, Silver Birches Allington Lane Southampton Hampshire		
T. 023 8069 3924 M. 07881 587261 E. info@mdtdesign.co.uk W. www.mdtdesign.co.uk		

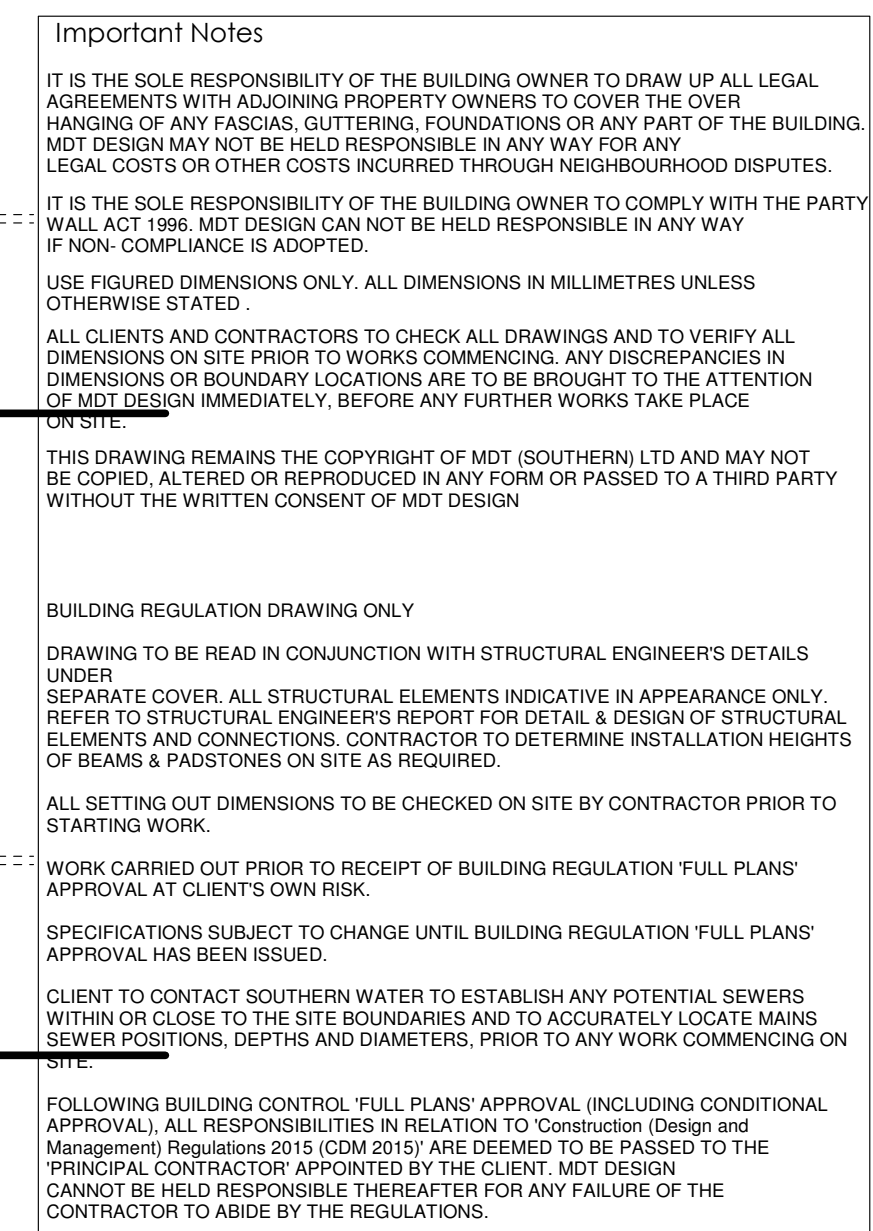