


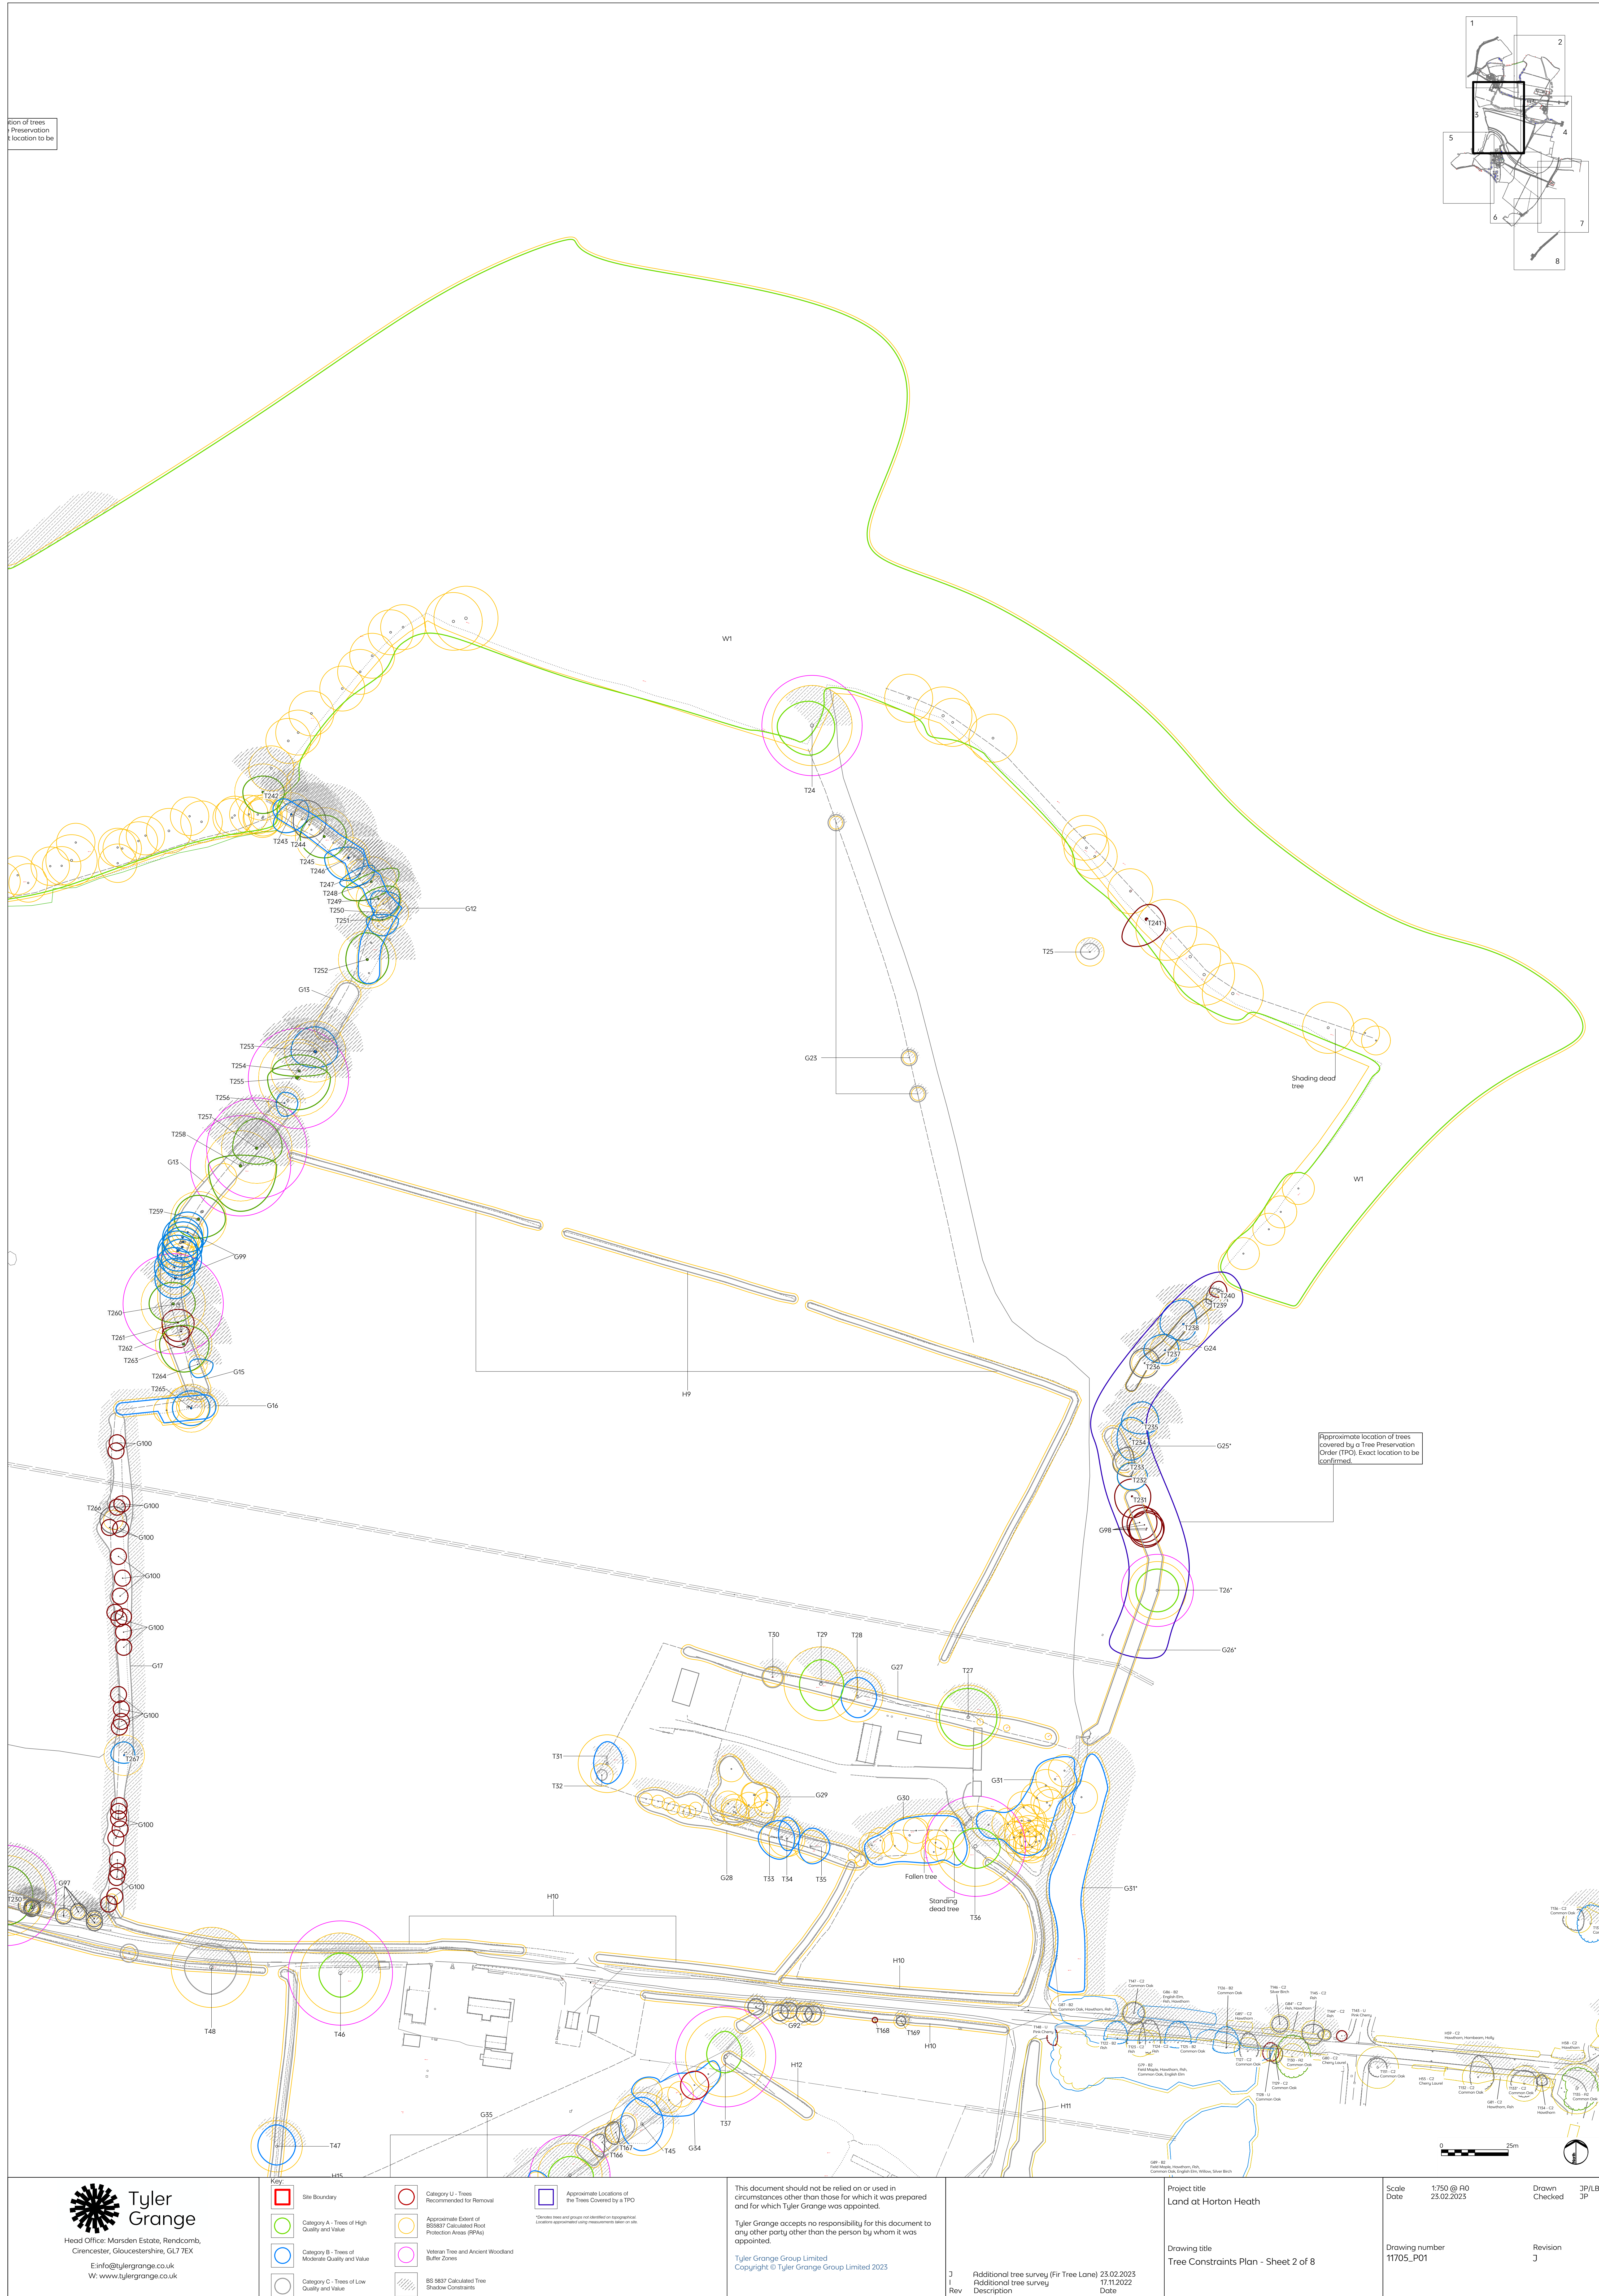


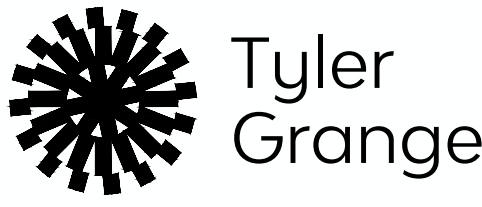

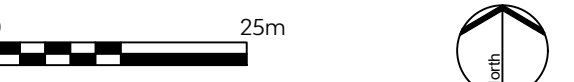

Head Office: Marsden Estate, Rendcomb,
Cirencester, Gloucestershire, GL7 7EX
E: info@tylergrange.co.uk
W: www.tylergrange.co.uk

Key:

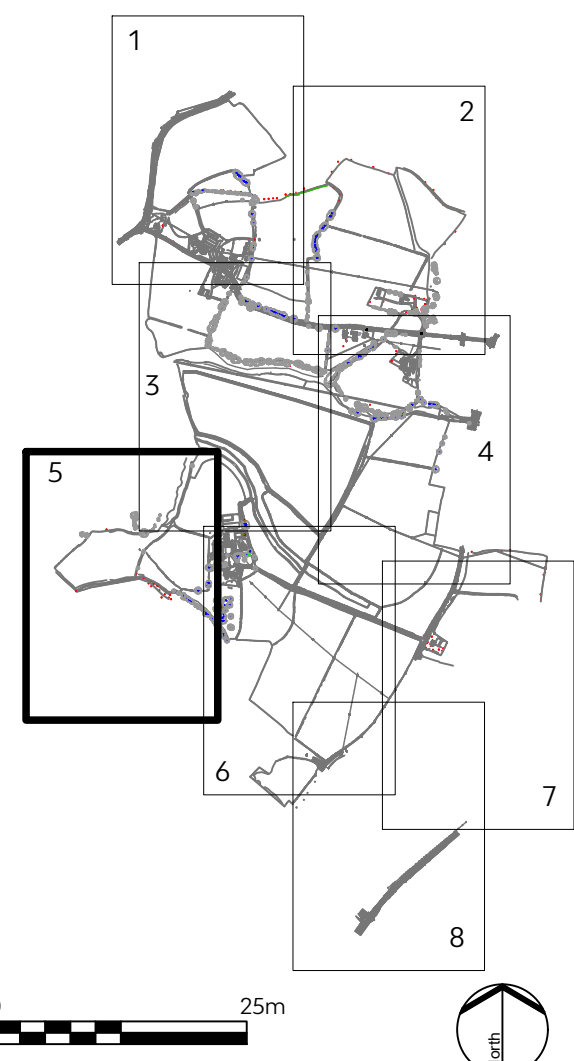

Site Boundary



Category A - Trees of High Quality and Value



Category B - Trees of Moderate Quality and Value



Category C - Trees of Low Quality and Value



Category U - Trees Recommended for Removal



Approximate Extent of BS5837 Calculated Root Protection Areas (RPAs)



Mature Tree and Ancient Woodland Buffer Zones



BS 9637 Calculated Tree Shadow Constraints



Approximate Locations of the Trees Covered by a TPO

*Dead trees and groups not identified on appropriate locations approximate using measurements taken on site

This document should not be relied on or used in circumstances other than those for which it was prepared and for which Tyler Grange was appointed.

Tyler Grange accepts no responsibility for this document to any other party other than the person by whom it was appointed.

Tyler Grange Group Limited
Copyright © Tyler Grange Group Limited 2023

J
I
Rev

Additional tree survey (Fir Tree Lane)

Description

23.02.2023

Additional tree survey

Date

Project title
Land at Horton Heath



Drawing title
Tree Constraints Plan - Sheet 5 of 8


Scale
Date 1:750 @ A0
23.02.2023

Drawing number
11705_P01

Drawn
Checked JP/LB
JP

Revision

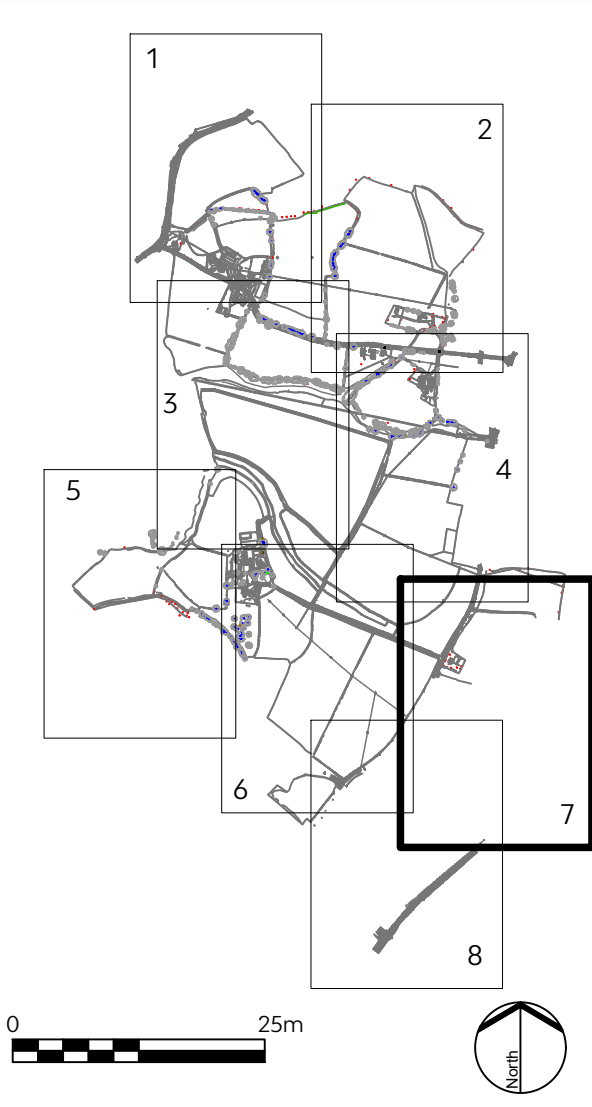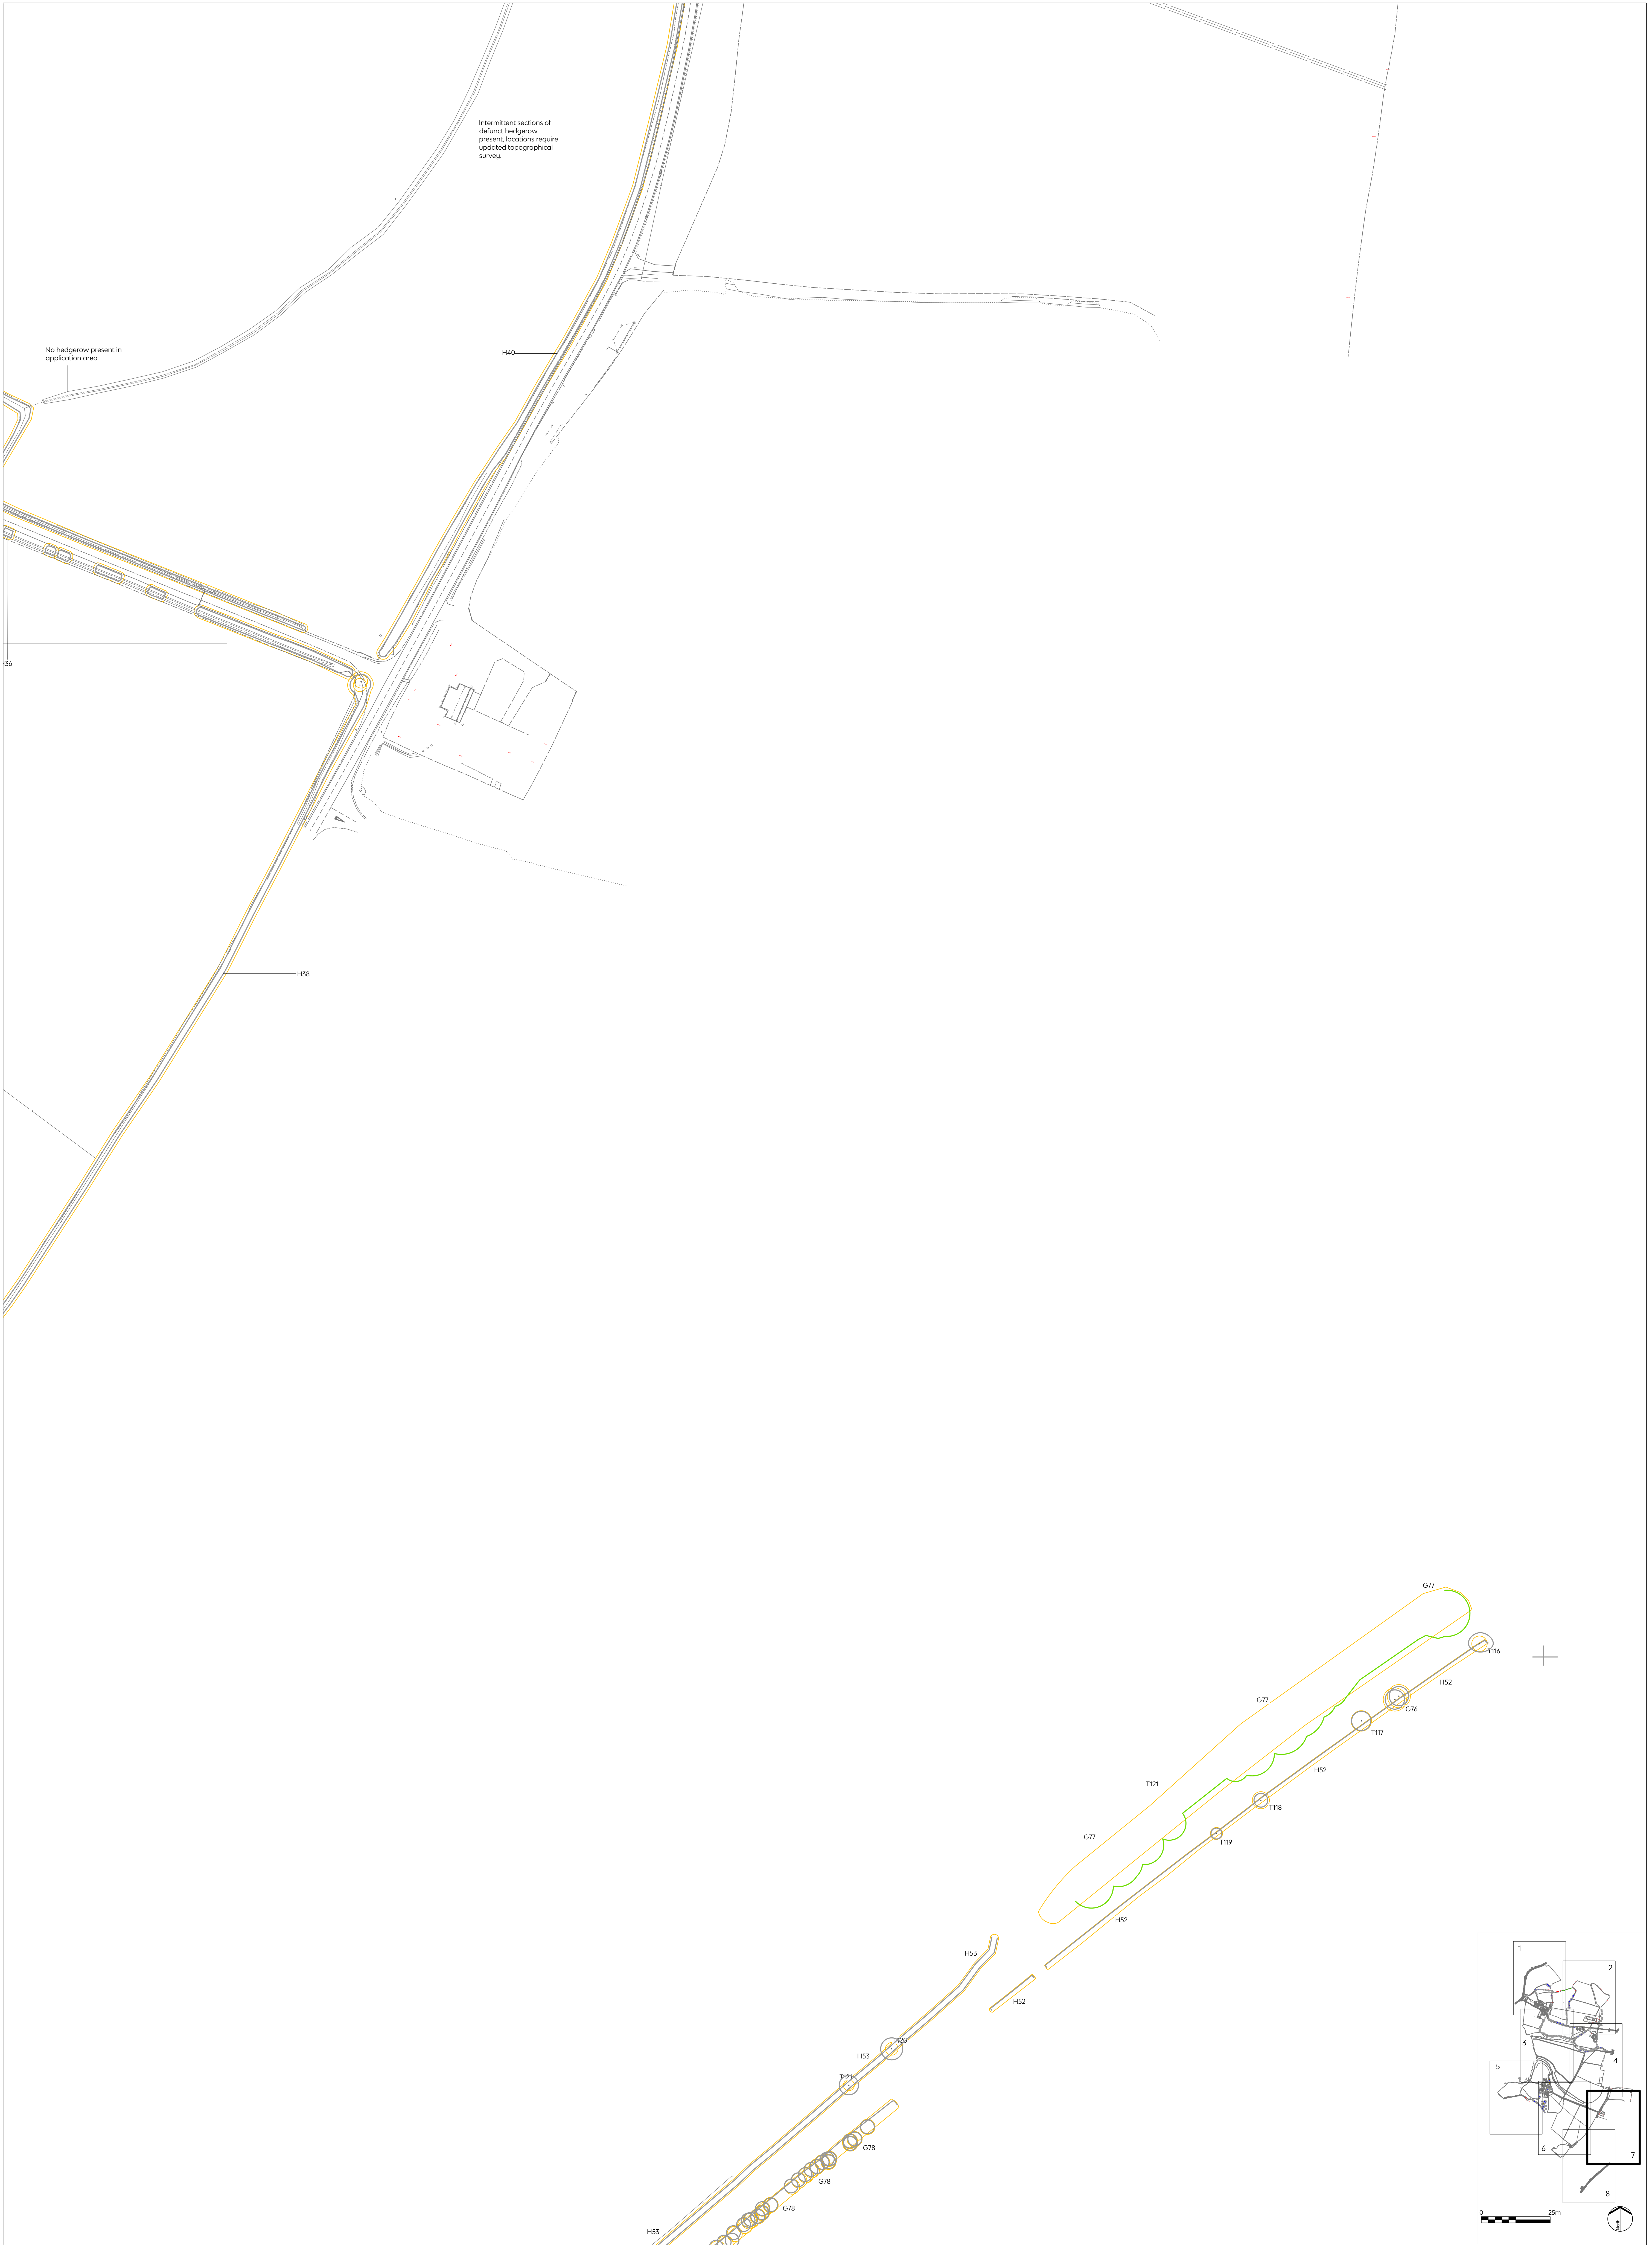

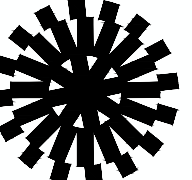 Tyler Grange Head Office: Marsden Estate, Rendcomb, Cirencester, Gloucestershire, GL7 7EX E: info@tylergrange.co.uk W: www.tylergrange.co.uk	Key:  Site Boundary  Category A - Trees of High Quality and Value  Category B - Trees of Moderate Quality and Value  Category C - Trees of Low Quality and Value  Category U - Trees Recommended for Removal  Approximate Extent of BS5837 Calculated Root Protection Areas (RPAs)  Watering Tree and Ancient Woodland Buffer Zones  BS 9637 Calculated Tree Shadow Constraints  Approximate Locations of the Trees Covered by a TPO * Devices trees and groups not identified on topographical. Locations approximate using measurements taken on site.	This document should not be relied on or used in circumstances other than those for which it was prepared and for which Tyler Grange was appointed. Tyler Grange accepts no responsibility for this document to any other party other than the person by whom it was appointed. Tyler Grange Group Limited Copyright © Tyler Grange Group Limited 2023	J I Rev Additional tree survey (Fir Tree Lane) Additional tree survey Description 23.02.2023 17.11.2022 Date	Project title Land at Horton Heath Drawing title Tree Constraints Plan - Sheet 7 of 8	Scale Date 1:750 @ A0 23.02.2023 Drawn Checked JP/LB JP Drawing number 11705_P01 Revision
--	---	---	--	---	---