


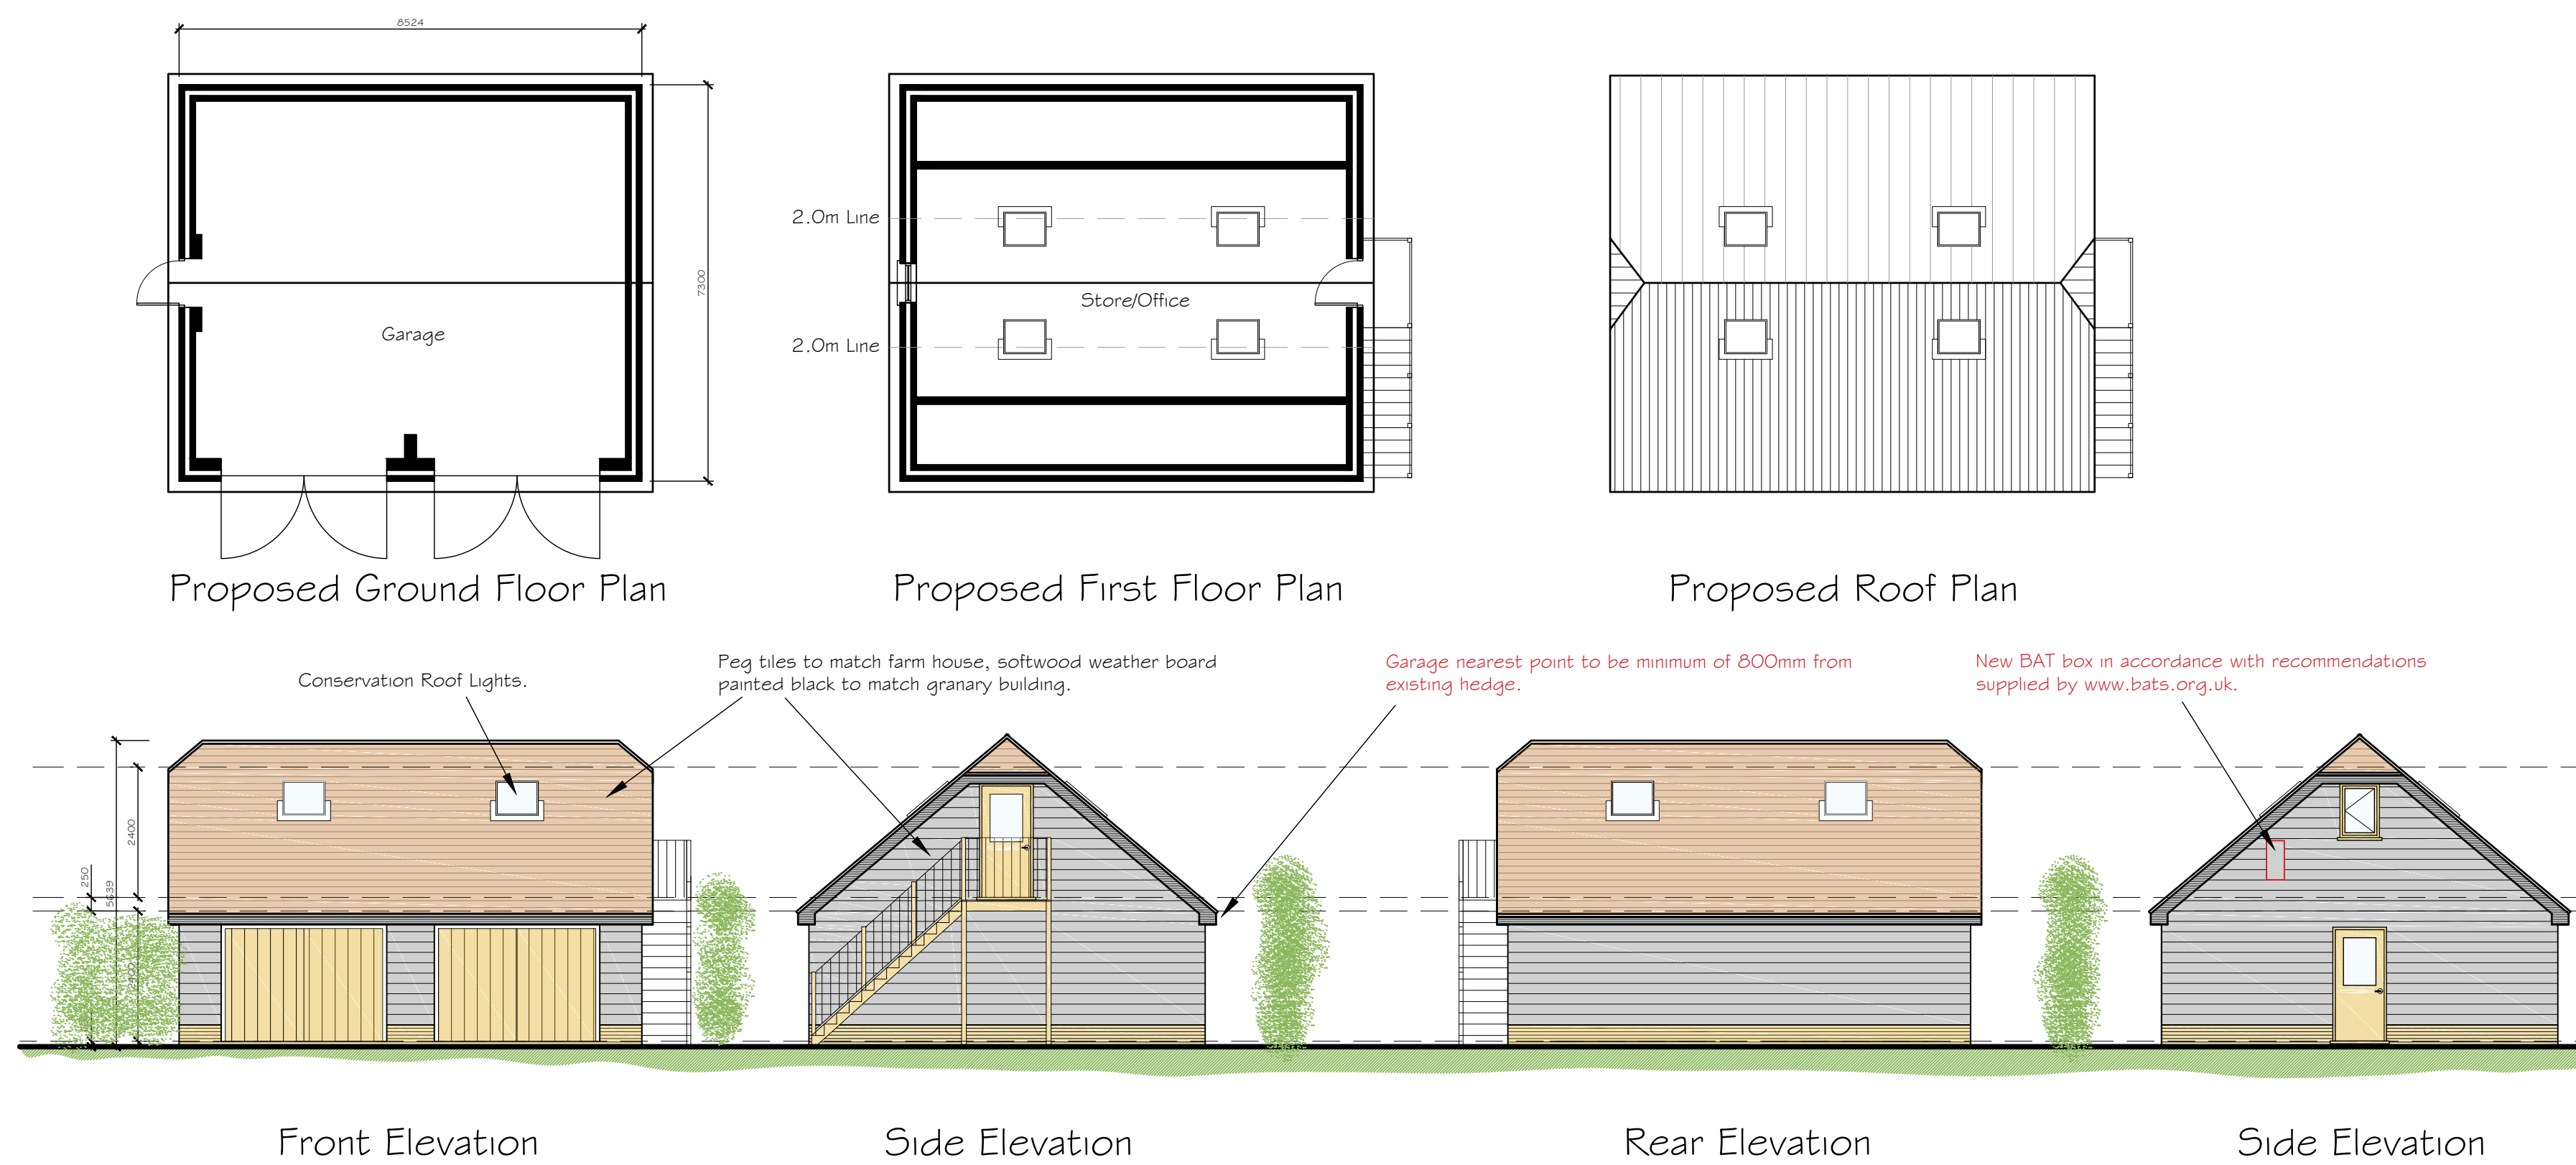

Proposed Elevations and Plans 1:100




Issued for Planning Approval

Drawing Notes:

The copyright of this drawing belongs solely with BPS Design Consultants Ltd, it should not be copied or reproduced without their written consent.

Written dimensions to take precedent over scaling the drawing however all dimensions to be checked and verified on site prior to commencing works. The Contractor shall take all responsibility for setting out. Any discrepancies should be clarified prior to proceeding with work.

All workmanship and materials shall comply with BS 8000 Parts 1 - 15.

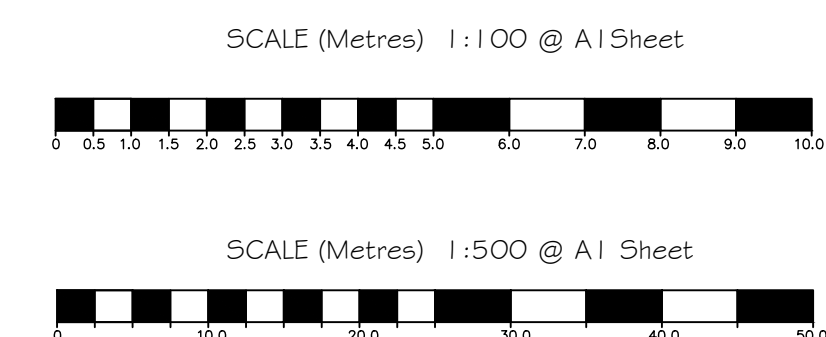

BPS Design Consultants Ltd Architectural Services and Structural Engineers	
Seafields, Dodwell Lane, Bursledon, Southampton, SO31 1DJ	
Tel: 023 8040 4017	
robert@bpsdesign.co.uk Mobile: 07915 604 293	colin@bpsdesign.co.uk Mobile: 07886 655 697
www.bpsdesign.co.uk	
Project: Moorgreen Farm House Burnetts Lane West End SO30 2HH	
Client: Mr and Mrs S Pryor	
Dwg Title: Proposed Garage	
Dwg No: PL/01	Revision: C
Date: Aug 2021	By: rjn Scale: As Shown
The Copyright of this drawing belongs solely to BPS Design Consultants Ltd. It should not be copied or reproduced without consent from BPS Design Consultants Ltd. Original drawing at A1 size.	