

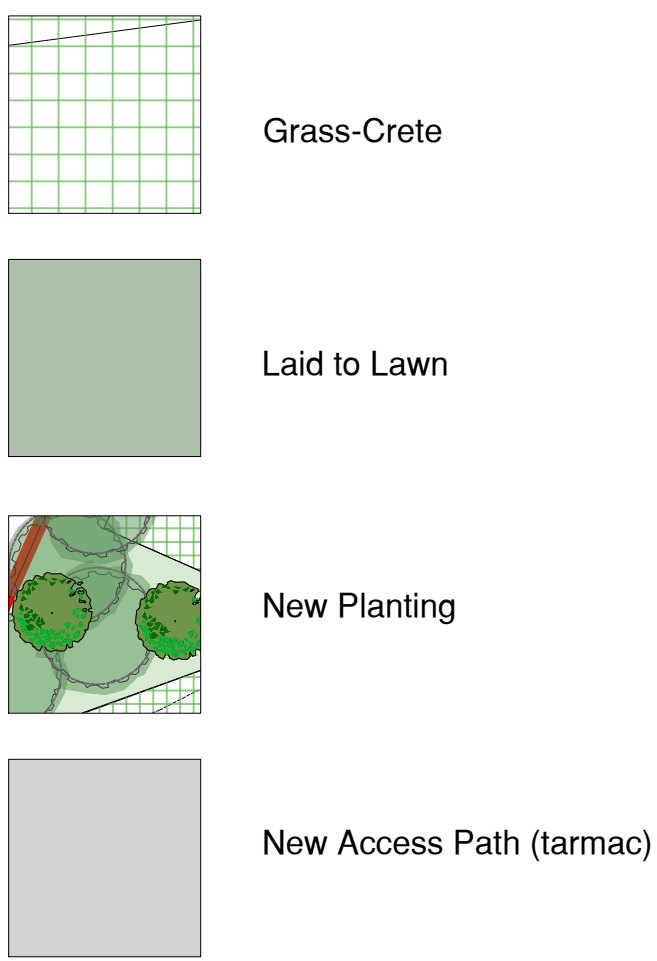


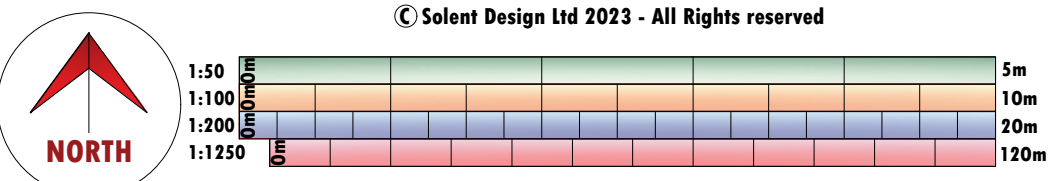

Solent Design Ltd
5 The old Railway
Spring Garden Lane
Gosport
PO12 1FQ

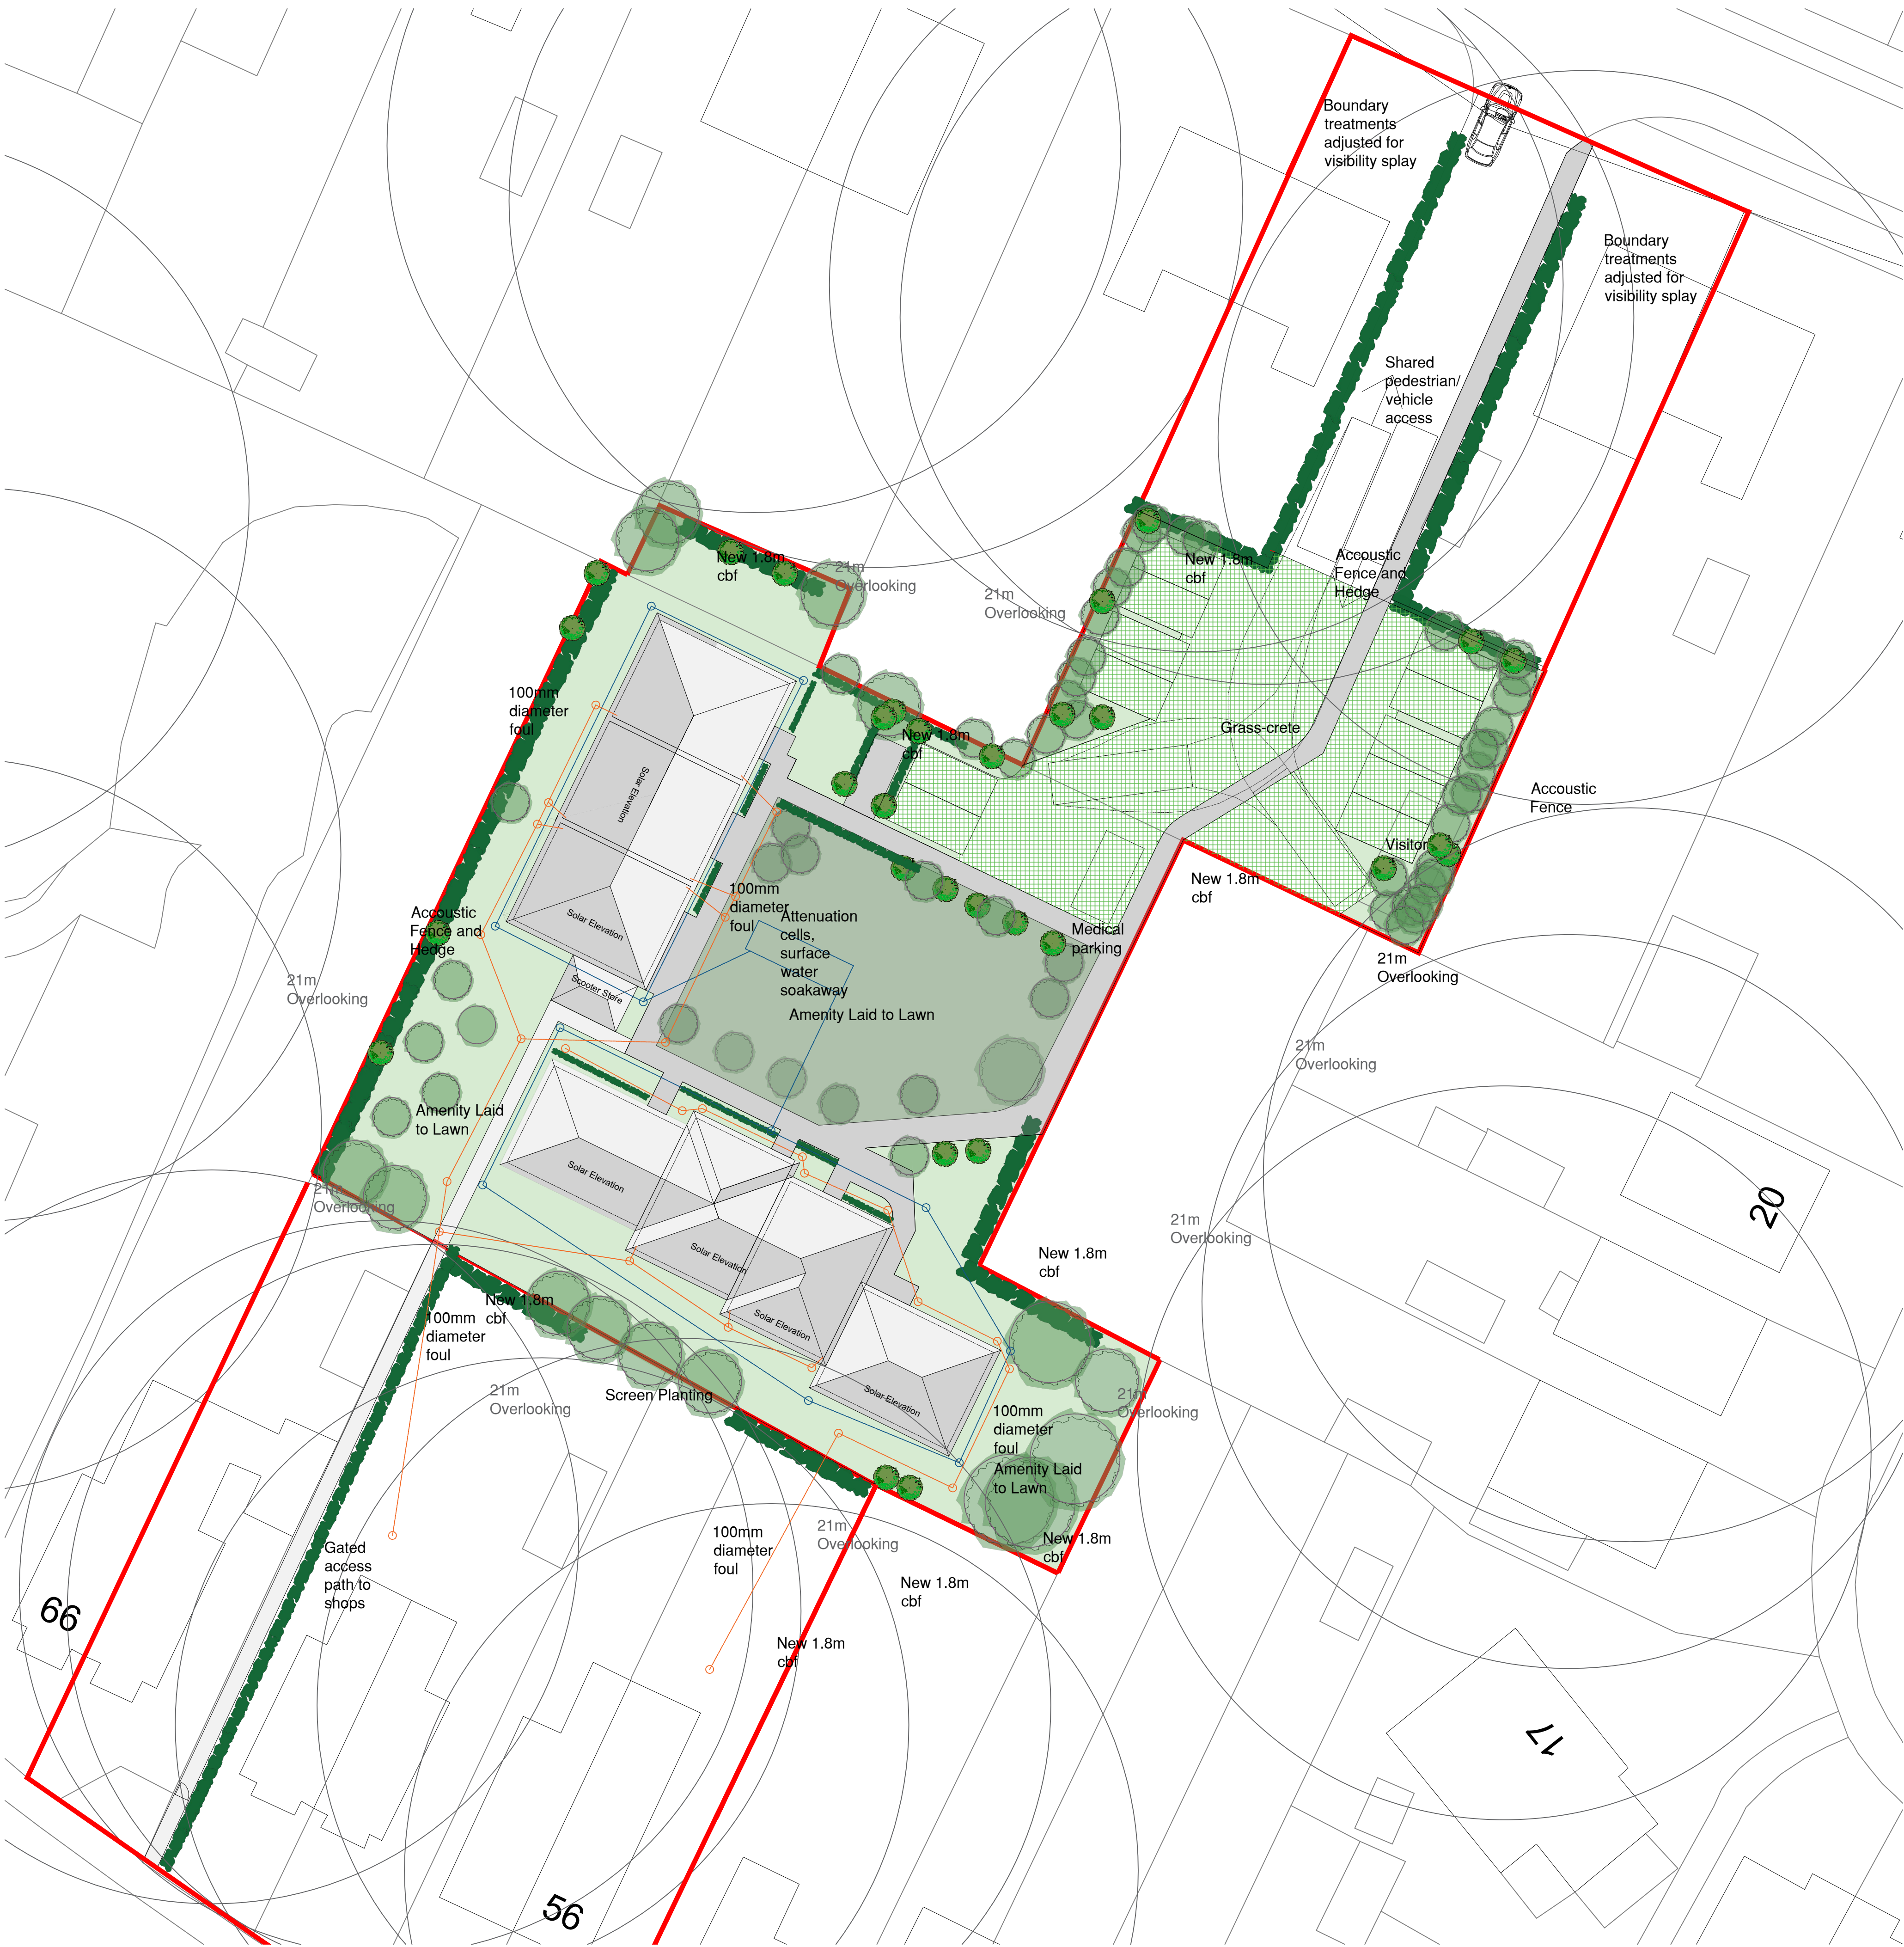

sol: 02392 580745 mob: 07771 355742 e-mail: info@solentplans.com

PROJECT DESCRIPTION:
New Retirement Bungalows

DRAWING TITLE:
Site & Location Plan

ADDRESS:
56-64 Hamble Lane Mr Harding
Hamble
SO31 4JP
FIRST DRAWN:
May 2020

DRAWING No:
SD-2011-101

REVISION:
C

SCALE:
1:200
1:1250

drawing status: Preliminary Not for Issue

