
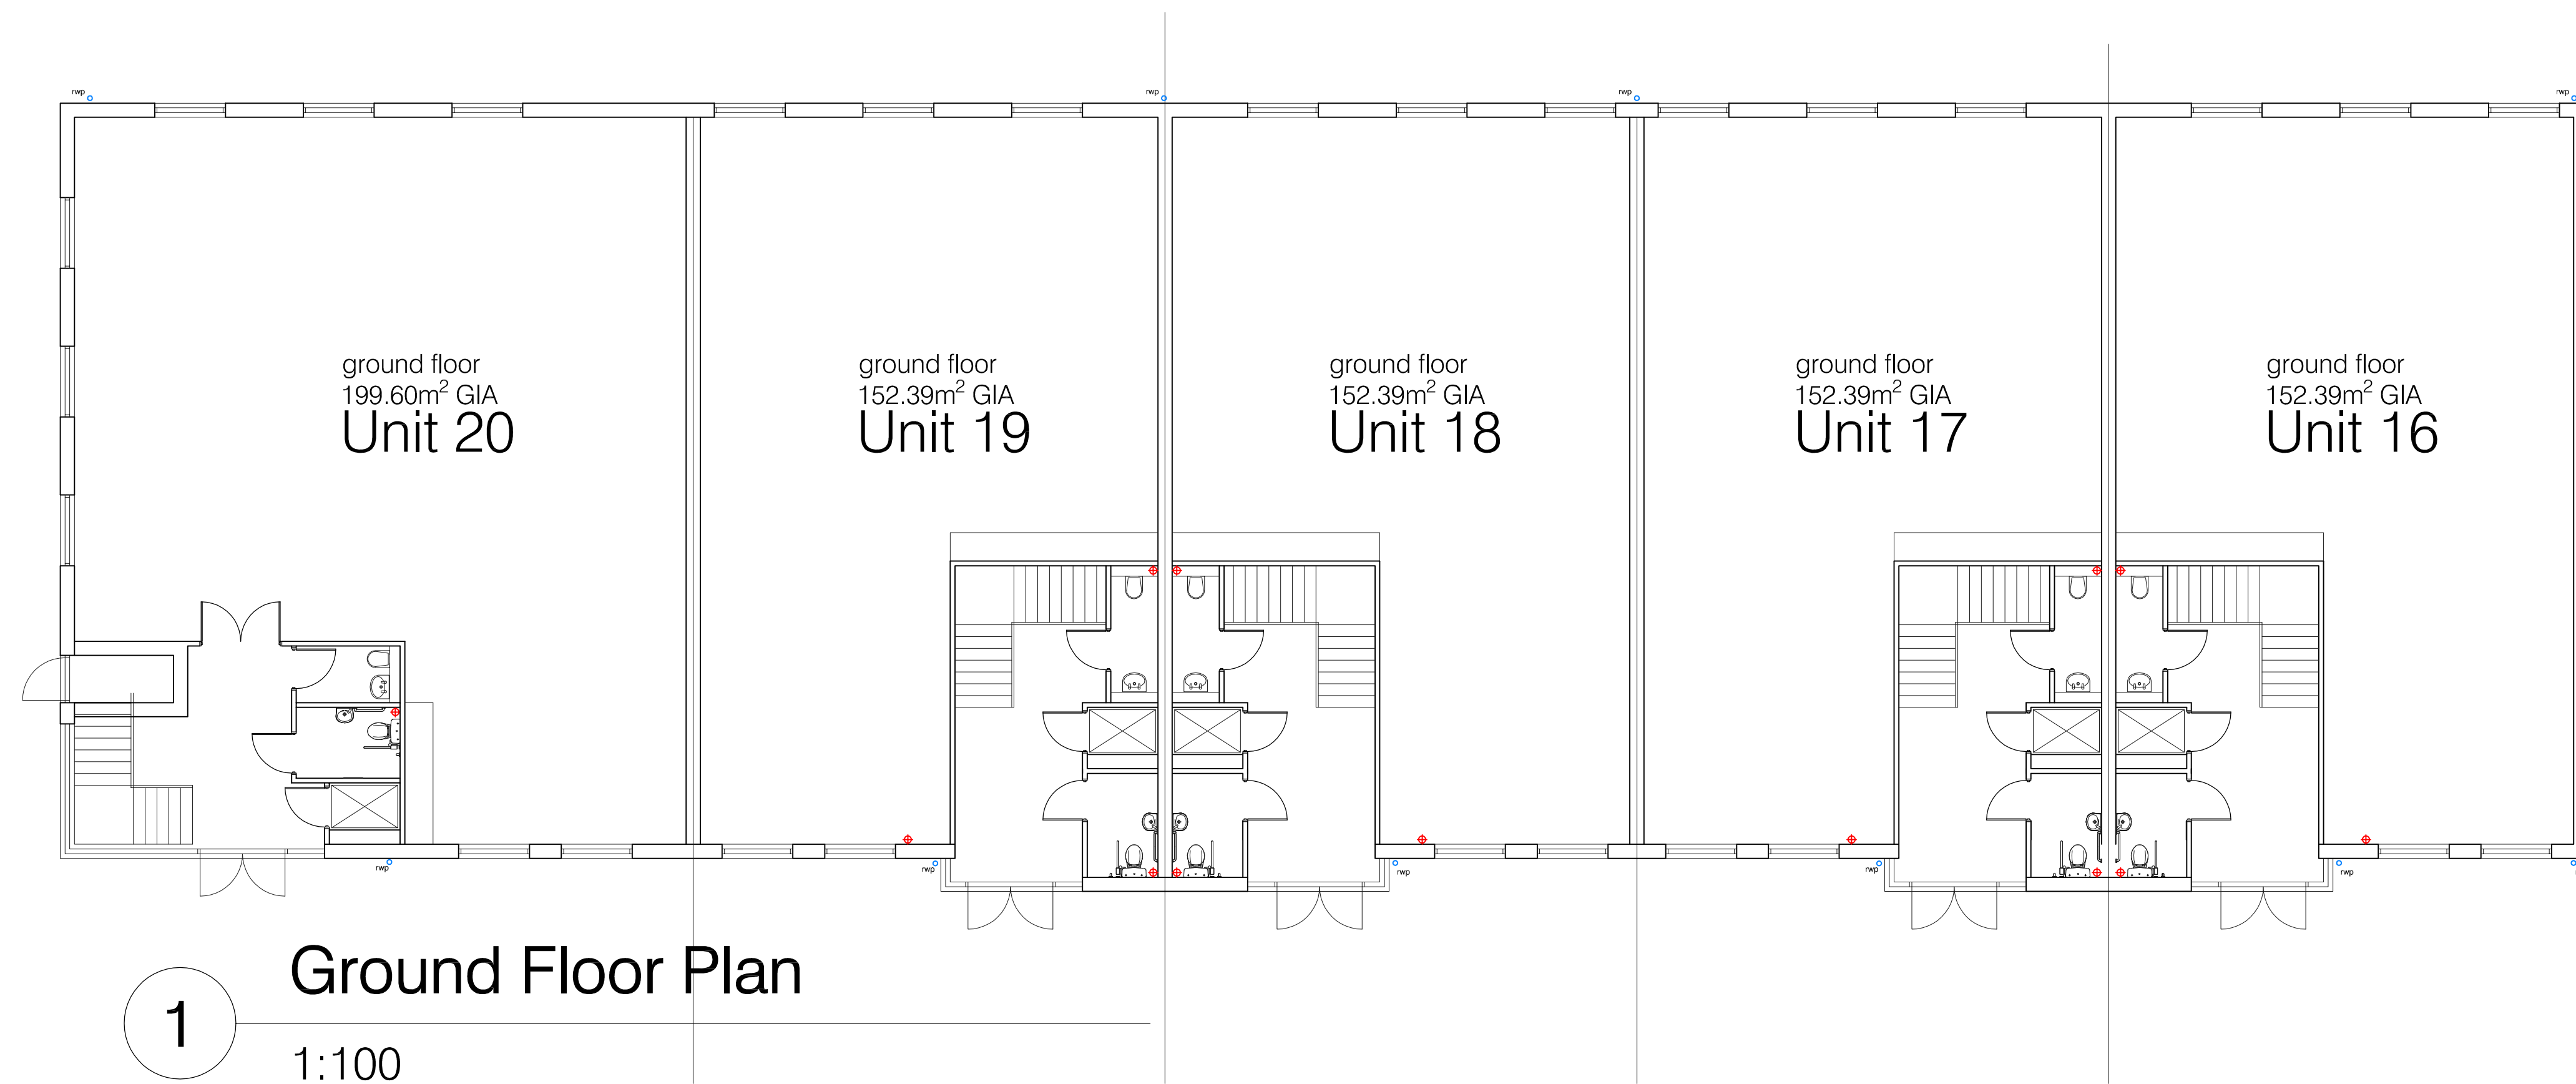


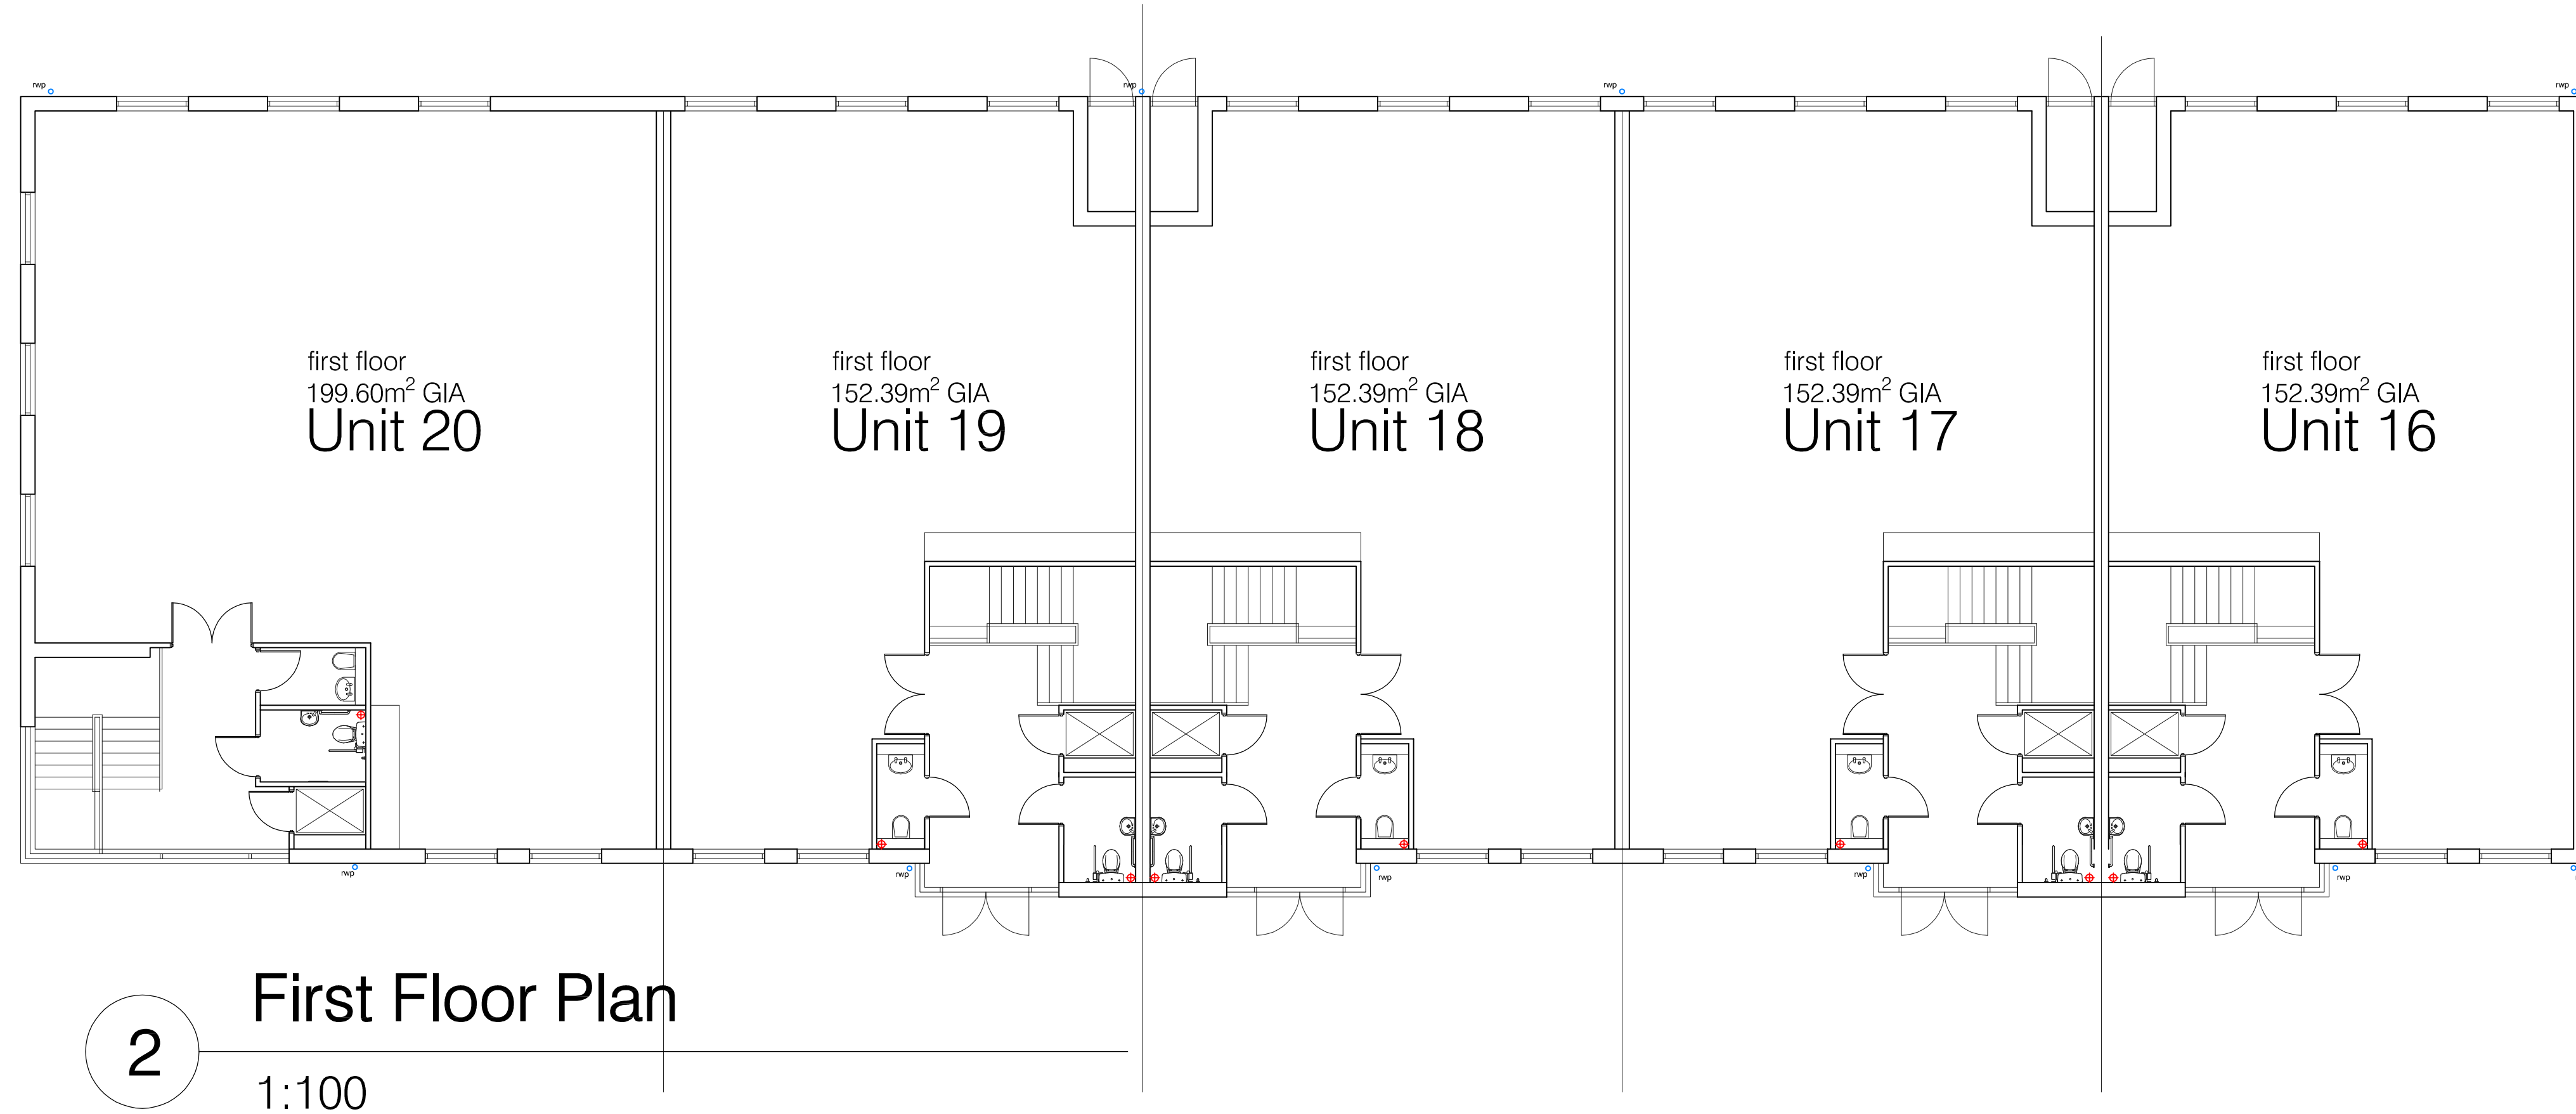

..	..	..	
..	Original Issue		
Rev		Down / Date	Chk / Date
<i>This drawing is copyright and must not be disclosed to third parties without permission</i> <i>Scaled dimensions are not to be used for construction</i>			

4 Queensgate
Queens Road
Fareham
Hampshire
PO16 0NW

Tel: 01329 288911
Fax: 01329 221913
E-mail: admin@m2architecture.com

PROJECT

Proposed Development
Netley Firs, Kanes Hill
Hedge End, Southampton

CLIENT

Redlane Ltd

DRAWING TITLE

Plans
Units 16, 17, 18, 19, 20

PROJECT NO.	DRAWING NO.	REV.	SCALE
16030	1008		1:100 @A1

m2
architecture
architectural technologist