
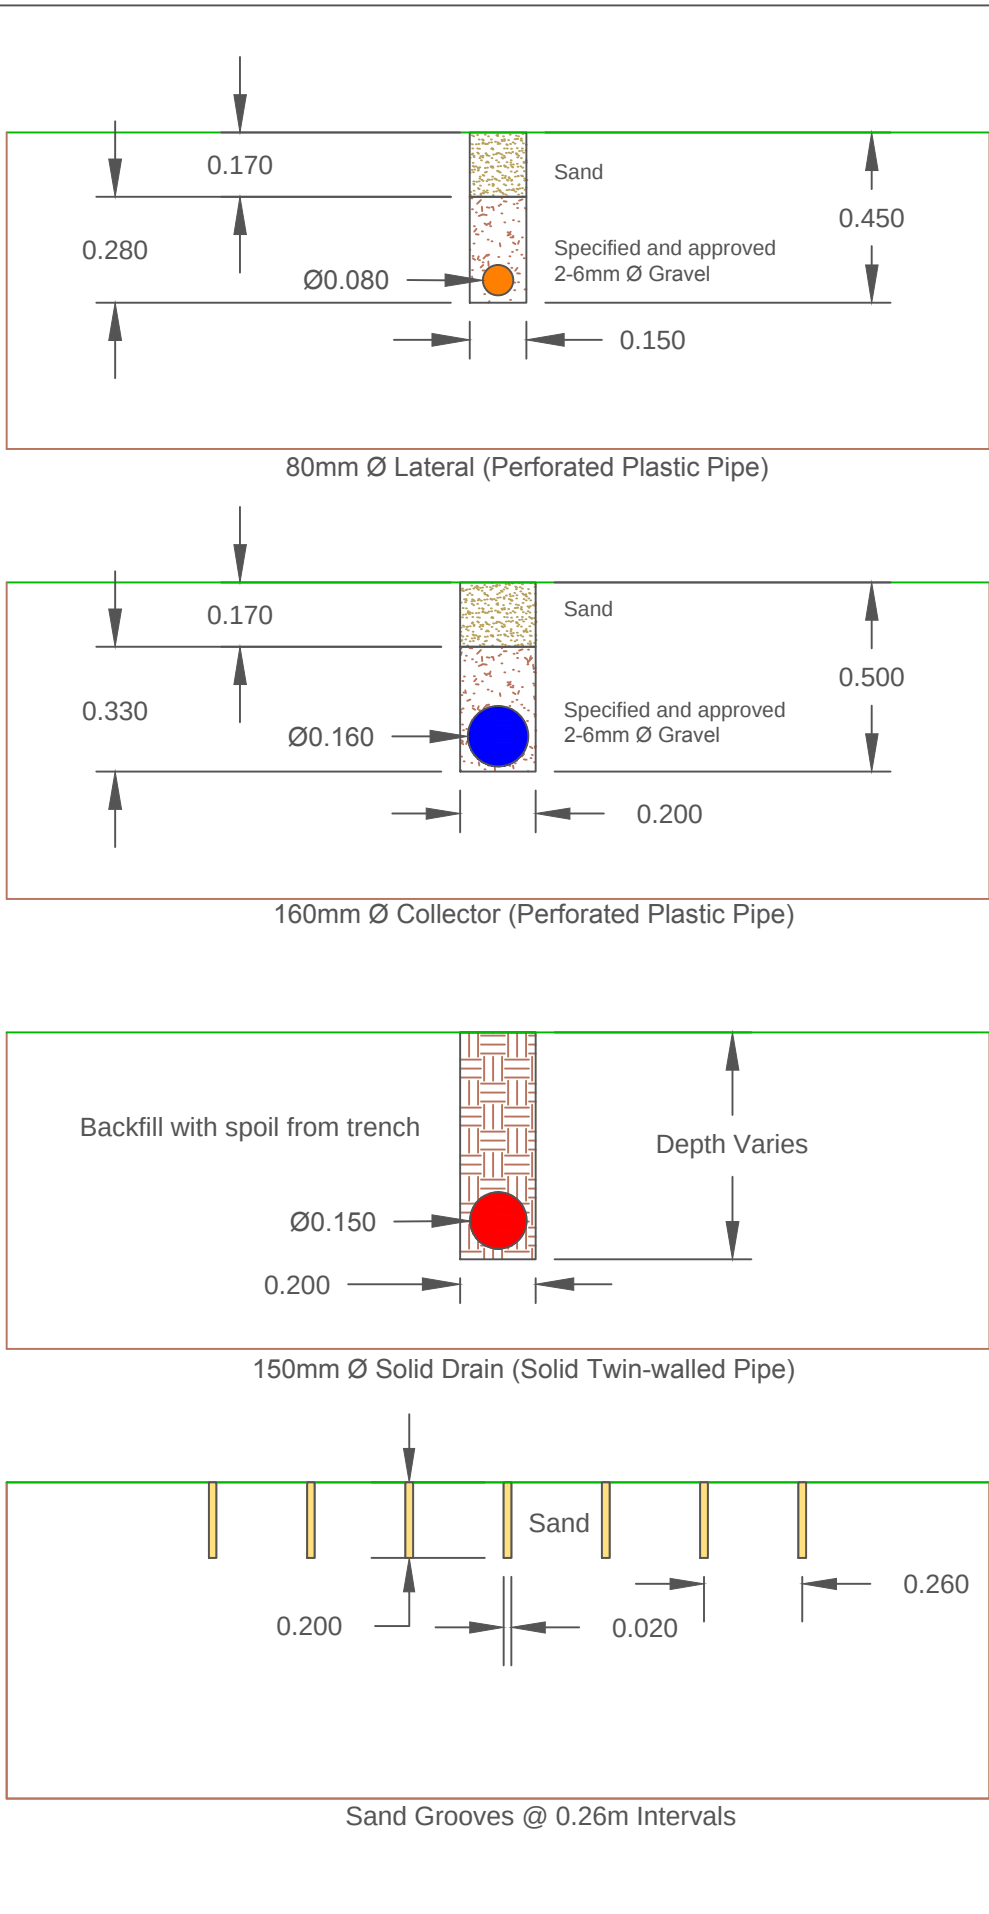


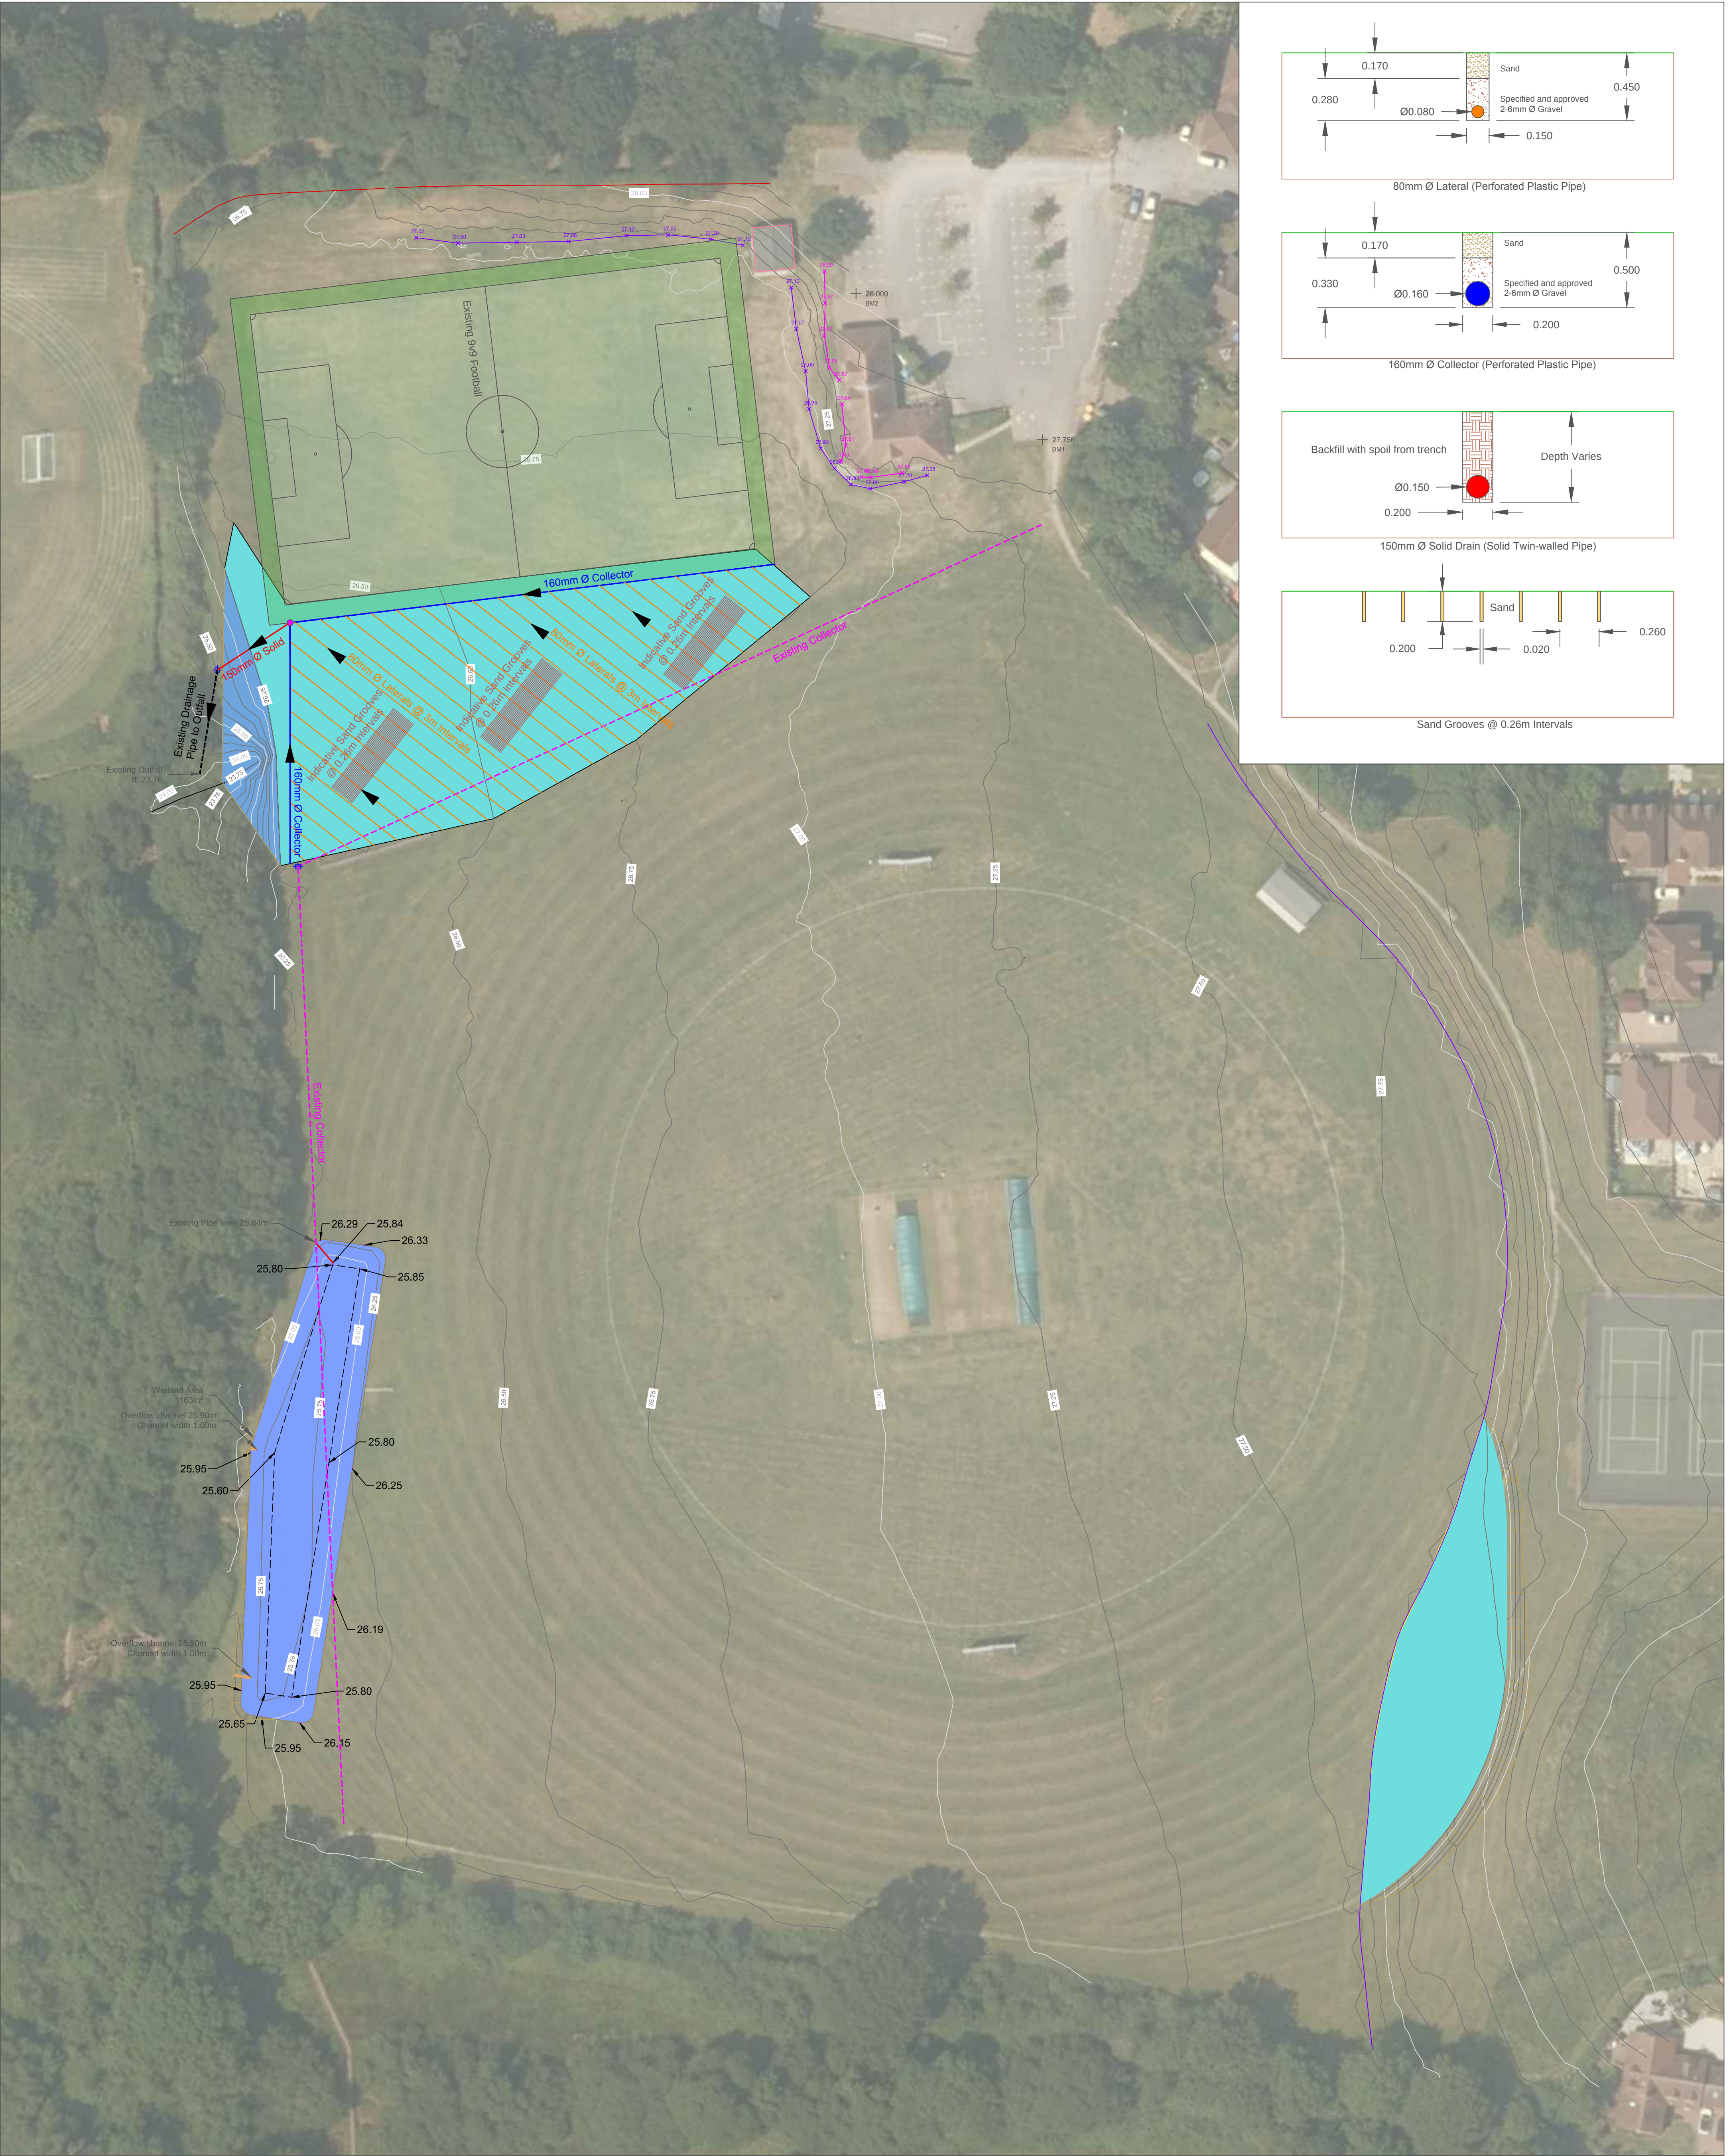

LEGEND

- Major Contours - 1m Intervals
- Minor Contours - 25cm Intervals
- Top Bank Level
- Bottom Bank Level
- Top of Bank
- Bottom of Bank
- Existing Football Pitch
- Existing Collector Drain
- Existing Drainage Pipe to Outfall
- Existing Inspection Chamber

Proposed Drainage

- 80mm Laterals @ 3m Intervals
- 160mm Collector
- 150mm Solid Main
- Indicative Sand Grooves @ 0.26m Intervals
- Inspection Chamber
- Wetland Area (1163m²)
- Wetland Overflow Channel (1.00m Wide)

Revisions					
Rev	Date	Description	Drawn By	Checked By	
1	28/11/2023	Swale levels and inflow connection revised.	CM	MY	
2	08/01/2024	Swale overflow channel width added.	CM	MY	

0m 12.5m 25m
Scale bar @ 1:500

TGMS Sports Surface Consultants

TGMS, 4 Doolittle Mill, Frogshall Road, Ampthill, Bedfordshire, MK45 2ND
Tel: 01525 307060
Web: www.tgms.co.uk
Email: enquiries@tgms.co.uk

TGMS and PSD Agency are trading names of Professional Sportsturf Design (North West) Ltd.
Company Number: 11870385.
Registered Office: Wigton Road, Leyland, England, PR25 5AW.
Director: Dr Richard East

Notes:

Drawing Title	
Drainage Design	
Project : Lapstone Playing Fields	
Client : Eastleigh Borough Council	
Consultant : Matt Young	
Date : 24/10/2023	Drawing Status : Design
Scale : 1:500	Paper Size : A1
Drawn by : OM	Checked by : MY
Approved by : MY	
Drawing Number	
TGMS1111.12-4	
Revision	
2	

Data copyright © PSD (NW) Ltd