


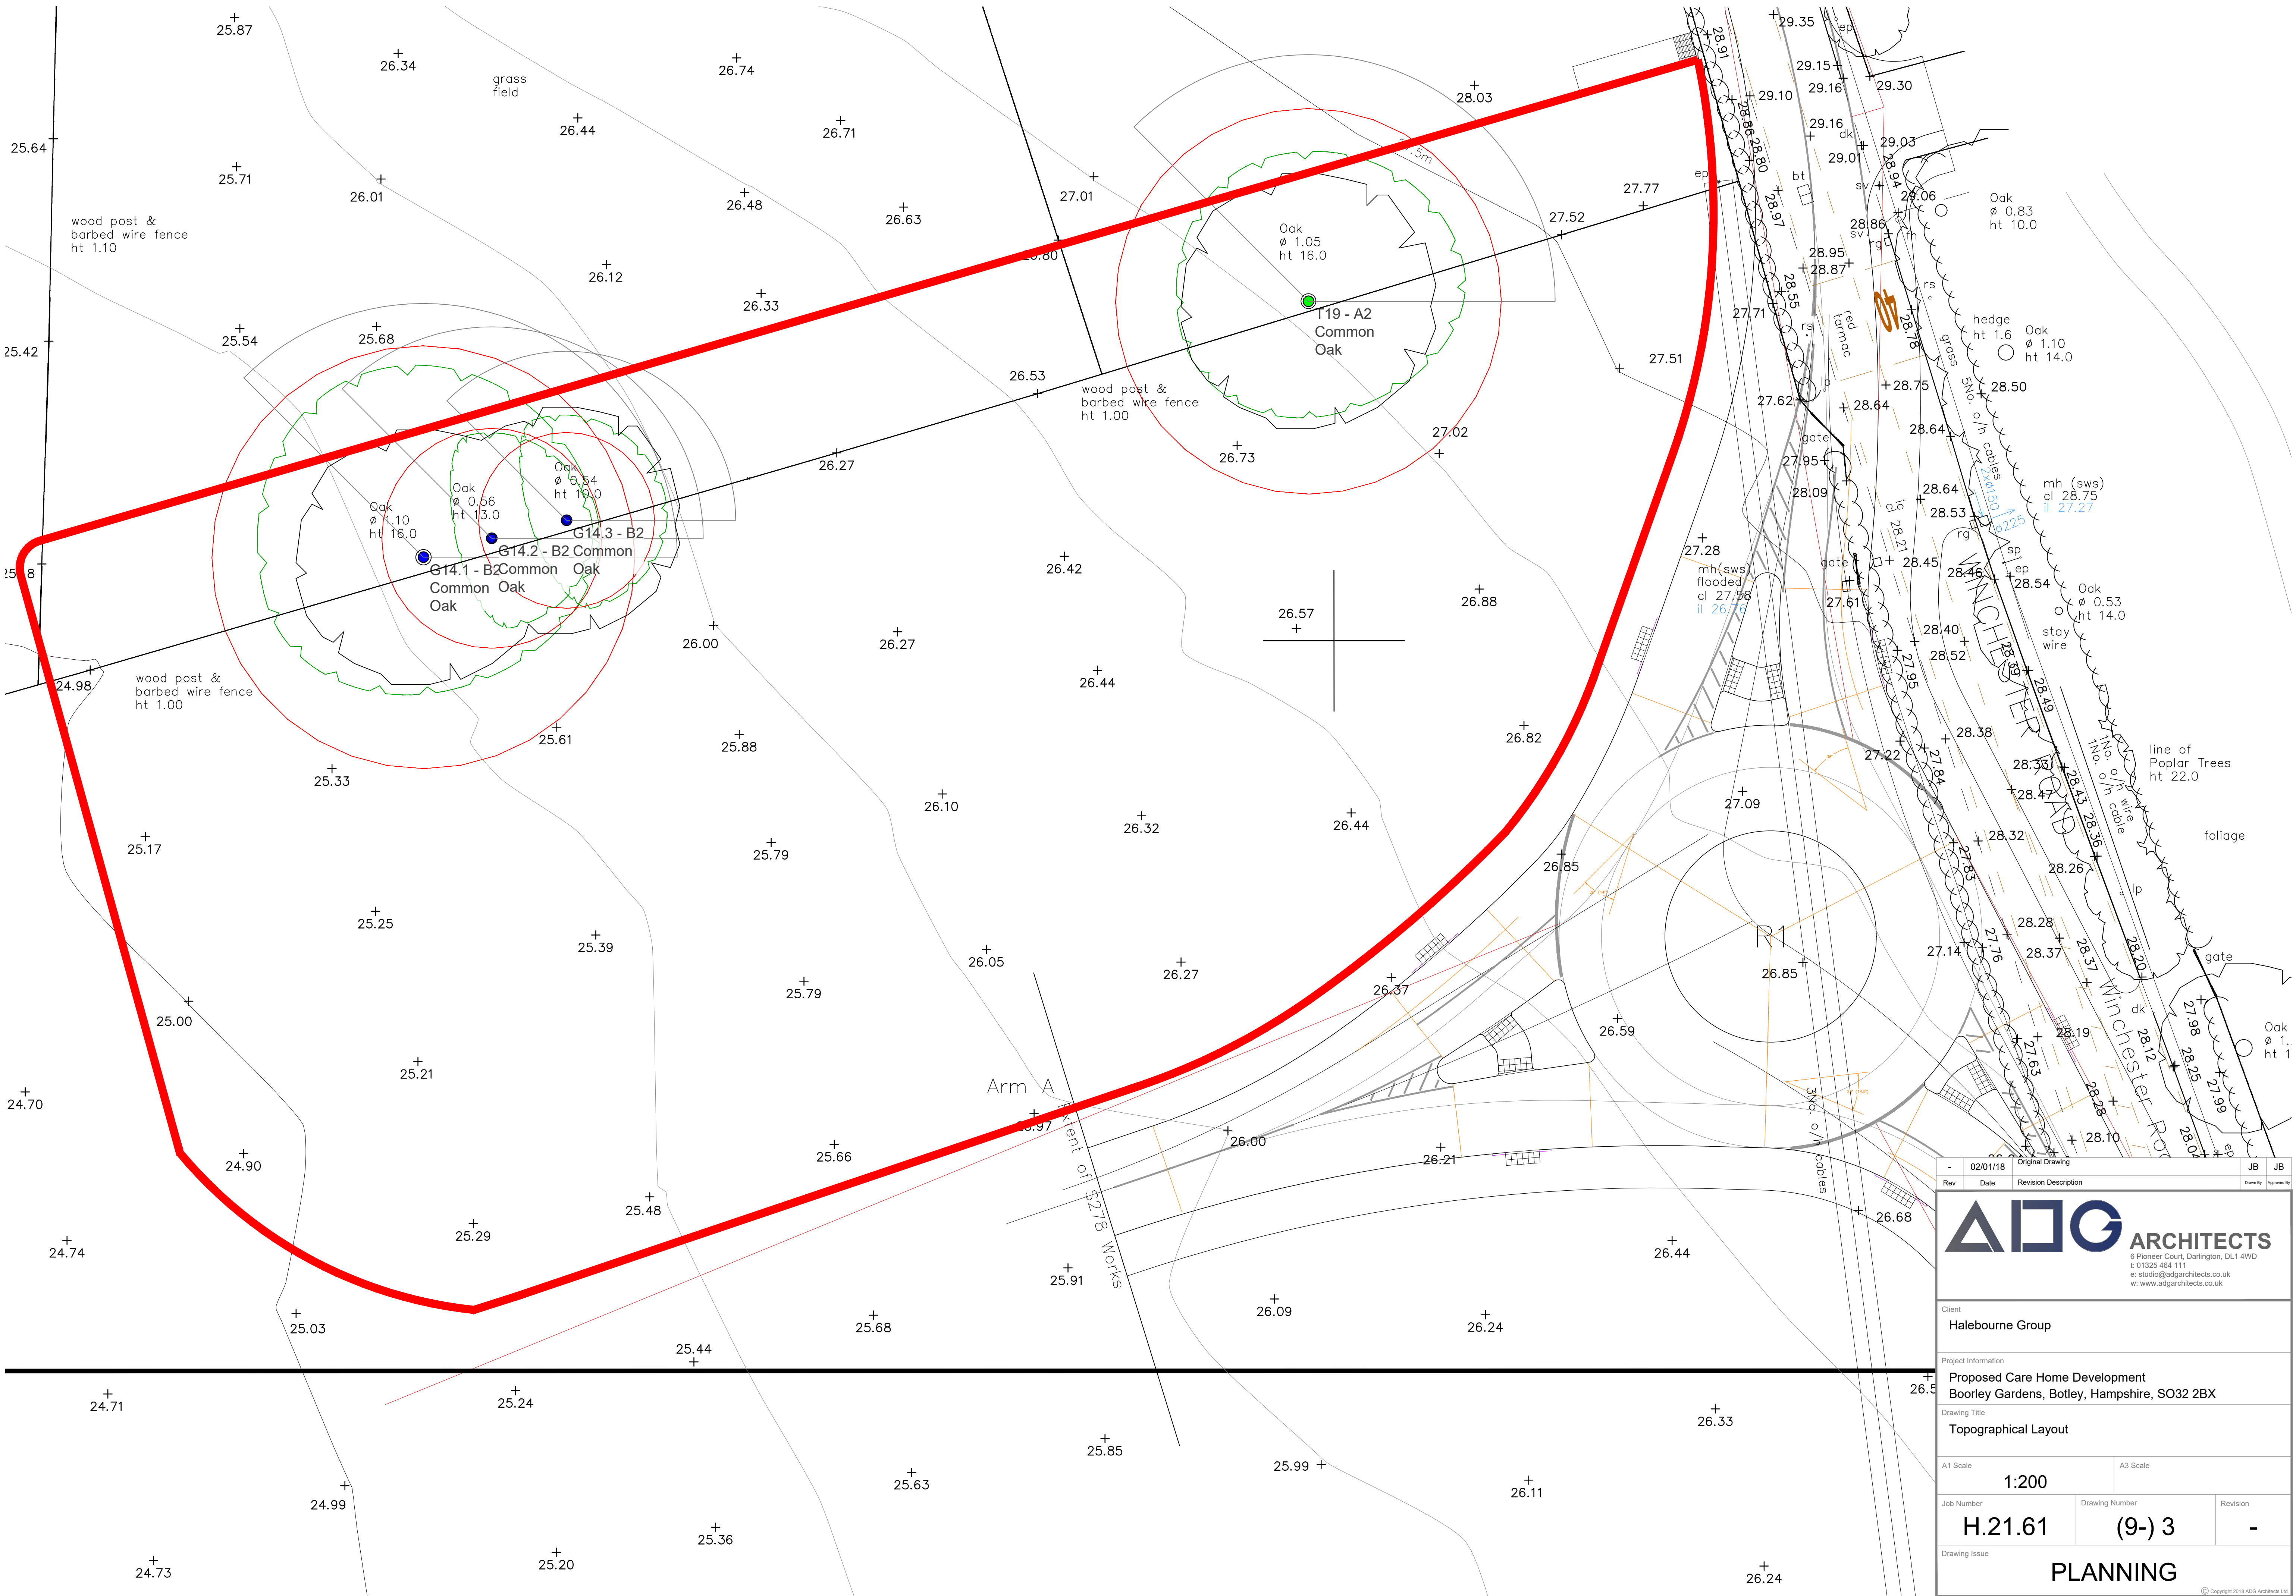

- 02/01/18 Original Drawing		JB	JB
Rev	Date	Revision Description	
ADG ARCHITECTS 6 Pioneer Court, Darlington, DL1 4WD t: 01325 464 111 e: studio@adgarchitects.co.uk w: www.adgarchitects.co.uk			
Client Halebourne Group			
Project Information Proposed Care Home Development Boorley Gardens, Botley, Hampshire, SO32 2BX			
Drawing Title Topographical Layout			
A1 Scale 1:200		A3 Scale	
Job Number H.21.61	Drawing Number (9-) 3	Revision -	
Drawing Issue PLANNING			

© Copyright 2018 ADG Architects Ltd