


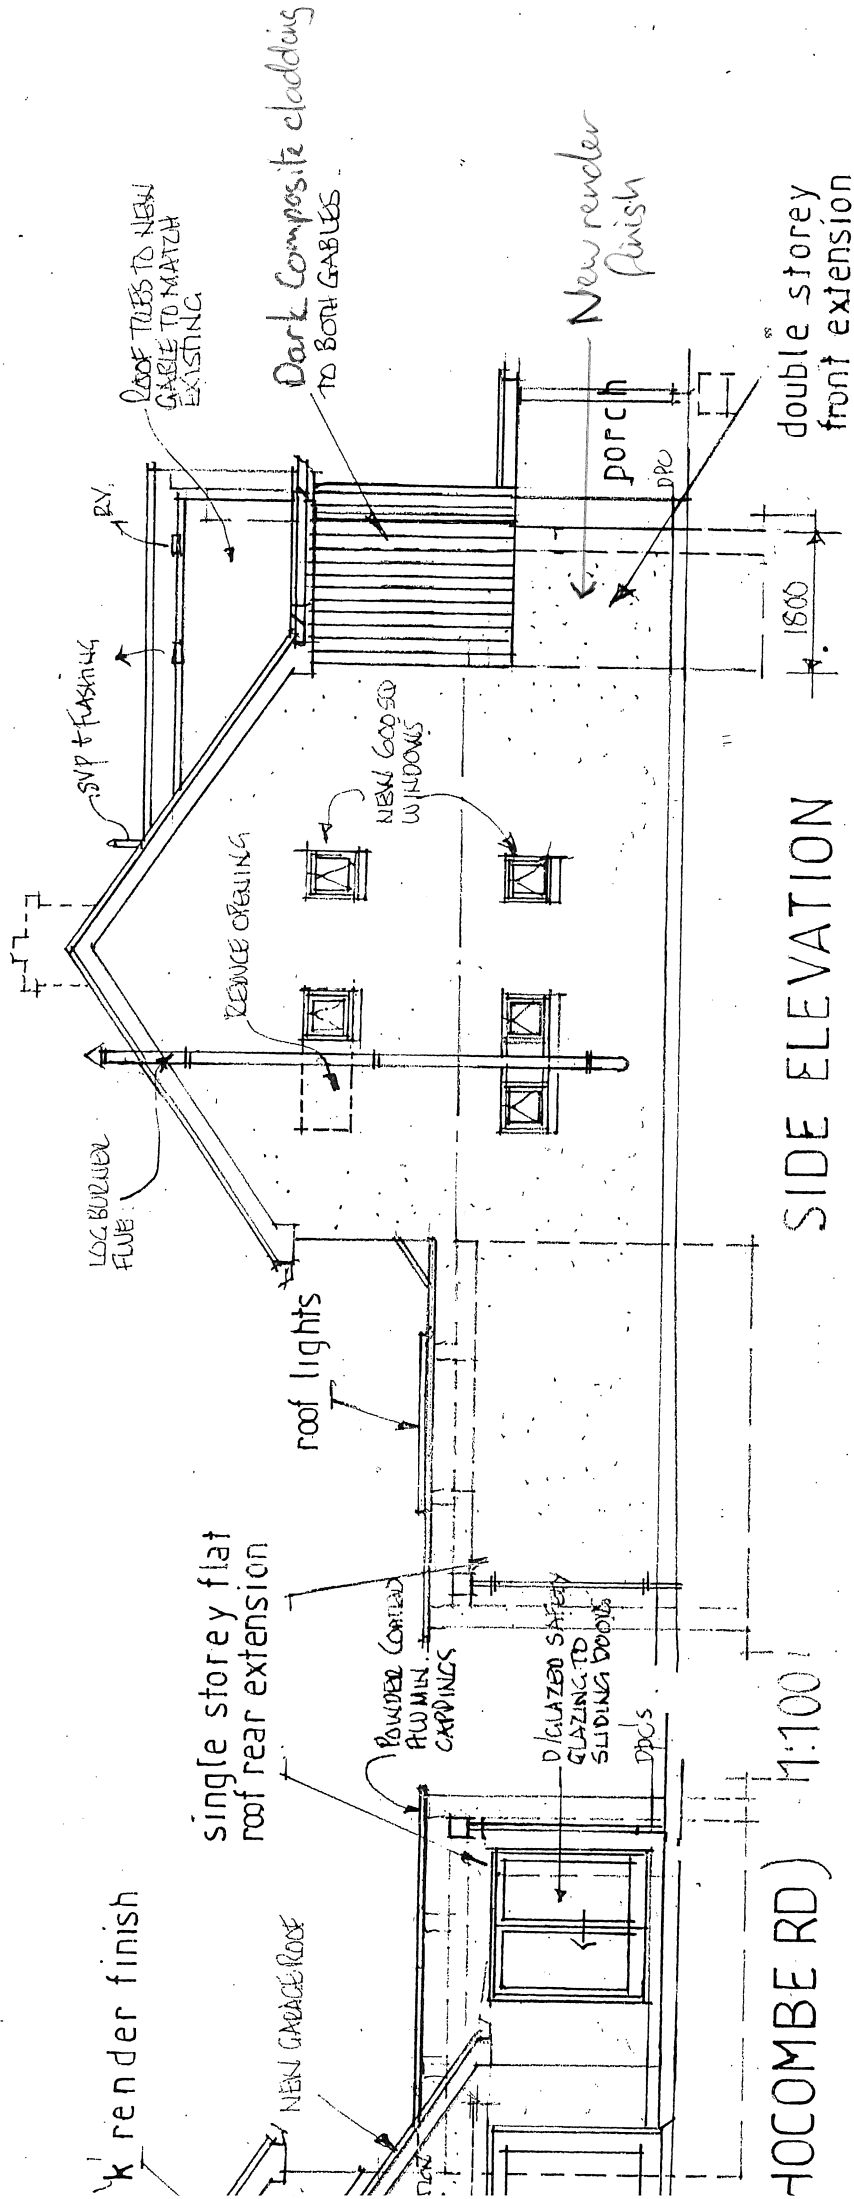

— ALL MATERIAL ELEMENTAL U VALUES TO COMPLY WITH BUILDING REGULATIONS

