


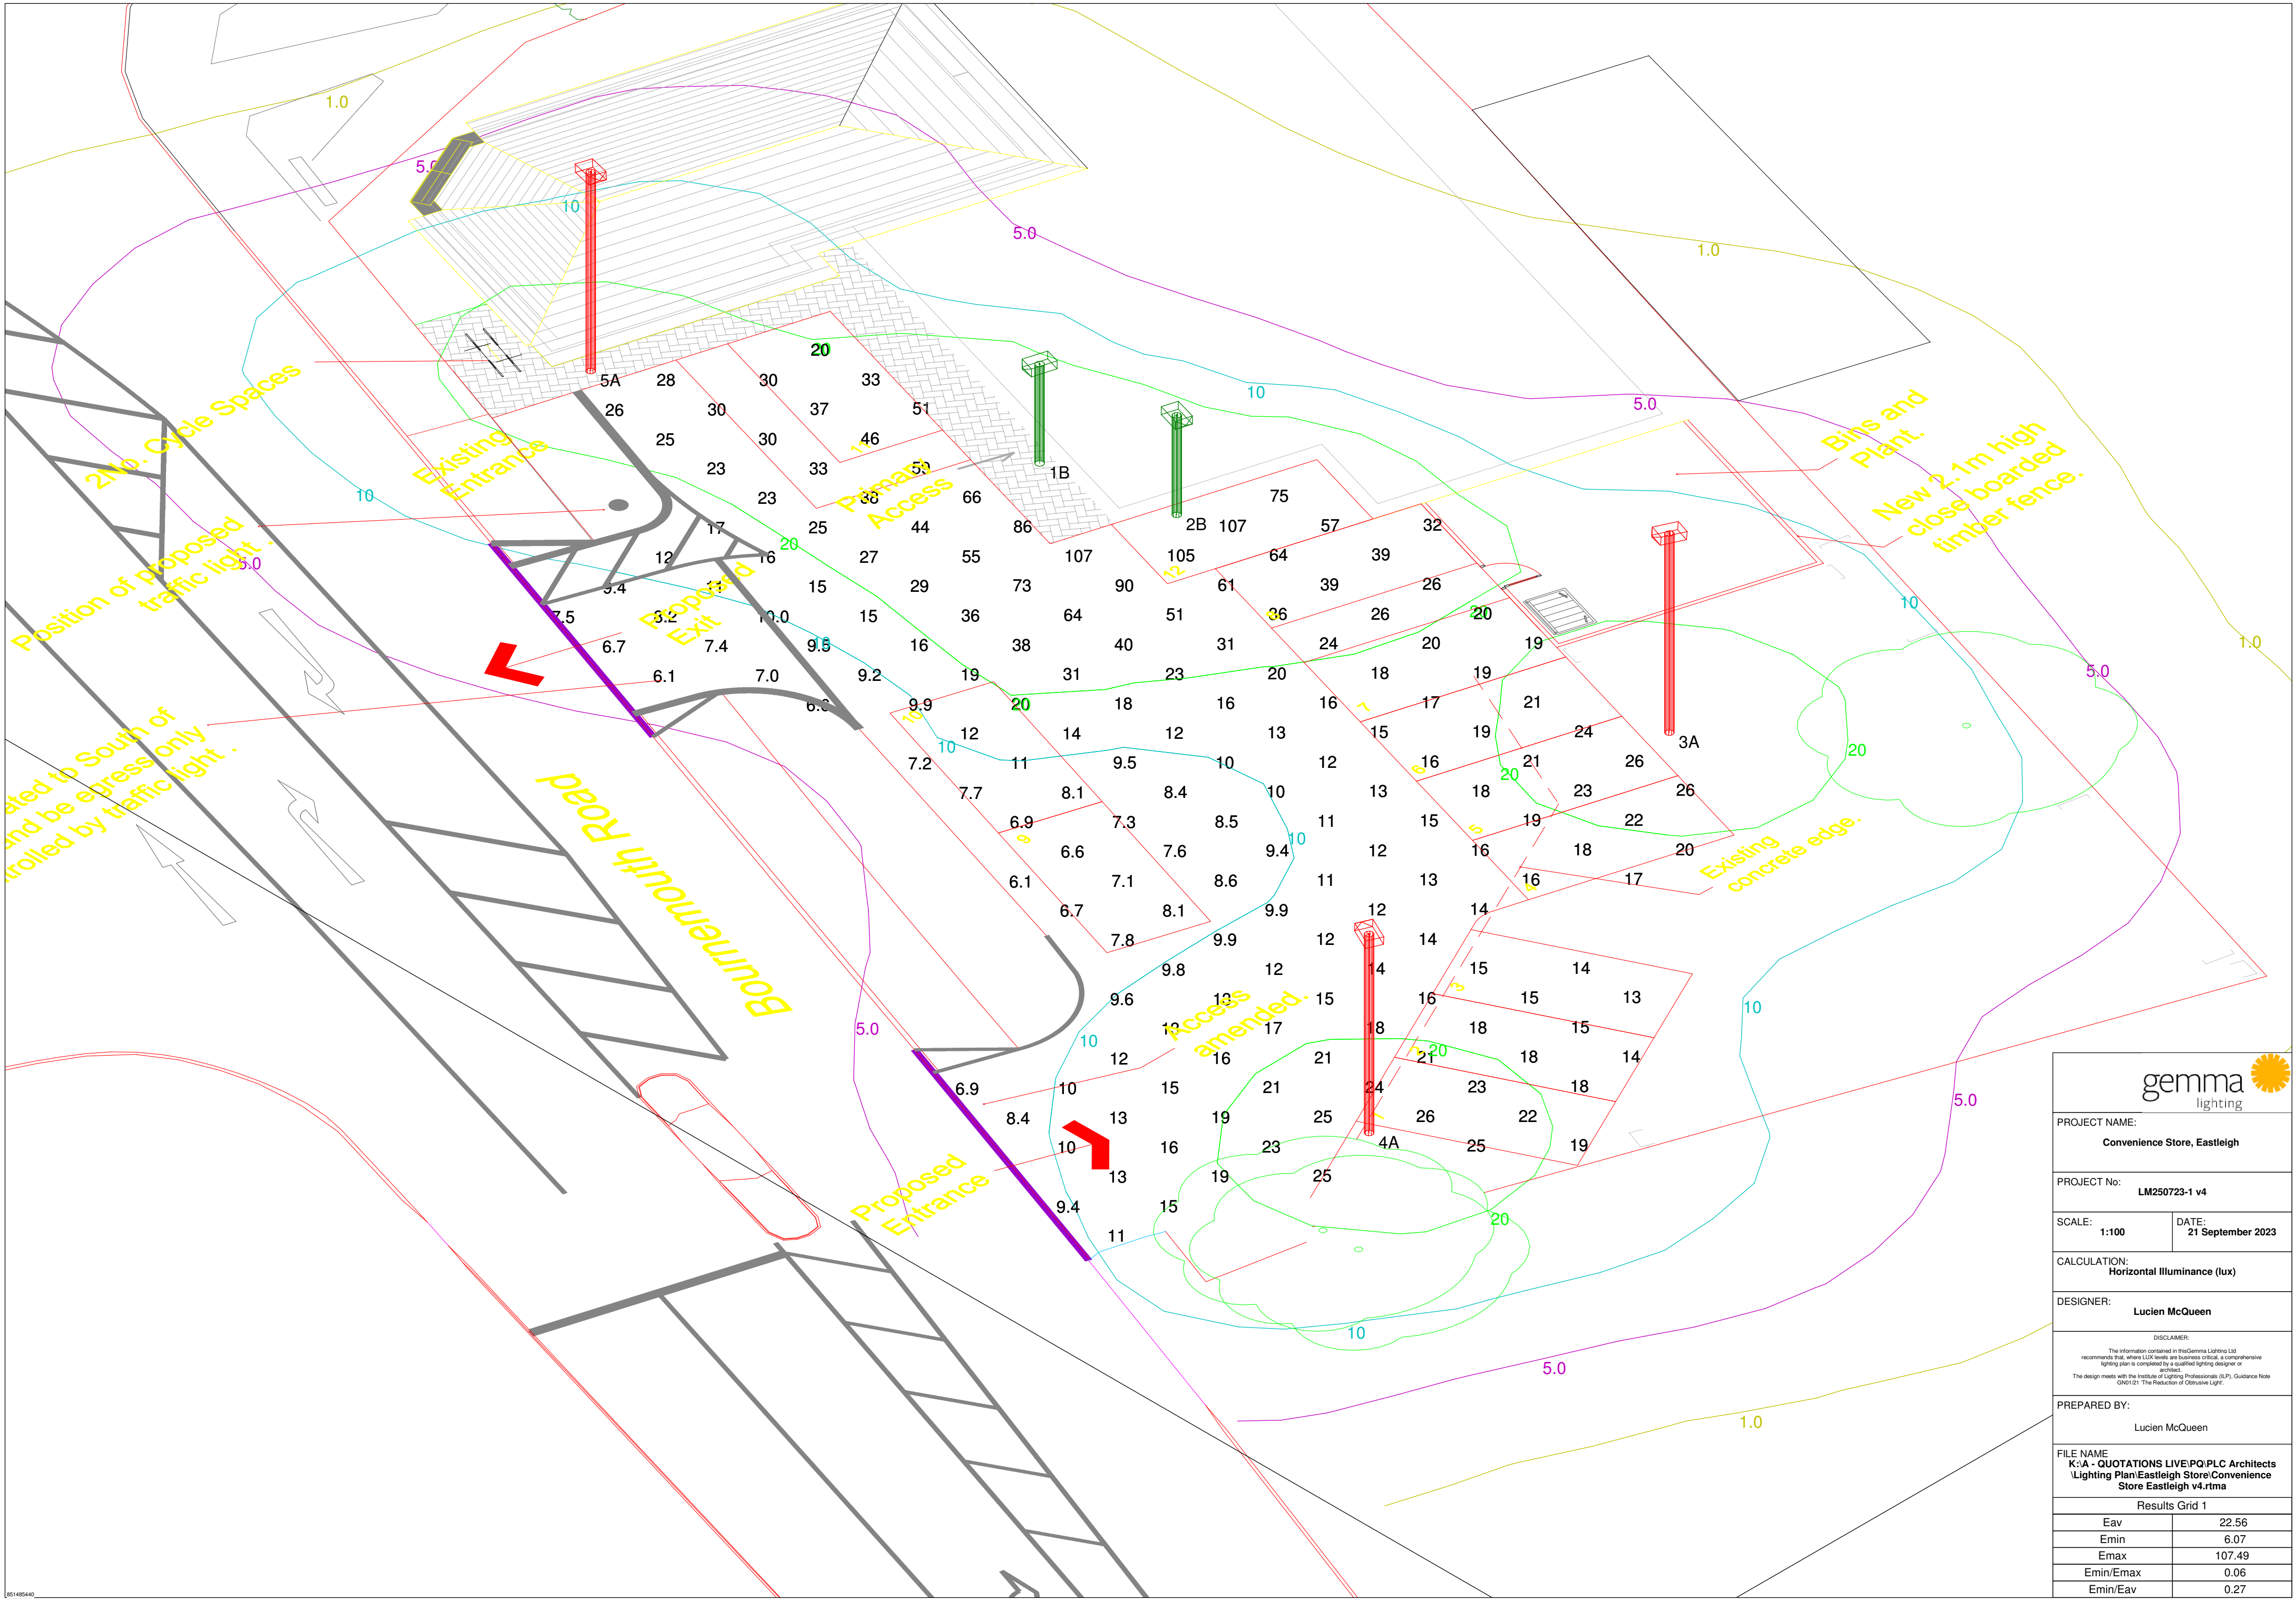



PROJECT NAME:

Convenience Store, Eastleigh

PROJECT No:

LM250723-1 v4

SCALE:

1:100

DATE:

21 September 2023

CALCULATION:

Horizontal Illuminance (lux)

DESIGNER:

Lucien McQueen

DISCLAIMER:

The information contained in this Gemma Lighting Ltd. recommends that, where LUX levels are business critical, a comprehensive lighting plan is completed by a qualified lighting designer or architect.
The design meets with the Institute of Lighting Professionals (ILP), Guidance Note GN0121 'The Reduction of Obtrusive Light'.

PREPARED BY:

Lucien McQueen

FILE NAME

K:\A - QUOTATIONS LIVE\PLC Architects
Lighting Plan\Eastleigh Store\Convenience
Store Eastleigh v4.rma

Results Grid 1

Eav	22.56
Emin	6.07
Emax	107.49
Emin/Emax	0.06
Emin/Eav	0.27