


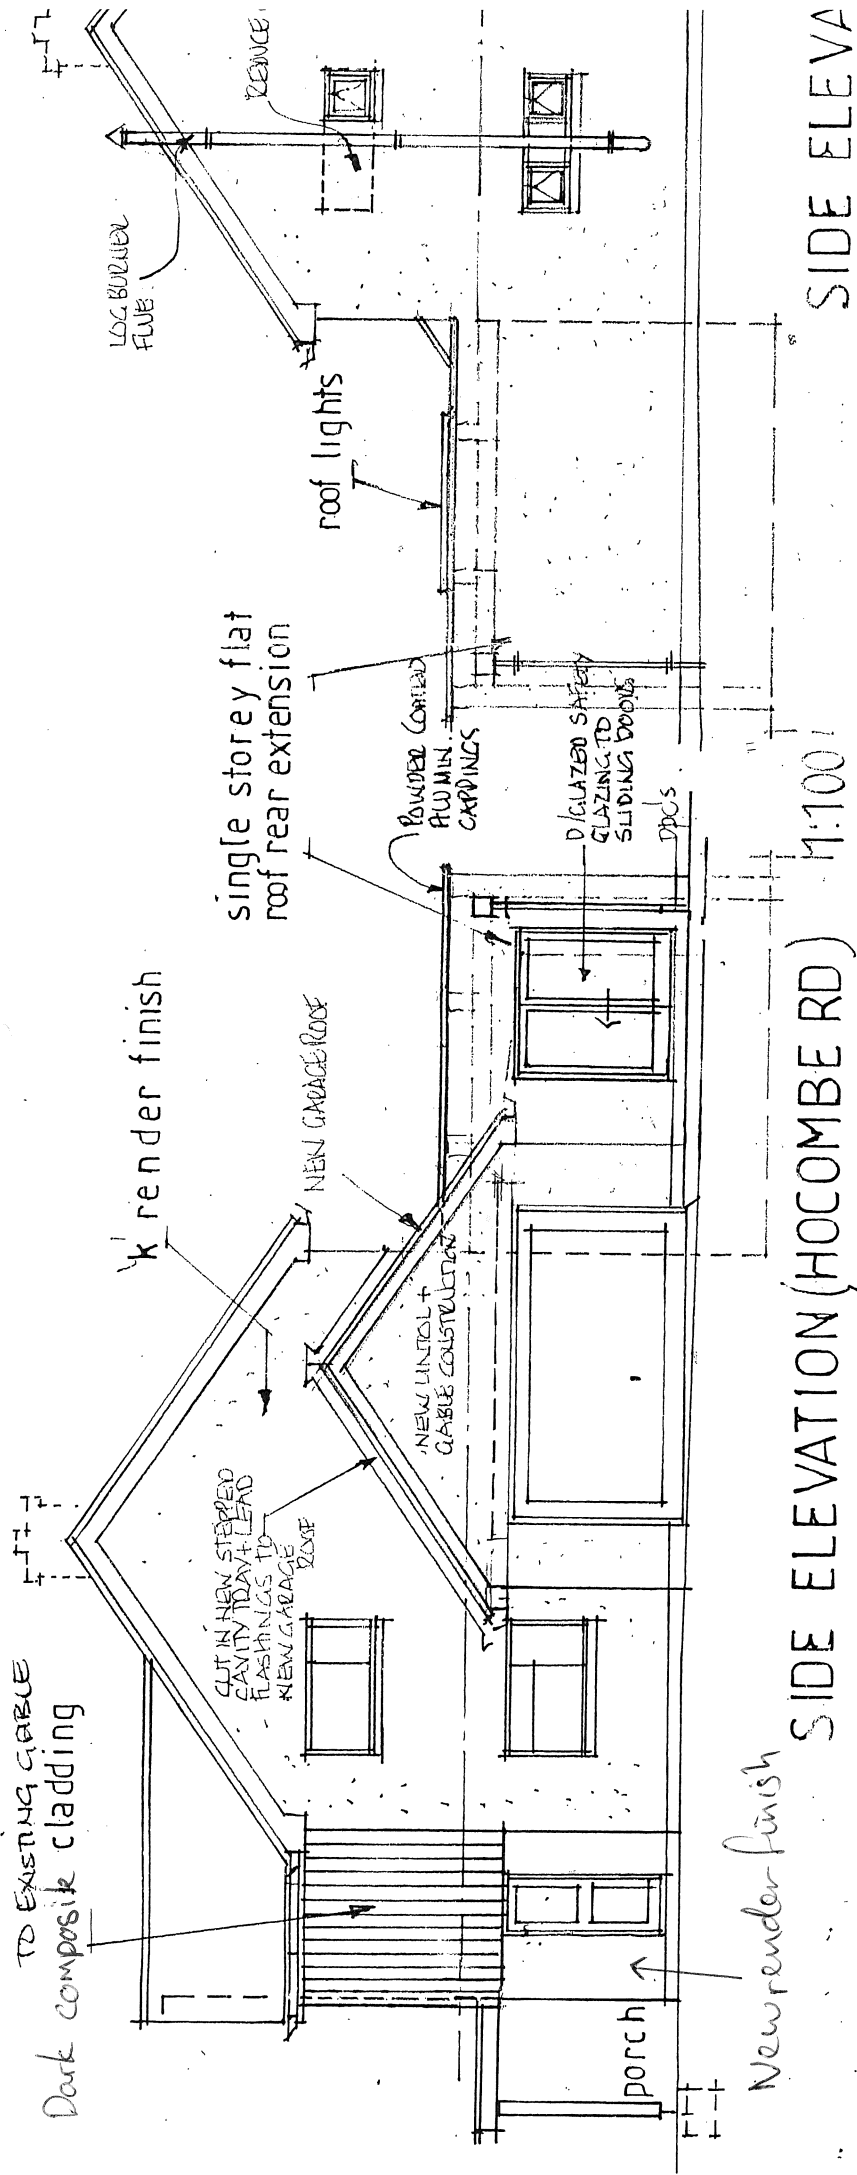

— NEW FOUNDATIONS TO SUIT LOCAL CLIMATE CONDITIONS AND BE IN ACCORD WITH BUILDING REGULATIONS.

— ALL MATERIAL TO COMPLY WITH

double storey flat roof, front extension.

new porch

