



HEALTH AND SAFETY INFORMATION

CONSTRUCTION
THIS DRAWING SHOULD NOT BE USED FOR CONSTRUCTION PURPOSES.

IN ADDITION TO THE HAZARDS/RISKS NORMALLY ASSOCIATED WITH THE TYPES OF WORK DETAILED ON THIS DRAWING, NOTE THE FOLLOWING:

MAINTENANCE/CLEANING/OPERATION
MAINTENANCE OF SUDS FEATURES AND THE DRAINAGE SYSTEM SHOULD BE CARRIED OUT IN ACCORDANCE WITH THE CIRA SUDS MANUAL AND MANUFACTURERS SPECIFICATIONS

DECOMMISSIONING/DEMOLITION
REFER TO DRAWING FOR EXTENT OF EXISTING SITE DRAINAGE TO BE ABANDONED/REMOVED

NOTES

1. DO NOT SCALE FROM THIS DRAWING. ONLY FIGURED DIMENSIONS ARE TO BE USED.
2. ALL DEPTHS ARE IN METERS UNLESS NOTED OTHERWISE.
3. ALL DIAMETERS ARE IN MILLIMETERS UNLESS NOTED OTHERWISE.
4. ALL LEVELS ARE IN METRES ABOVE ORDNANCE DATUM UNLESS NOTED OTHERWISE.
5. THIS DRAWING IS TO BE READ IN CONJUNCTION WITH ALL RELEVANT ARCHITECTS AND ENGINEERS DRAWINGS AND SPECIFICATIONS.
6. CHECK DAMS ARE REQUIRED TO MAINTAIN HYDRAULIC CAPACITY OF PERMEABLE PAVING DUE TO SLOPED TOPOGRAPHY.

KEY

- REINFORCED GRAVEL PERMEABLE CAR PARK (350mm SUB BASE)
- REINFORCED GRASS PERMEABLE CAR PARK (350mm SUB BASE)
- REINFORCED GRASS PERMEABLE CAR PARK (800mm SUB BASE)
- REINFORCED GRASS PERMEABLE CAR PARK (1000mm SUB BASE)
- CHECK DAM
- SURFACE WATER CHAMBER
- SURFACE WATER PIPE

P1	ISSUE FOR FINAL TENDER	RS	RW	RW	11.04.2023
REV	DESCRIPTION	DRN	CHK	APP	DATE



91-94 LOWER MARSH
LONDON SE1 7AB, UNITED KINGDOM
+44 (0)20 7442 2216 www.whitbywood.com

CLIENT

RHP ARCHITECTS

PROJECT


ITCHEN VALLEY COUNTRY PARK

PRELIMINARY

DRAWING TITLE


CHECK DAM LONGSETION
PROPOSED CAR PARK

DATE 23.03.2023	SCALES @ A1 1:500	DRAWN BY RS	CHECKED RW	APPROVED RW
DRAWING NUMBER P450815-WW-IV-00-SH-C-2001				REVISION P1

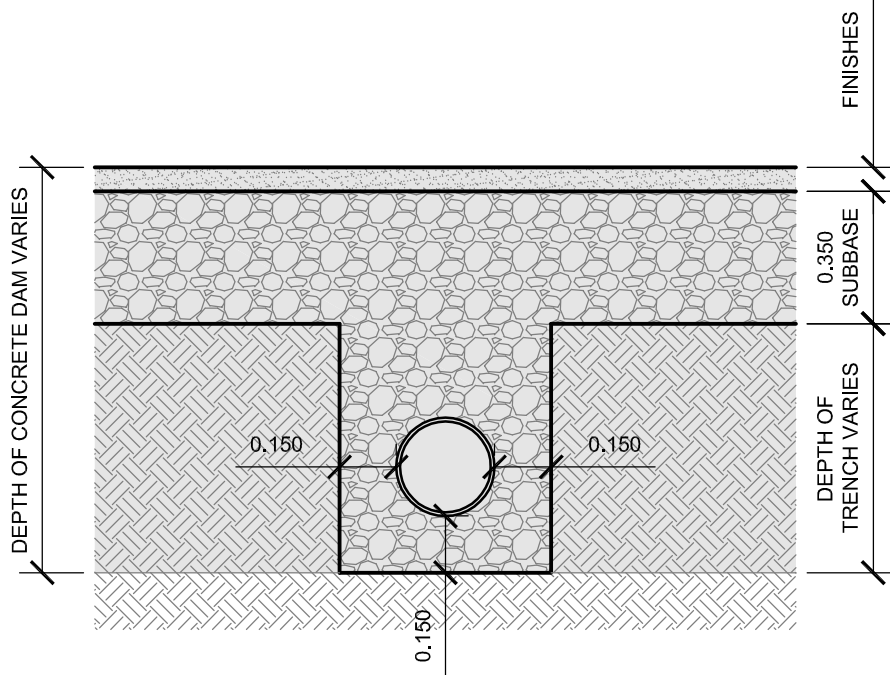

TYPICAL SECTION
THROUGH PIPE TRENCH
1:20

CHECK DAM LONGSECTION
SCALE: H 1:500,V 1:100. DATUM: 10.000

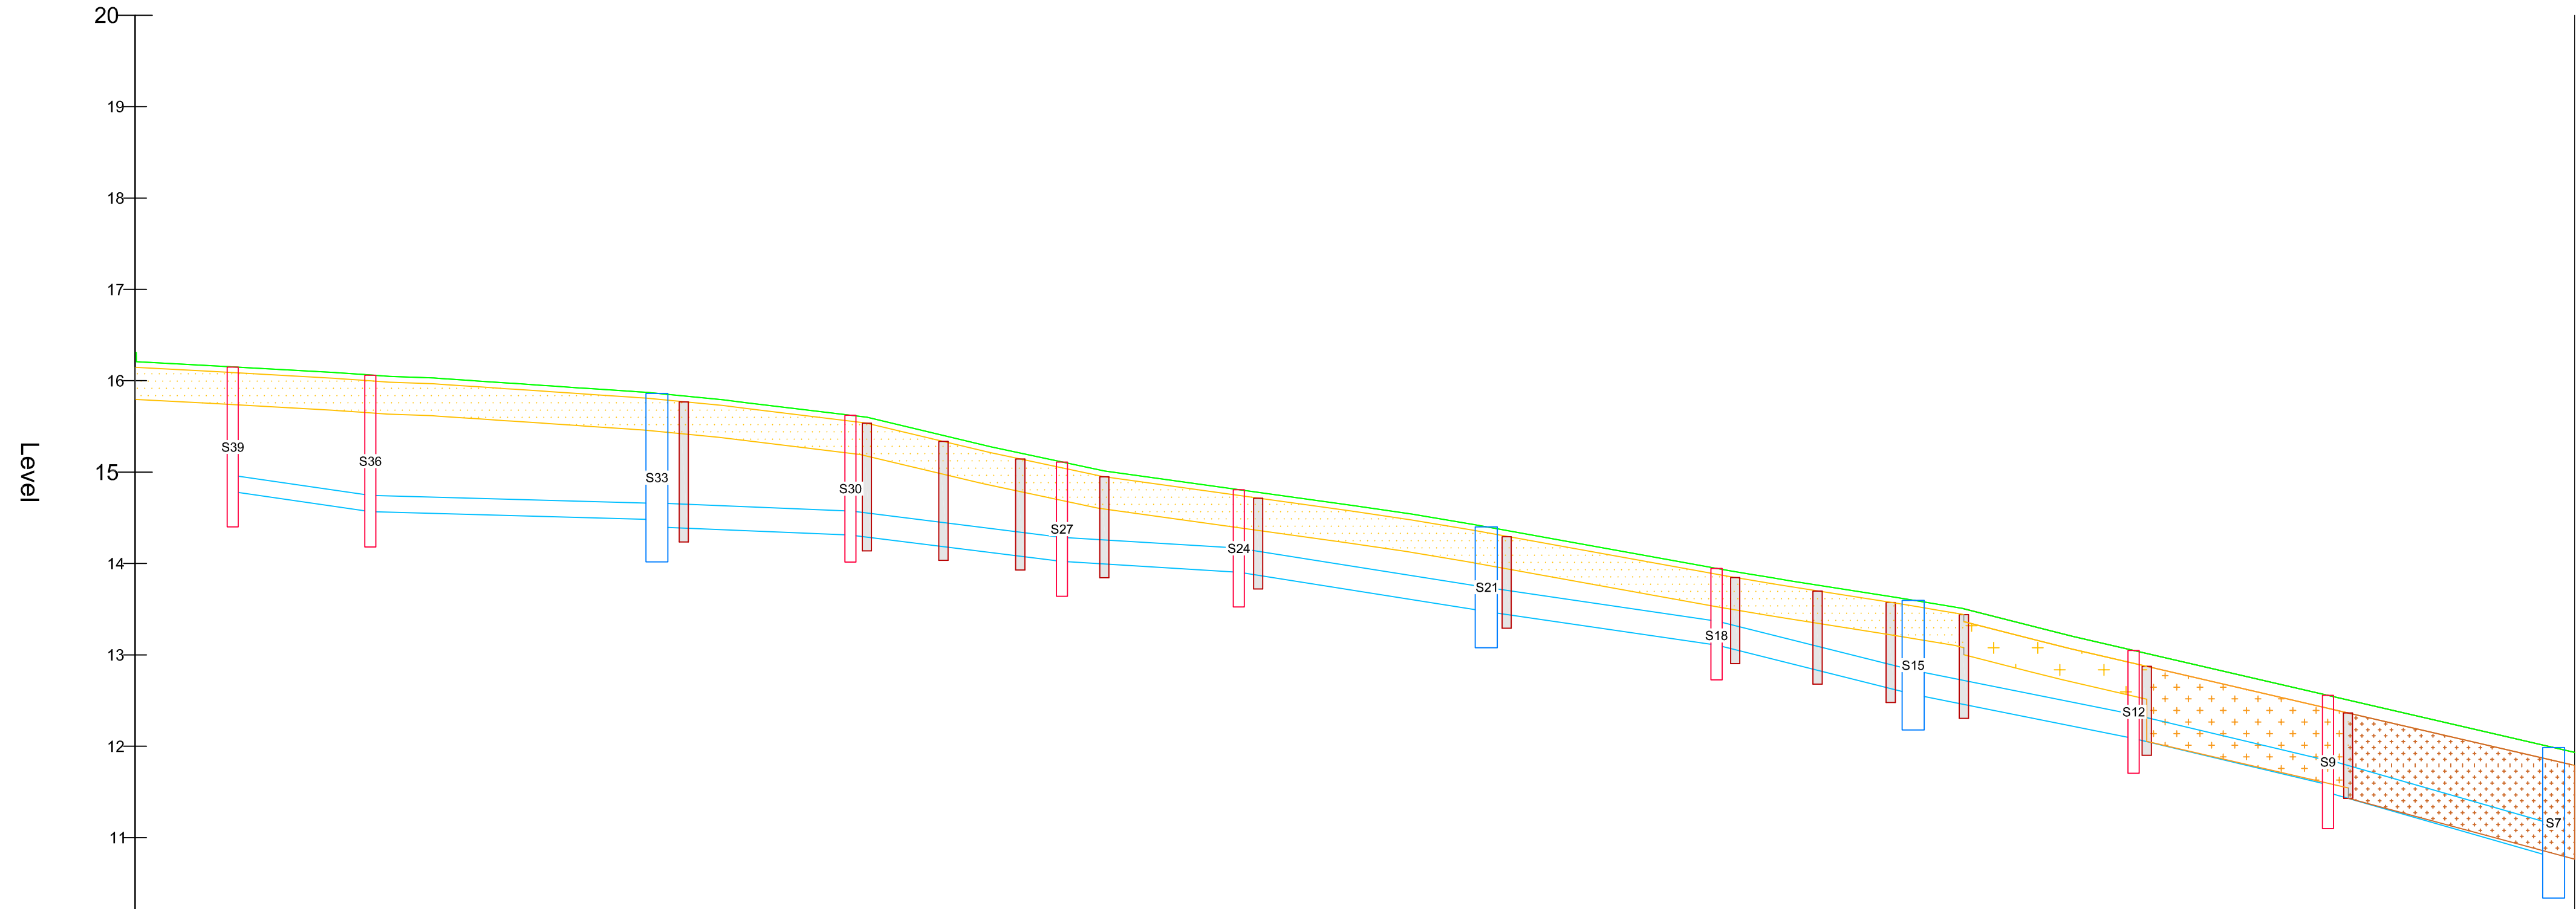

Chainage	0.000	10.000	20.000	30.000	40.000	50.000	60.000	70.000	80.000	90.000	100.000	110.000	120.000	130.000	133.398
Proposed Levels	16.309	16.100	15.980	15.834	15.600	15.141	14.819	14.534	14.181	13.828	13.505	13.016	12.553	12.090	11.933
Horizontal Geometry	L = 133.398														

