


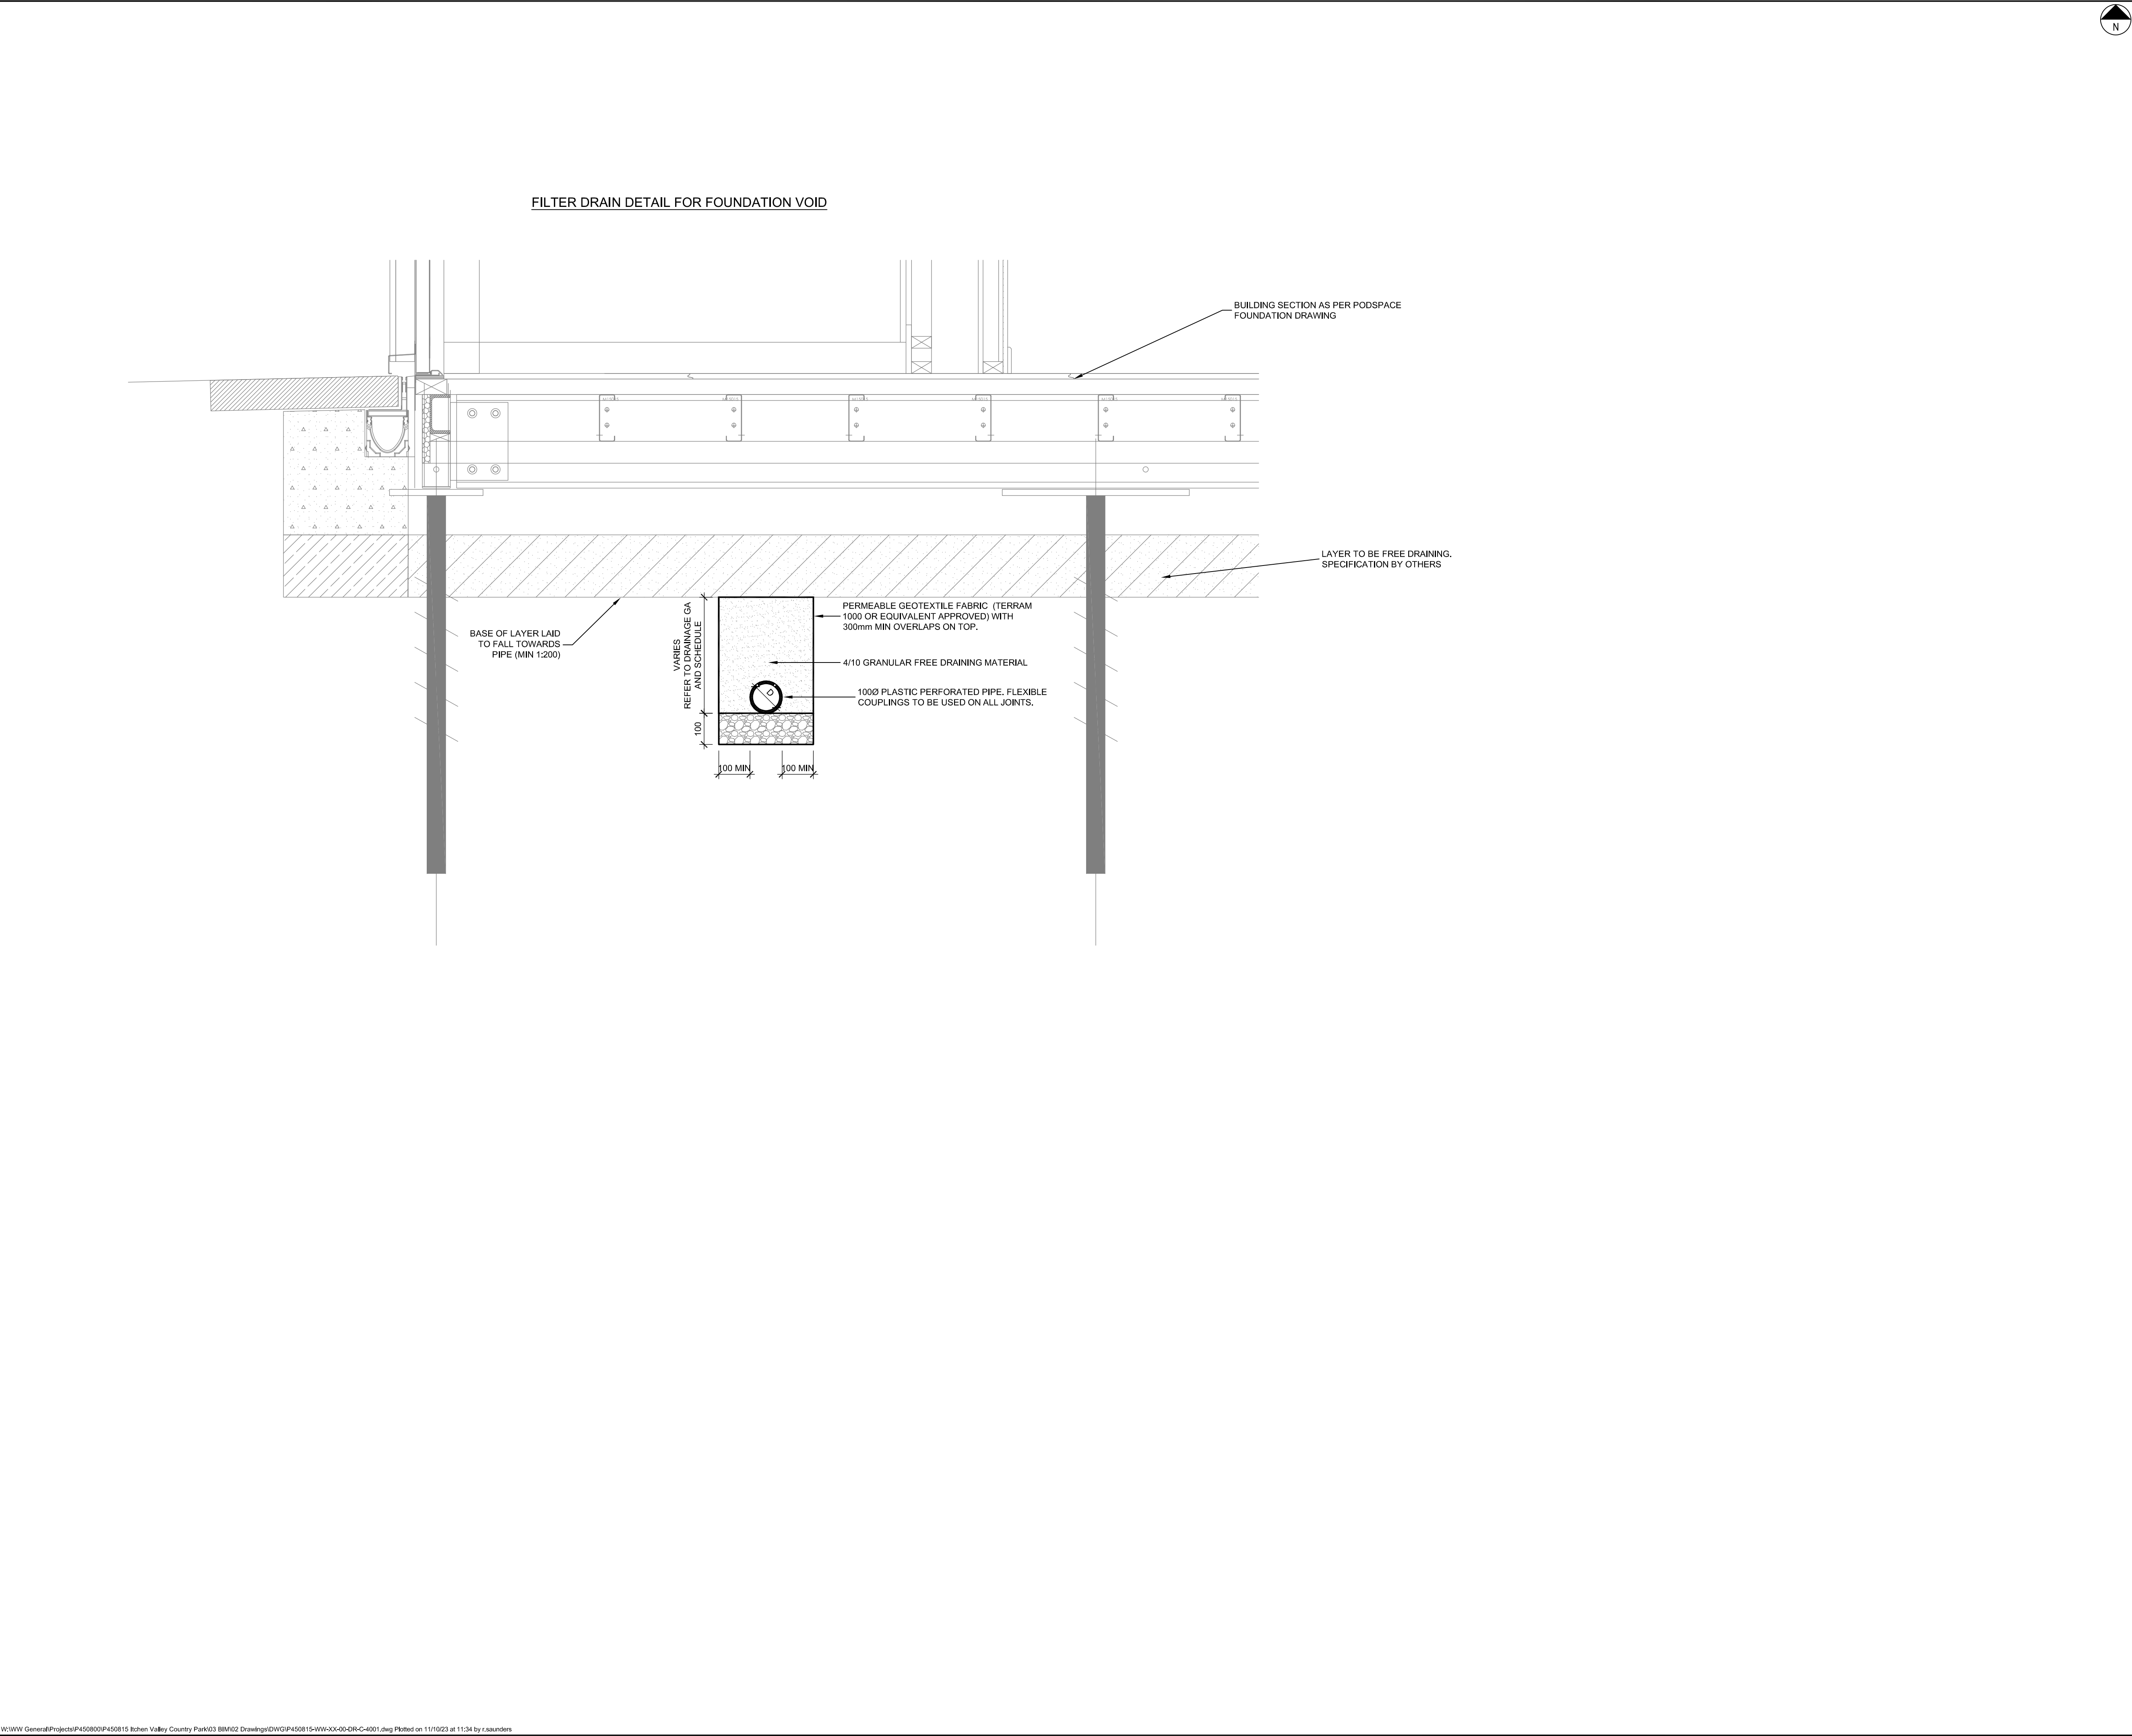

N

HEALTH AND SAFETY INFORMATION

CONSTRUCTION

THIS DRAWING SHOULD NOT BE USED FOR CONSTRUCTION PURPOSES.

IN ADDITION TO THE HAZARDS/RISKS NORMALLY ASSOCIATED WITH THE TYPES OF WORK DETAILED ON THIS DRAWING, NOTE THE FOLLOWING:

MAINTENANCE/CLEANING/OPERATION

MAINTENANCE OF SUDS FEATURES AND THE DRAINAGE SYSTEM SHOULD BE CARRIED OUT IN ACCORDANCE WITH THE CRIA SUDS MANUAL AND MANUFACTURERS SPECIFICATIONS

DECOMMISSIONING/DEMOLITION

REFER TO DRAWING FOR EXTENT OF EXISTING SITE DRAINAGE TO BE ABANDONED/REMOVED

NOTES

1. DO NOT SCALE FROM THIS DRAWING. ONLY FIGURED DIMENSIONS ARE TO BE USED.

2. ALL DIMENSIONS ARE IN MILLIMETRES UNLESS NOTED OTHERWISE.

3. ALL LEVELS ARE IN METRES ABOVE ORDNANCE DATUM UNLESS NOTED OTHERWISE.

4. THIS DRAWING IS TO BE READ IN CONJUNCTION WITH ALL RELEVANT ARCHITECTS AND ENGINEERS DRAWINGS AND SPECIFICATIONS.

5. REFER TO DRAINAGE GENERAL ARRANGEMENT DRAWINGS FOR LAYOUT PIPE DIAMETERS / FALLS.

6. REFER TO THE MANHOLE SCHEDULES FOR CHAMBER SIZES AND DETAILS.

7. ROCKER PIPES TO BE INSTALLED AT CONNECTION POINTS TO STRUCTURES TO ALLOW FOR MOVEMENT CAUSED BY SETTLEMENT.

8. ALL DRAINAGE IS DESIGNED TO ADOPTABLE STANDARDS WHERE POSSIBLE, AND BUILDING REGULATIONS PART H.

9. DETAILS ARE TYPICAL AND THE CONTRACTOR SHOULD ADJUST THE DETAIL TO SUIT SITE SPECIFIC CONDITIONS WHERE APPROPRIATE. WHERE FURTHER DETAIL IS REQUIRED WHITBY WOOD SHOULD BE CONTACTED.

10. WORKS ARE TO BE CARRIED OUT IN ACCORDANCE WITH THE BELOW GROUND DRAINAGE SPECIFICATION DOCUMENT.

KEY

P1	PRELIMINARY ISSUE	RS	RW	RW	11.10.2023
REV	DESCRIPTION	DRN	CHK	APP	DATE

whitby wood

91-94 LOWER MARSH
LONDON SE1 7AB, UNITED KINGDOM
+44 (0)20 7442 2216 www.whitbywood.com

CLIENT

RHP ARCHITECTS

PROJECT

ITCHEN VALLEY
COUNTRY PARK

PRELIMINARY

DRAWING TITLE

DRAINAGE DETAILS
SHEET 3

DATE	11.10.2023	SCALES @ A1	NTS	DRAWN BY	RS	CHECKED	RW	APPROVED	RW	
DRAWING NUMBER	P450815-WW-IV-00-DR-C-4004								REVISION	P1

W:\WW General\Projects\P450800\P450815 Itchen Valley Country Park\03 BIM\02 Drawings\DWG\P450815-WW-XX-00-DR-C-4001.dwg Plotted on 11/10/23 at 11:34 by r.sanders