


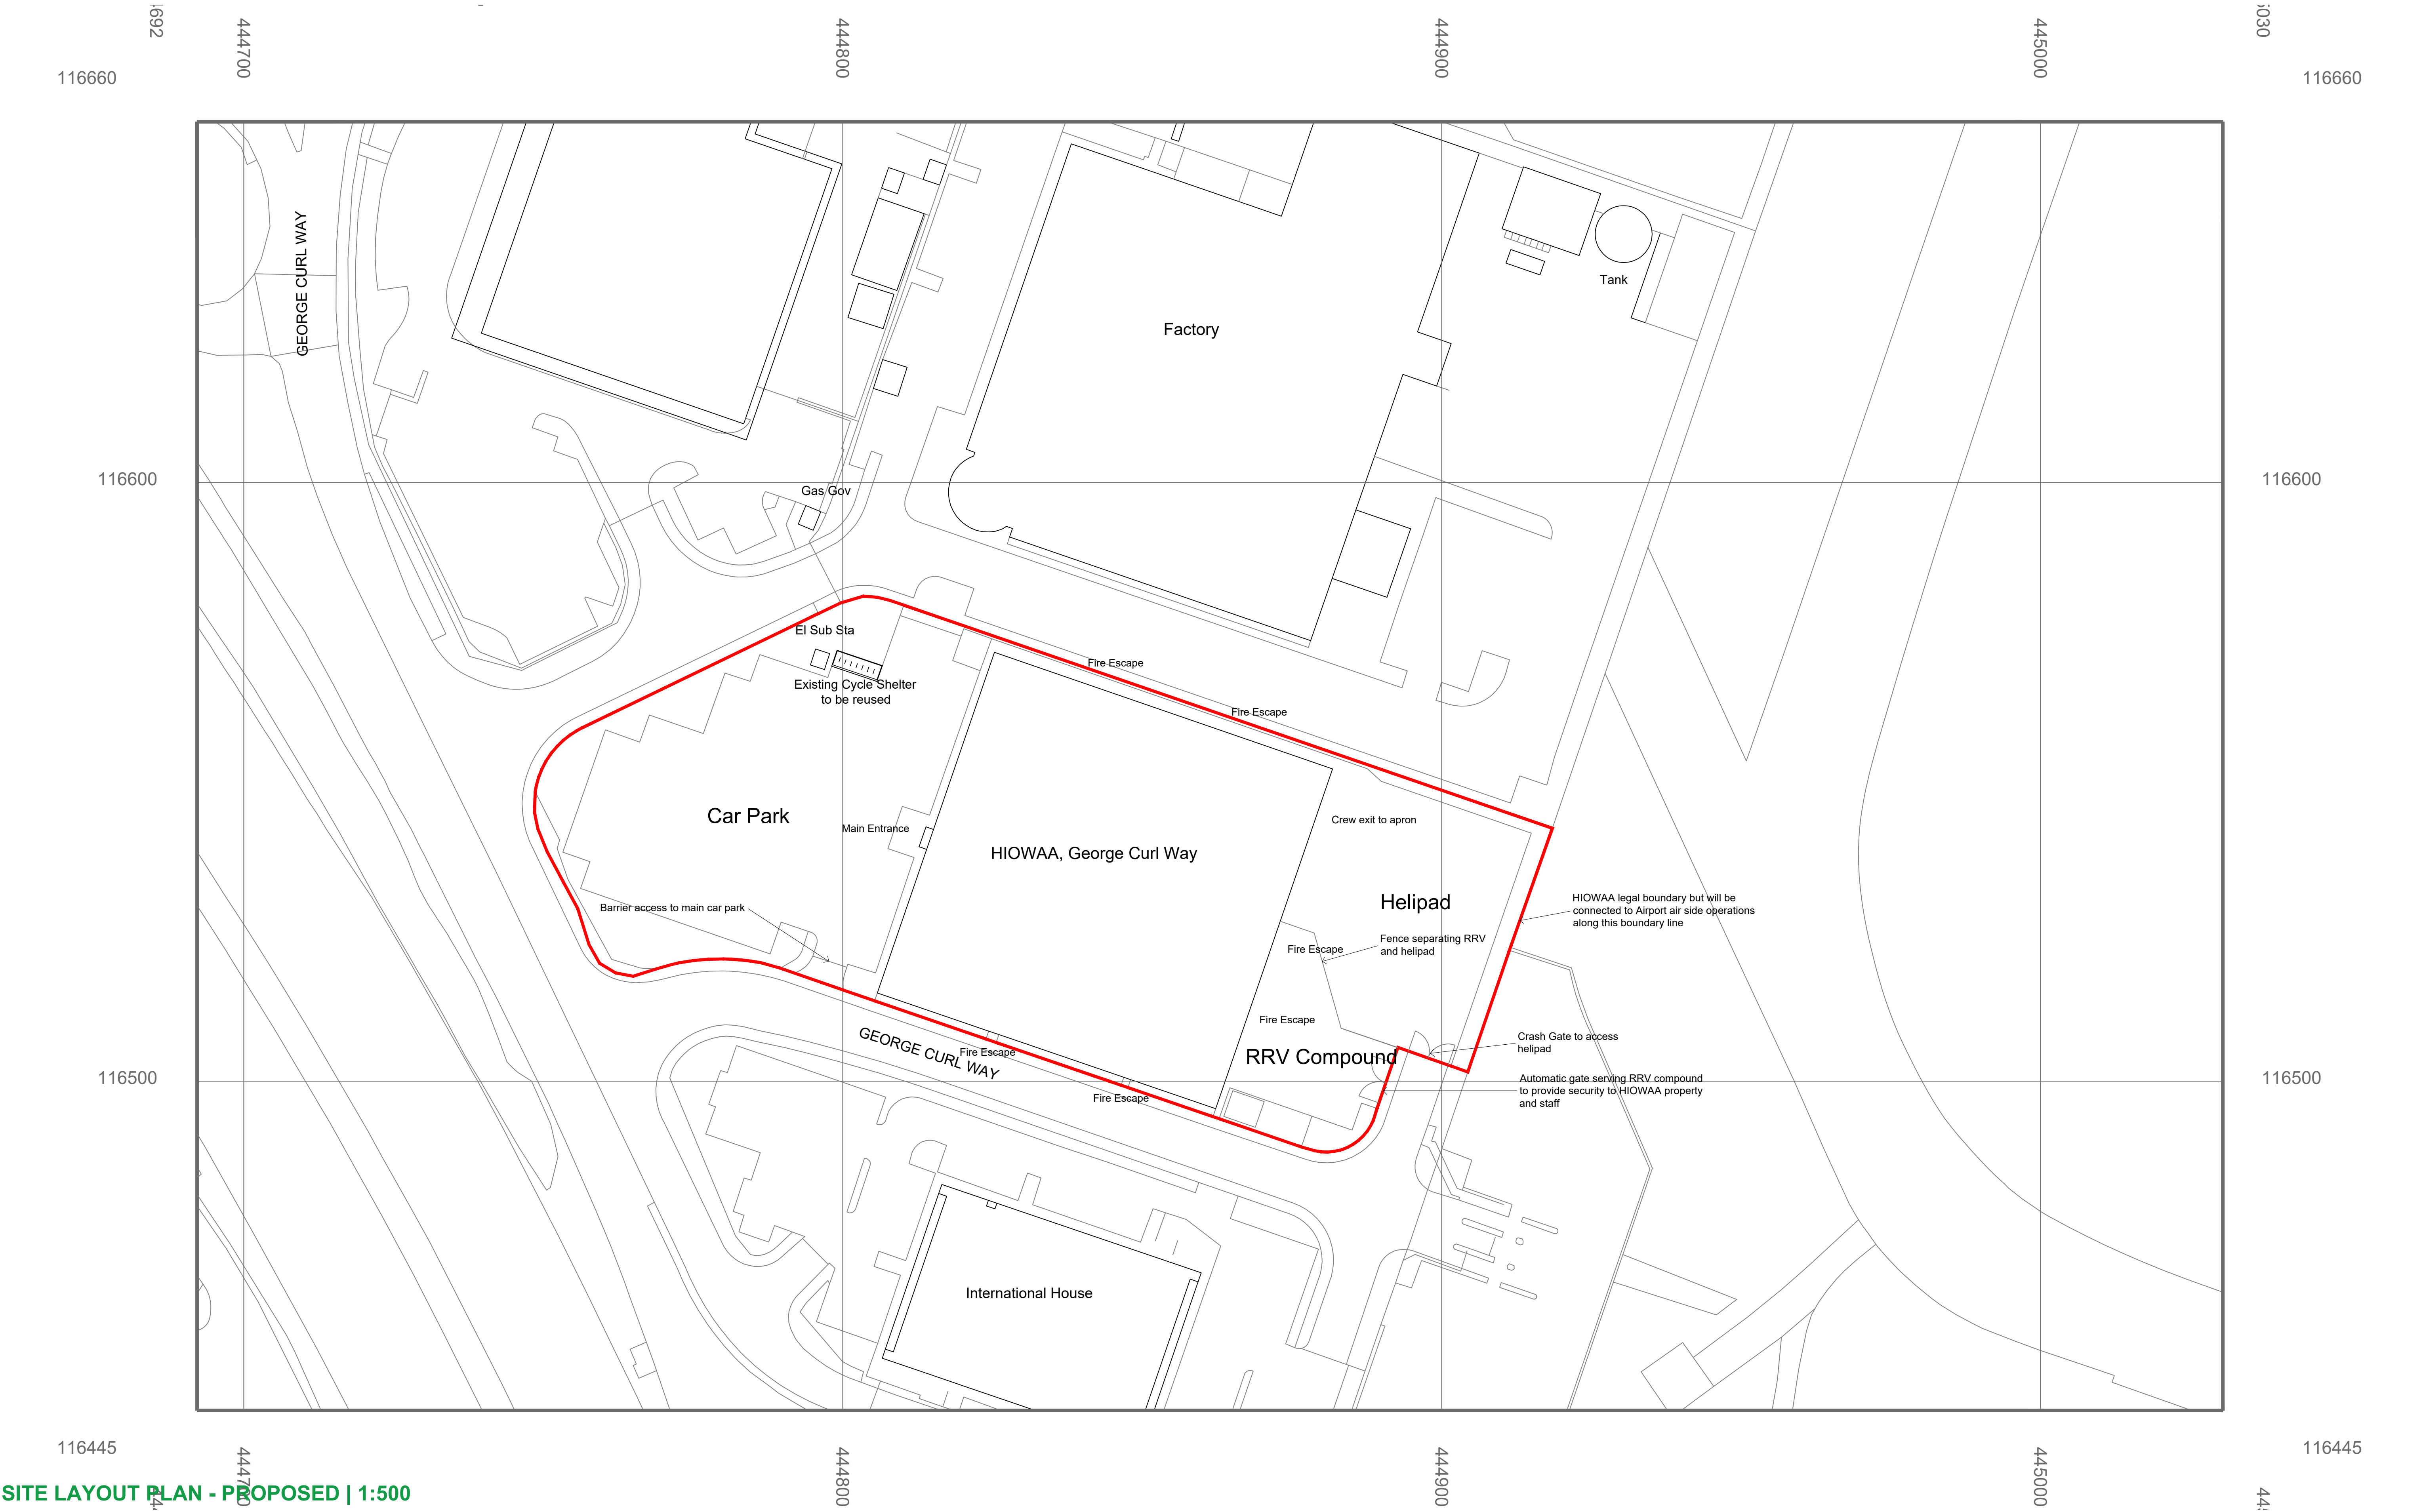

SITE LAYOUT PLAN - PROPOSED | 1:500

REV	DATE	CHK	AMENDMENTS
00	20/08/2025	SAJ	FIRST ISSUE
01	19/09/2025	SAJ	Stage 4 Issue
02	24/02/2025	SAJ	Cycle Store Info Added

NOTE:

ALL DIMENSIONS TO BE CONFIRMED ON SITE BY THE CONTRACTOR PRIOR TO CONSTRUCTION: MEASURED SURVEY NOT UNDERTAKEN SCHEME BASED ON LEGACY HARD COPY SCANNED DATA

P:\FFA 2024\24_057 HIOWAA\Drawings\Drawings\CAD\20250224 HIOWAA GA Drawing Set.dwg\Site Layout\ISO full bleed A1 (594.00 x 841.00 MM)\Stuart Jones\2/24/2026 10:42 AM



CLIENT HIOWAA			
JOB HTEC Conversion Proposals			
DRAWING Site Location, Layout Plan - Proposed			
STAGE 4			
SCALE 1:500/1000	PAPER	A1/A3	DATE Aug 2025
JOB	DWG	REV	
24_057		001	02

© COPYRIGHT FABRIC FIRST ARCHITECTS LTD