


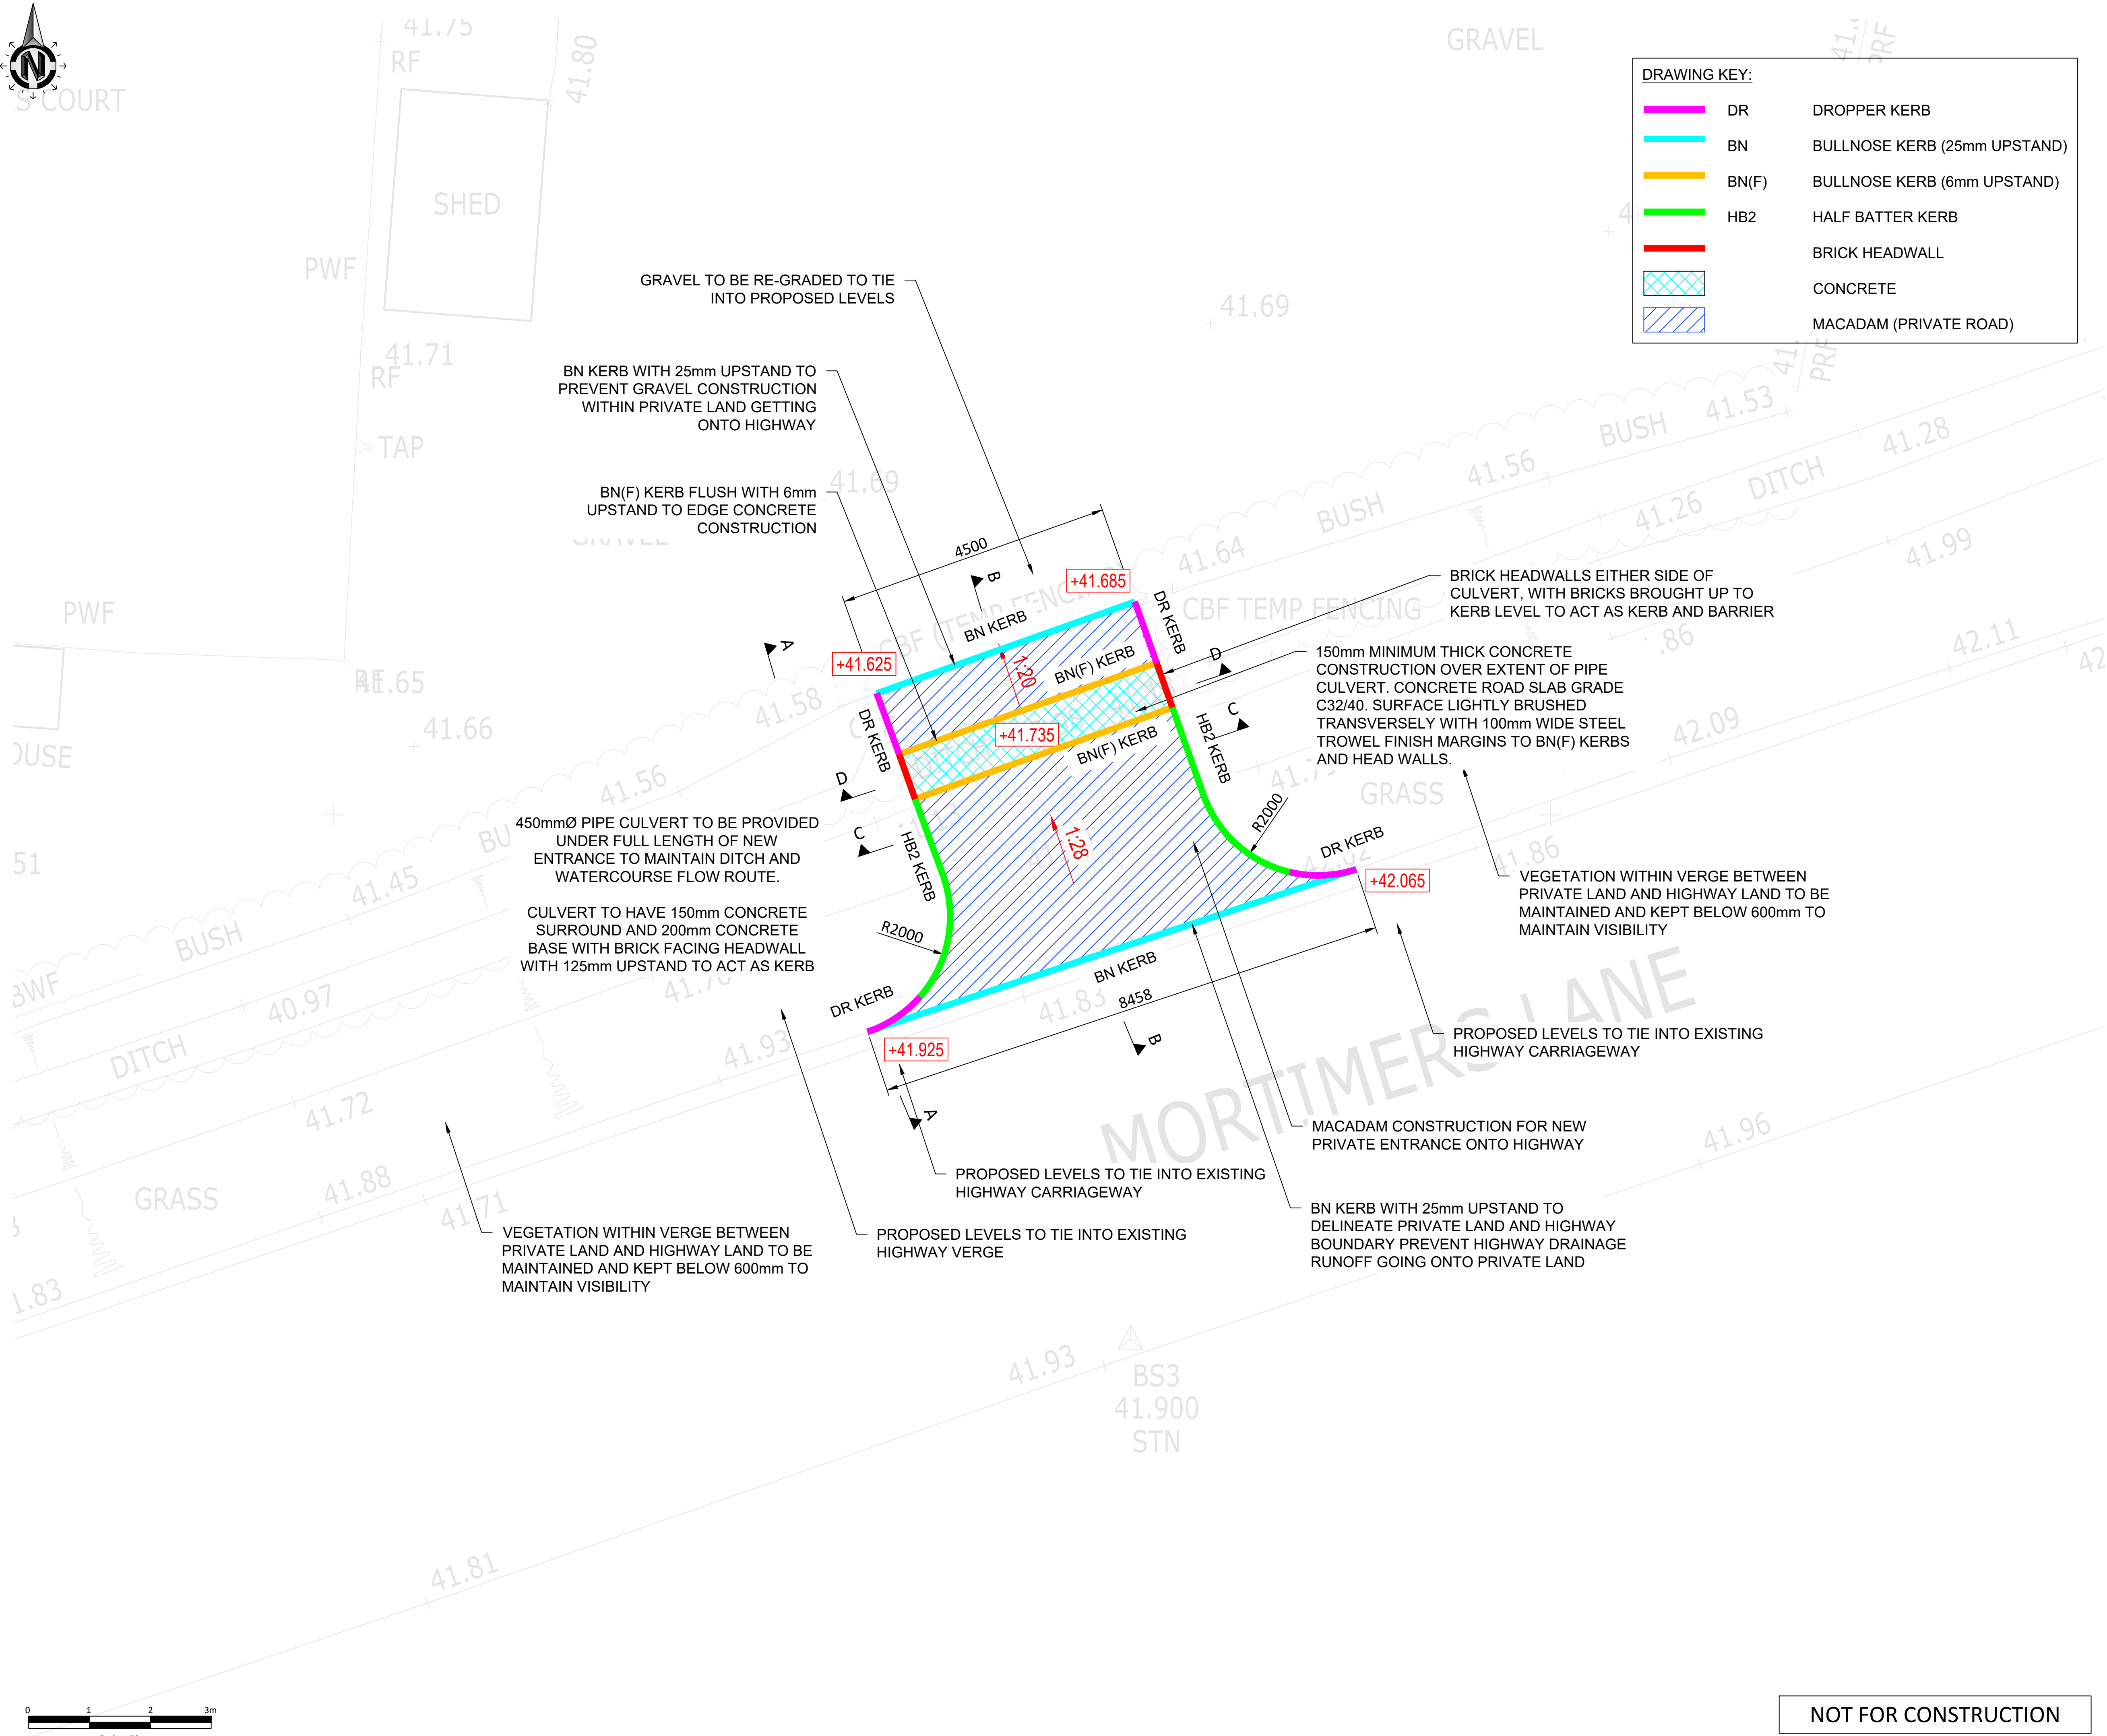

5 COURT



P01	28.02.25	Preliminary Issue.	FDH
Rev	Date	Revision Description	Issued by

Drawing Status: S2 - Suitable for Information

GODSELL • ARNOLD
PARTNERSHIP LTD
Consulting Civil and Structural Engineers
7 Arrowsmith Court, Station Approach
Broadstone, Dorset. BH18 8AX
Telephone: 01202 600 900 Website: www.gapltd.net

Client:	RICHARD BARNEY
Project:	ASHBOURNE STABLES
Drawing Title:	PROPOSED ENTRANCE GENERAL ARRANGEMENT

Scale @ A1:	1:50	Drawn:	FDH	Checked:	UJW
Project-Originator-Zone-Level-Type-Role	Drawing No.:	Revision:			
25041-GAP-XX-XX-DR-C	9500	P01			