

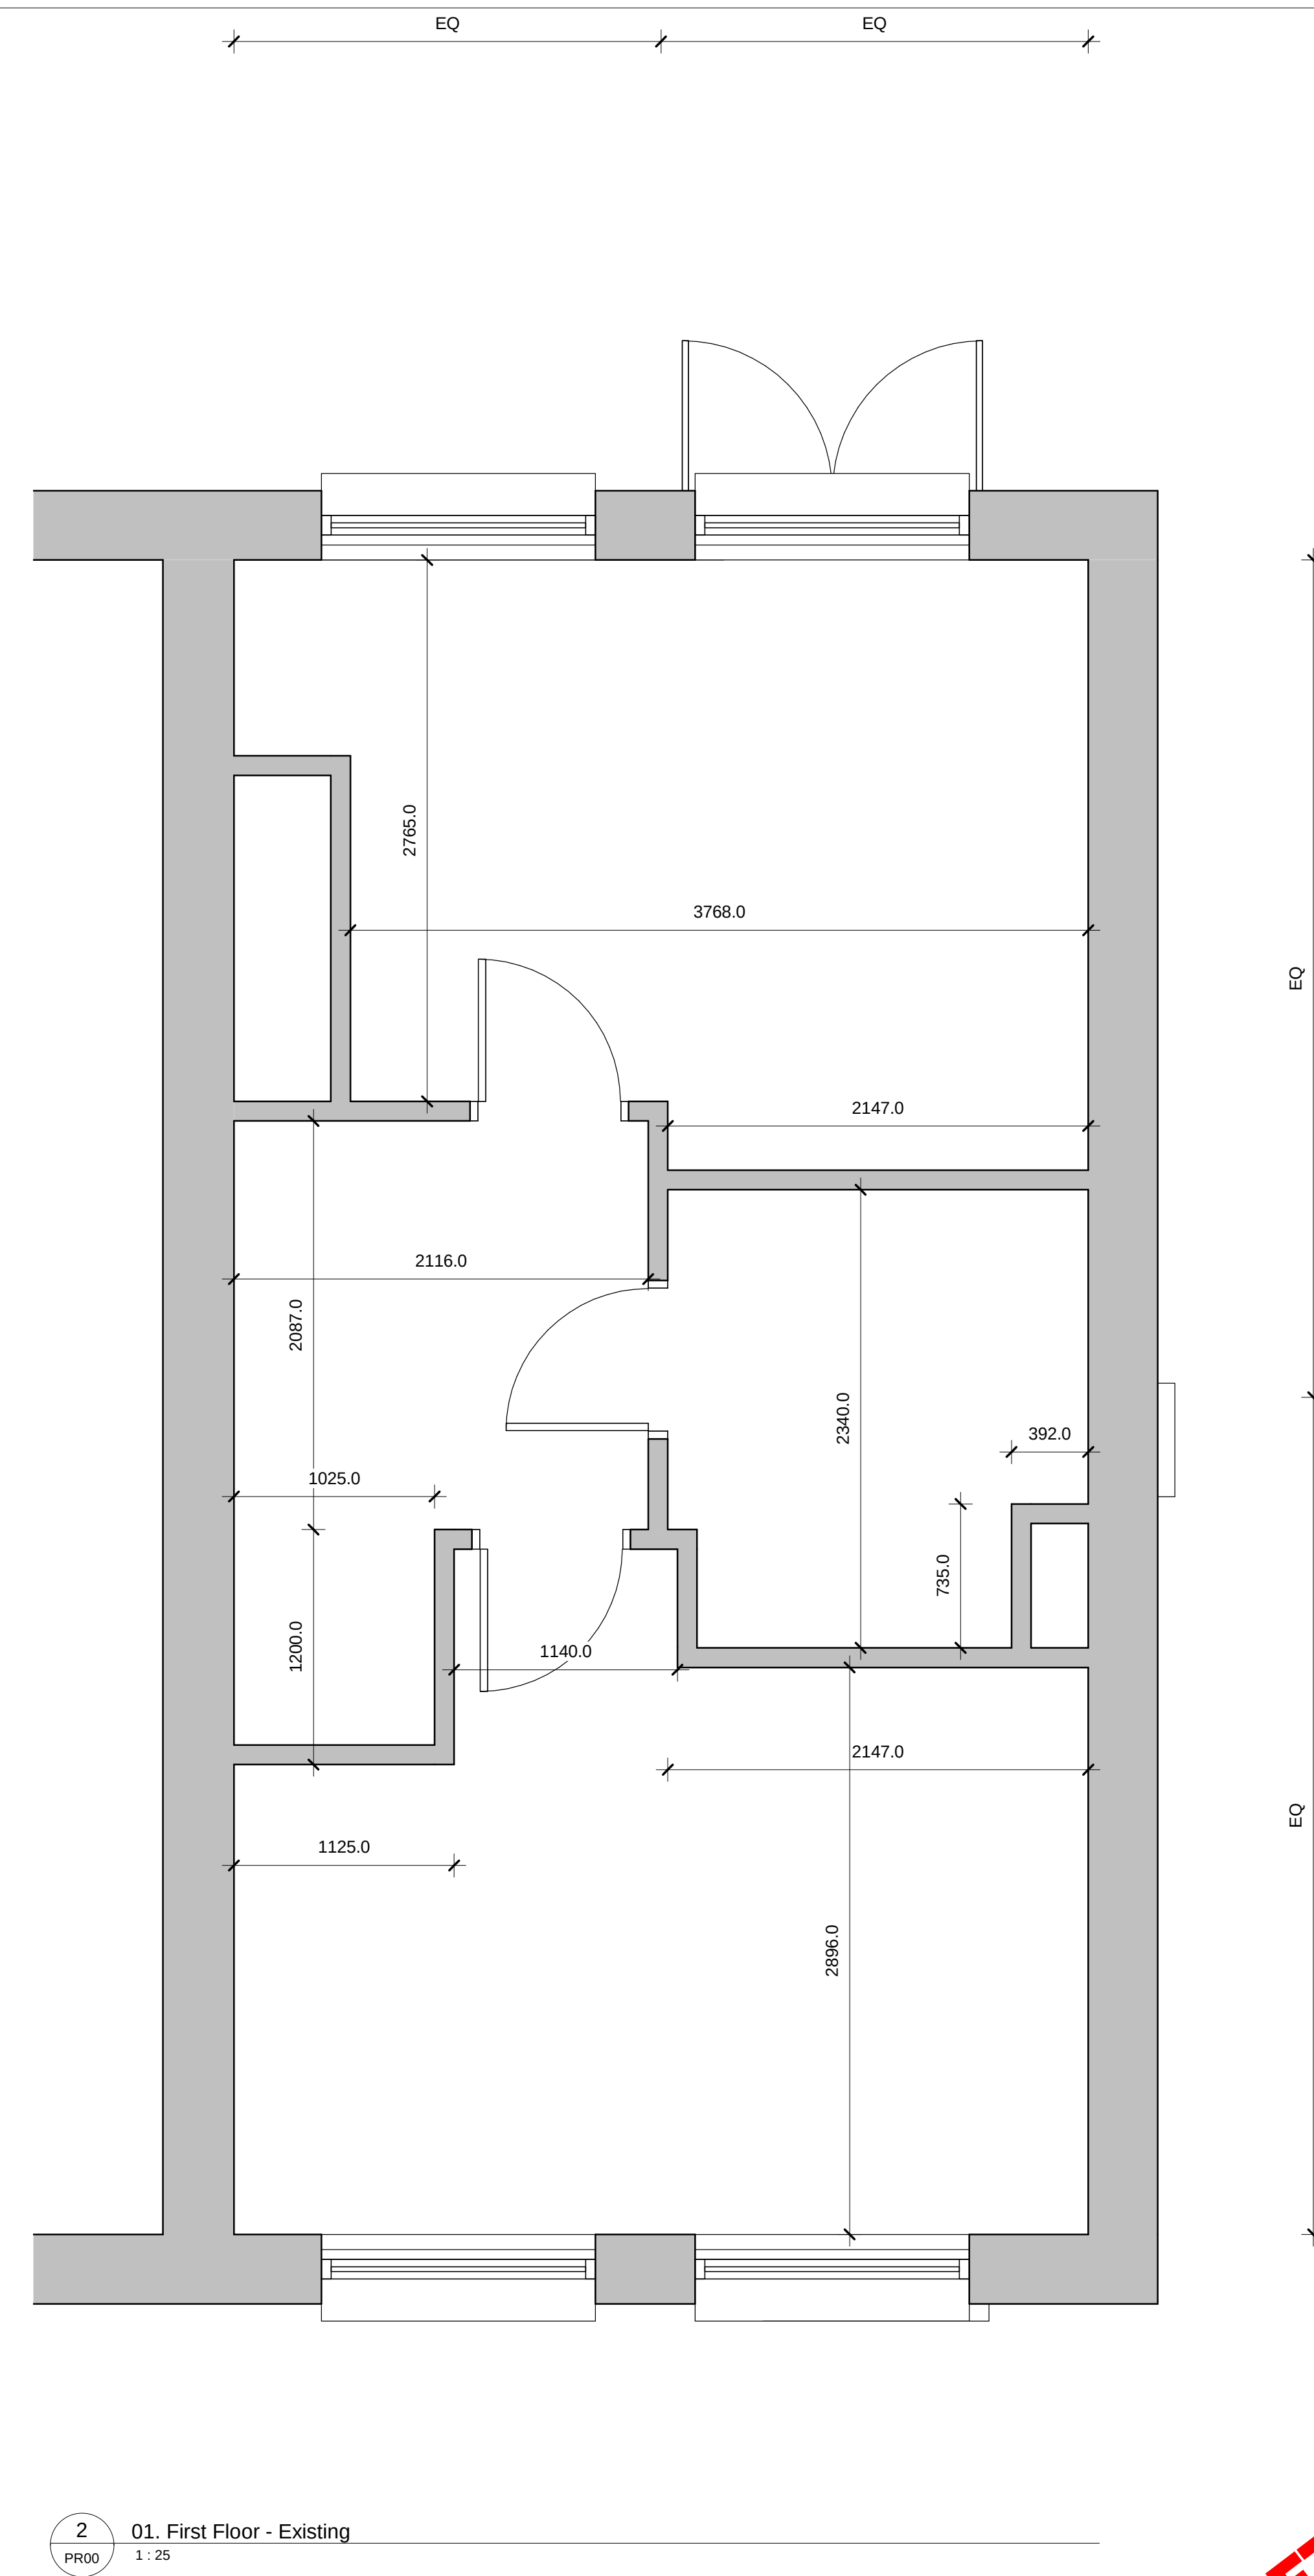


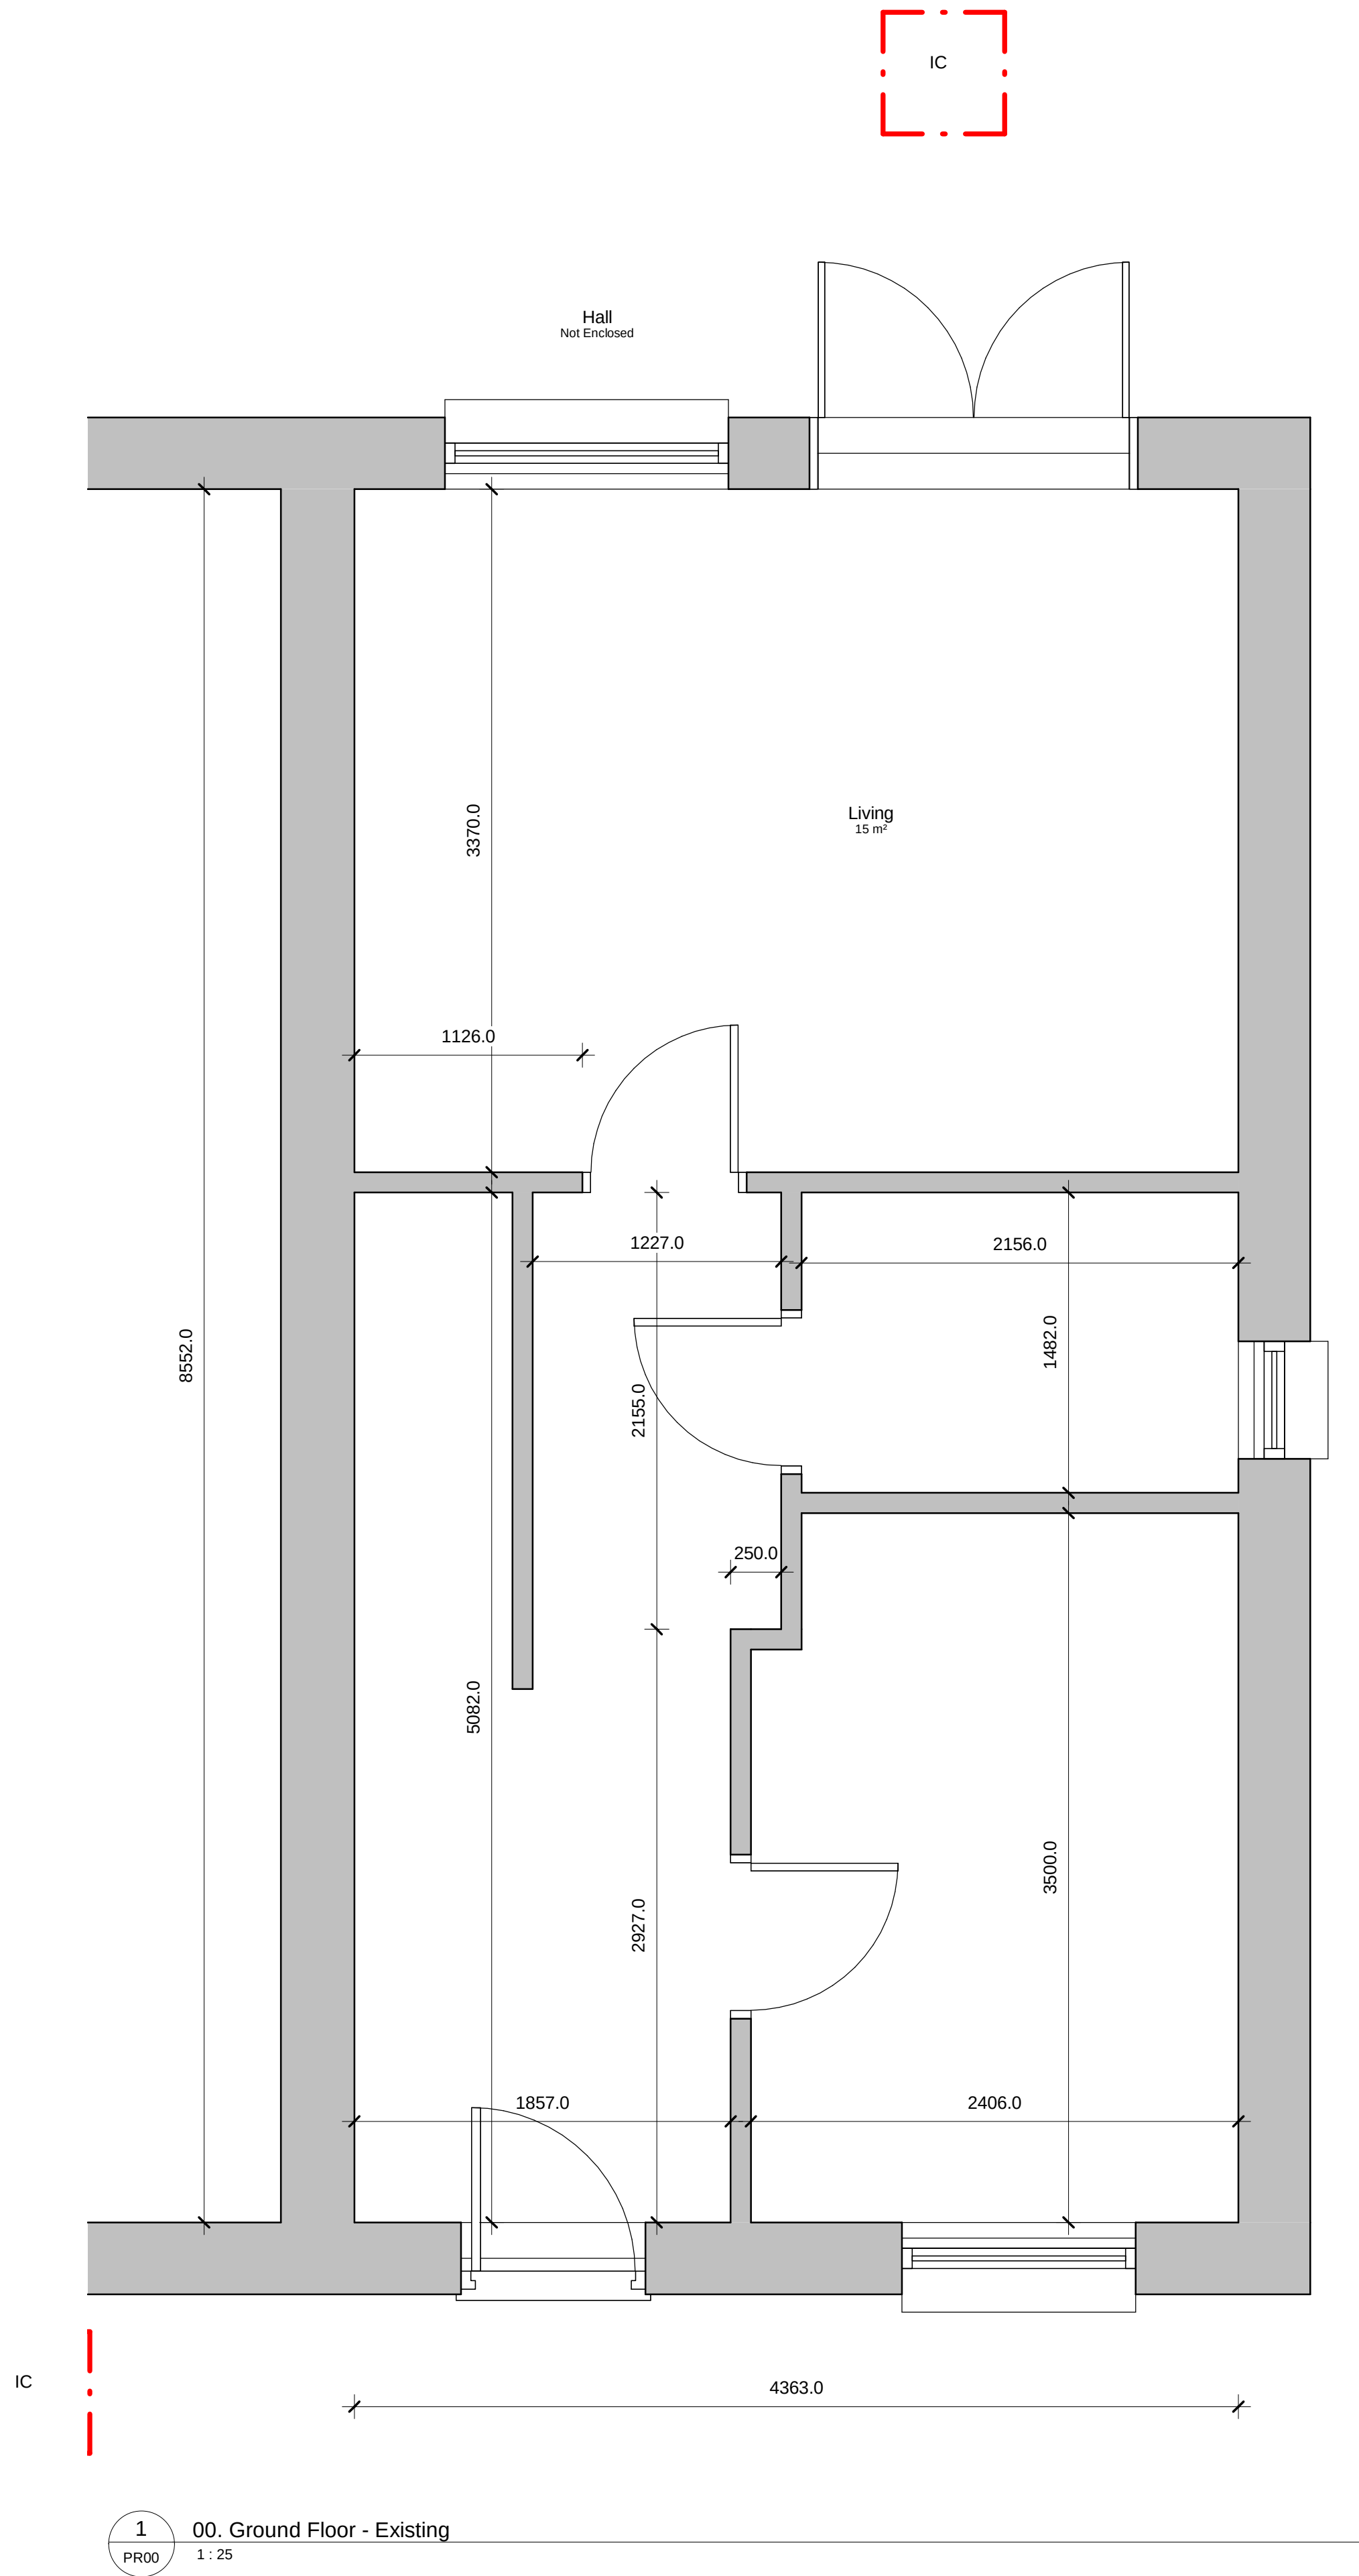


Revision	Date	Initial
----------	------	---------

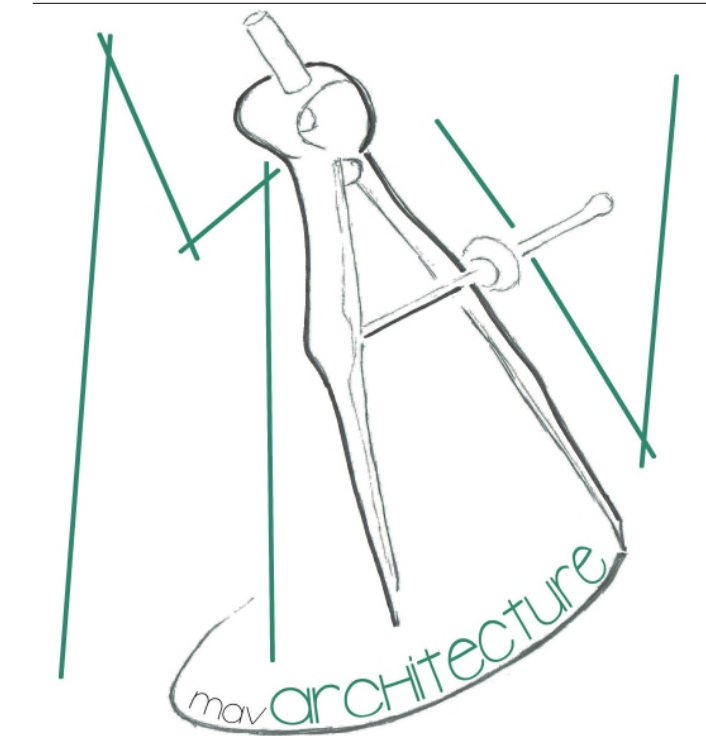

BIM Enabled Practice
This project was delivered using **Autodesk Revit®**

All dimensions are to be checked on site and any discrepancies reported to the architect before work commences. Figured dimensions only are to be taken from this drawing. This drawing is to be read in conjunction with all relevant consultants and/or specialists drawings/documents and any discrepancies or variations notified to the architect before work commences. This drawing is copyright and may not be reproduced, wholly or in part, without the consent of the architect.

Side and Rear Extension
4 Barfoot Road
Hedge End
Mr & Mrs Mavrodaris
Existing

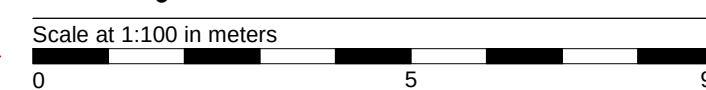

PRELIMINARY			
Scale @ A1	Drawn	Checked	Date
1 : 25	PM	PM	28/02/20
Job Number & Drawing Number		Revision	
107 - PR00			

DRAFT