
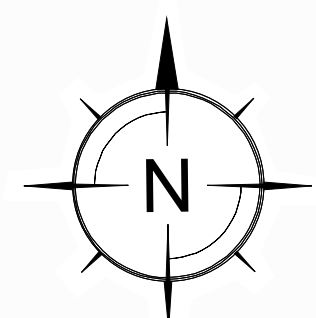


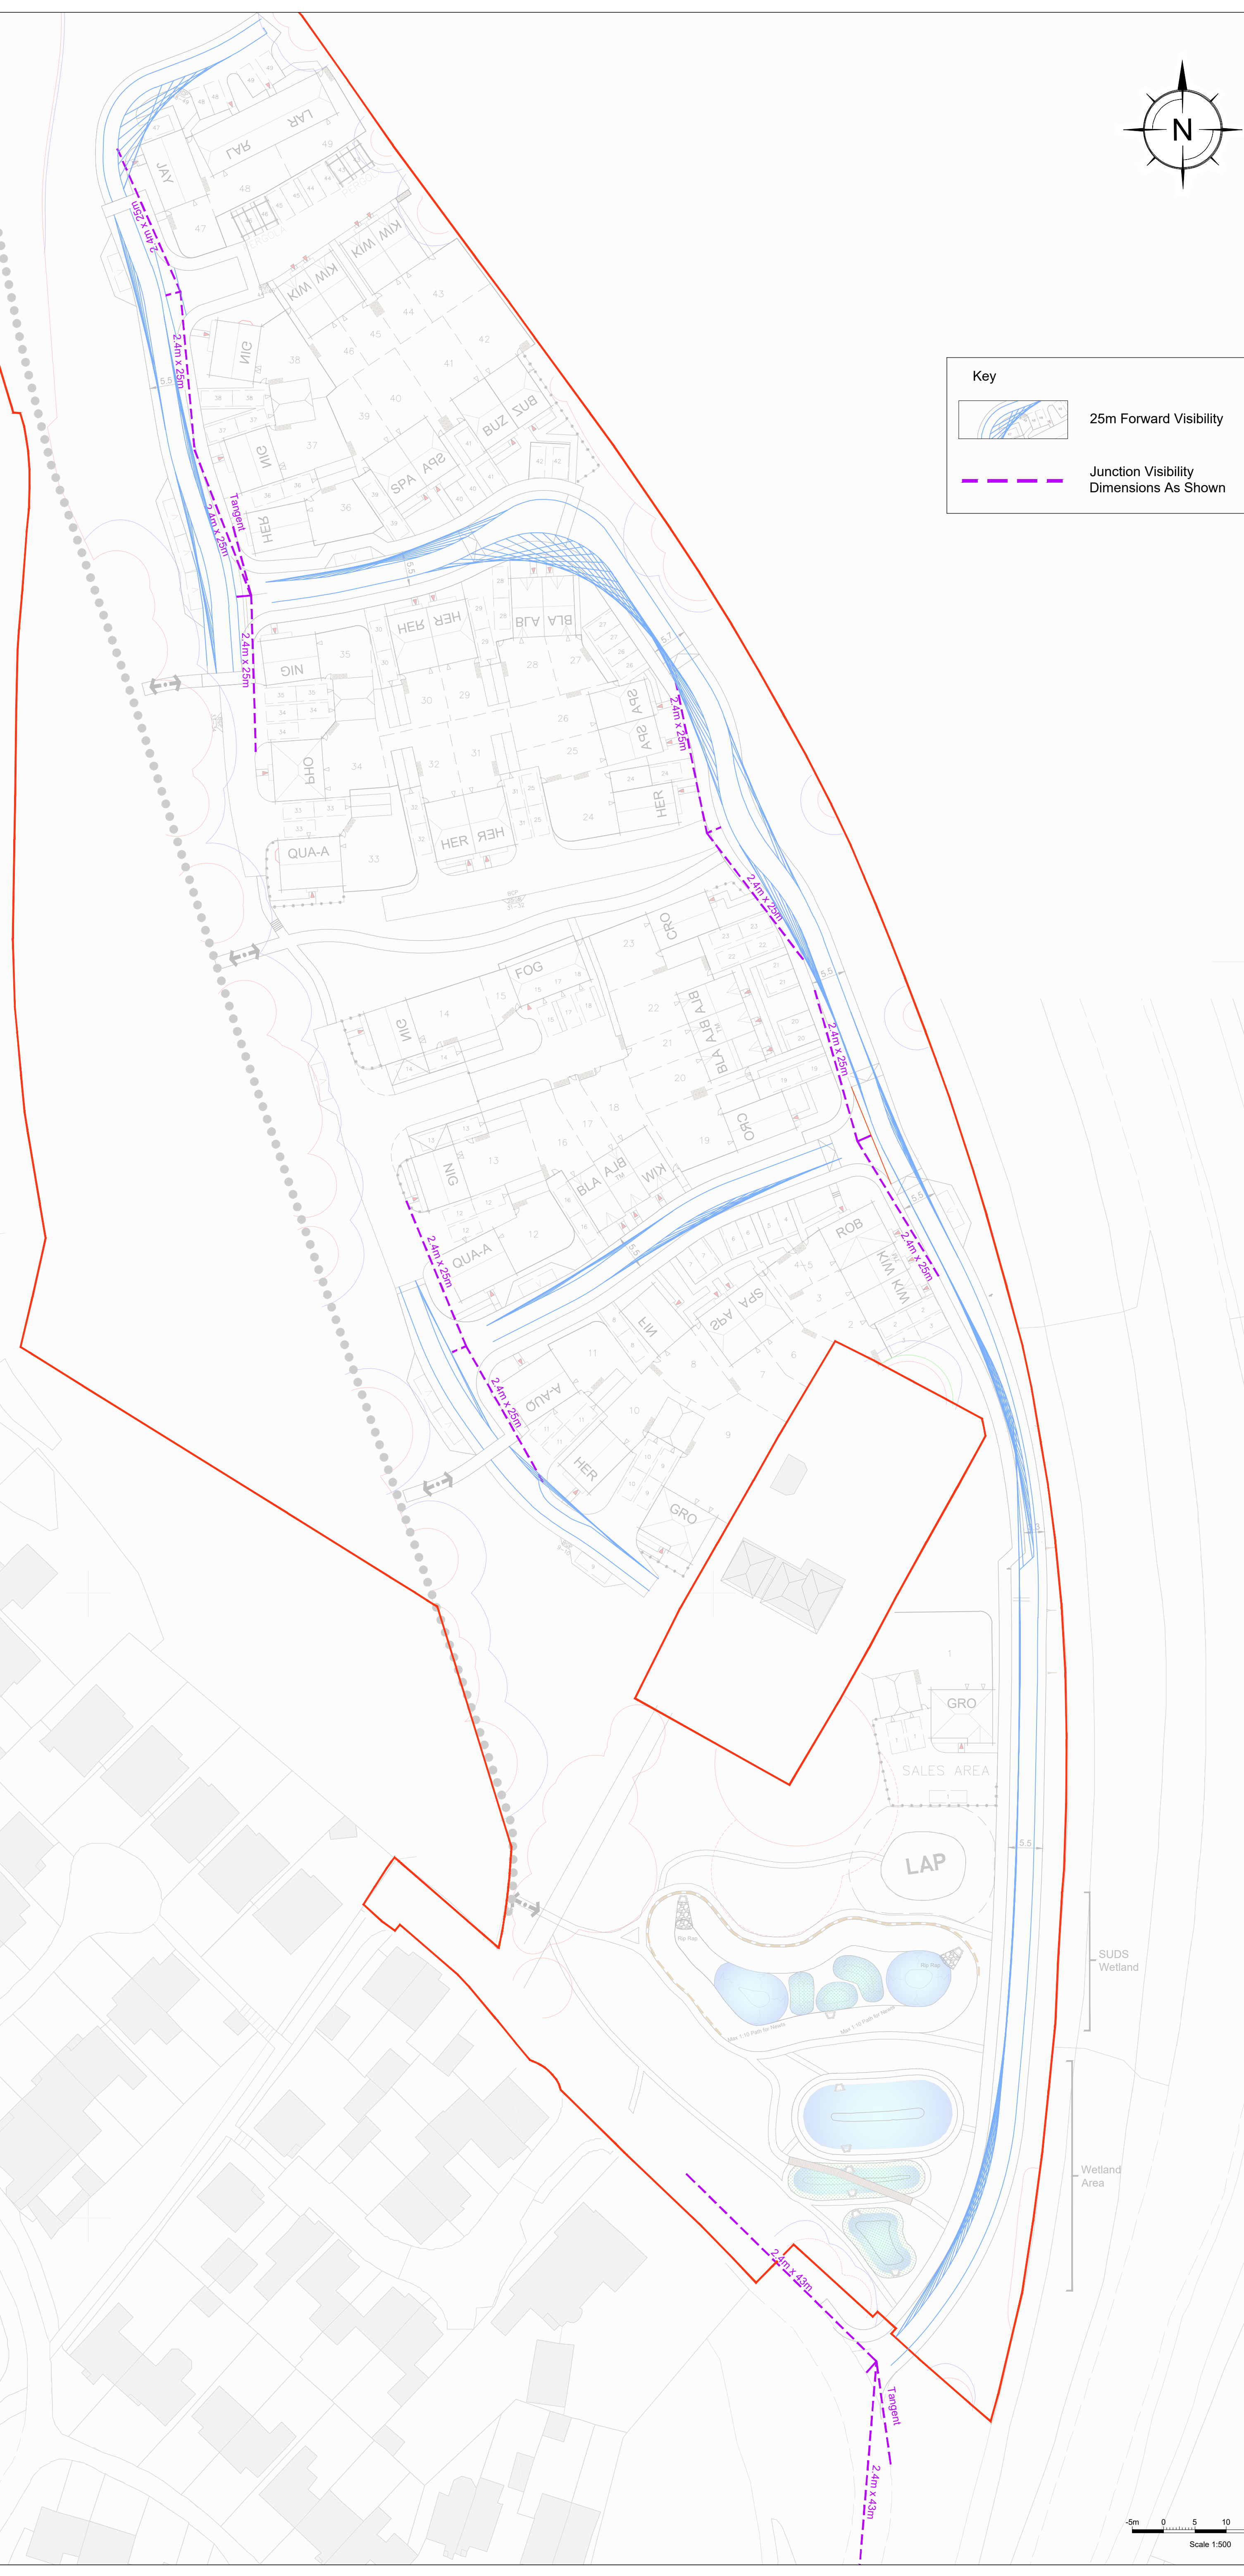

Key

25m Forward Visibility

Junction Visibility
Dimensions As Shown

GENERAL NOTES:

1. All dimensions to be checked on site. All details and dimensions relating to sub-Contractors work must be checked and agreed between the sub-Contractor or supplier and the general Contractor.

2. This drawing is to be read in conjunction with all relevant Architect's and Engineer's drawings and specification.

3. The main Contractor is responsible for ensuring the stability of the structure whilst the works are in progress.

4. Any information given regarding existing underground services is given in good faith after consultation with the relevant authority. No liability is accepted by the Consultant and the main Contractor is responsible for obtaining and checking all information and taking due care and attention whilst undertaking the works.

C 18.10.24

MJP Updated sight lines and visibility splays

SRM

B 31.10.23

MJP Updated Road 1 to IT layout

SRM

A 30.10.23

MJP Updated carriageway and footway

SRM

REV	DATE	INT	DESCRIPTION	CHK

Issue Status

PRELIMINARY

The Civil Engineering Practice

11 Tungsten Building

George Street

Fishergate

Sussex

BN41 1RA

01273 424424

reception@civil.co.uk

www.civil.co.uk

CLIENT

Bargate Homes

PROJECT

Knowle Hill

Albrook

Eastleigh

TITLE

Site Layout

Visibility Splays

DRAWN

P Reynolds

DATE

June 23

PROJECT NO.

23823

ENGINEER

S Magowan

CHECKED

SM

DRG NO.

15

REV.

C

SCALE

1:500 @ A1