


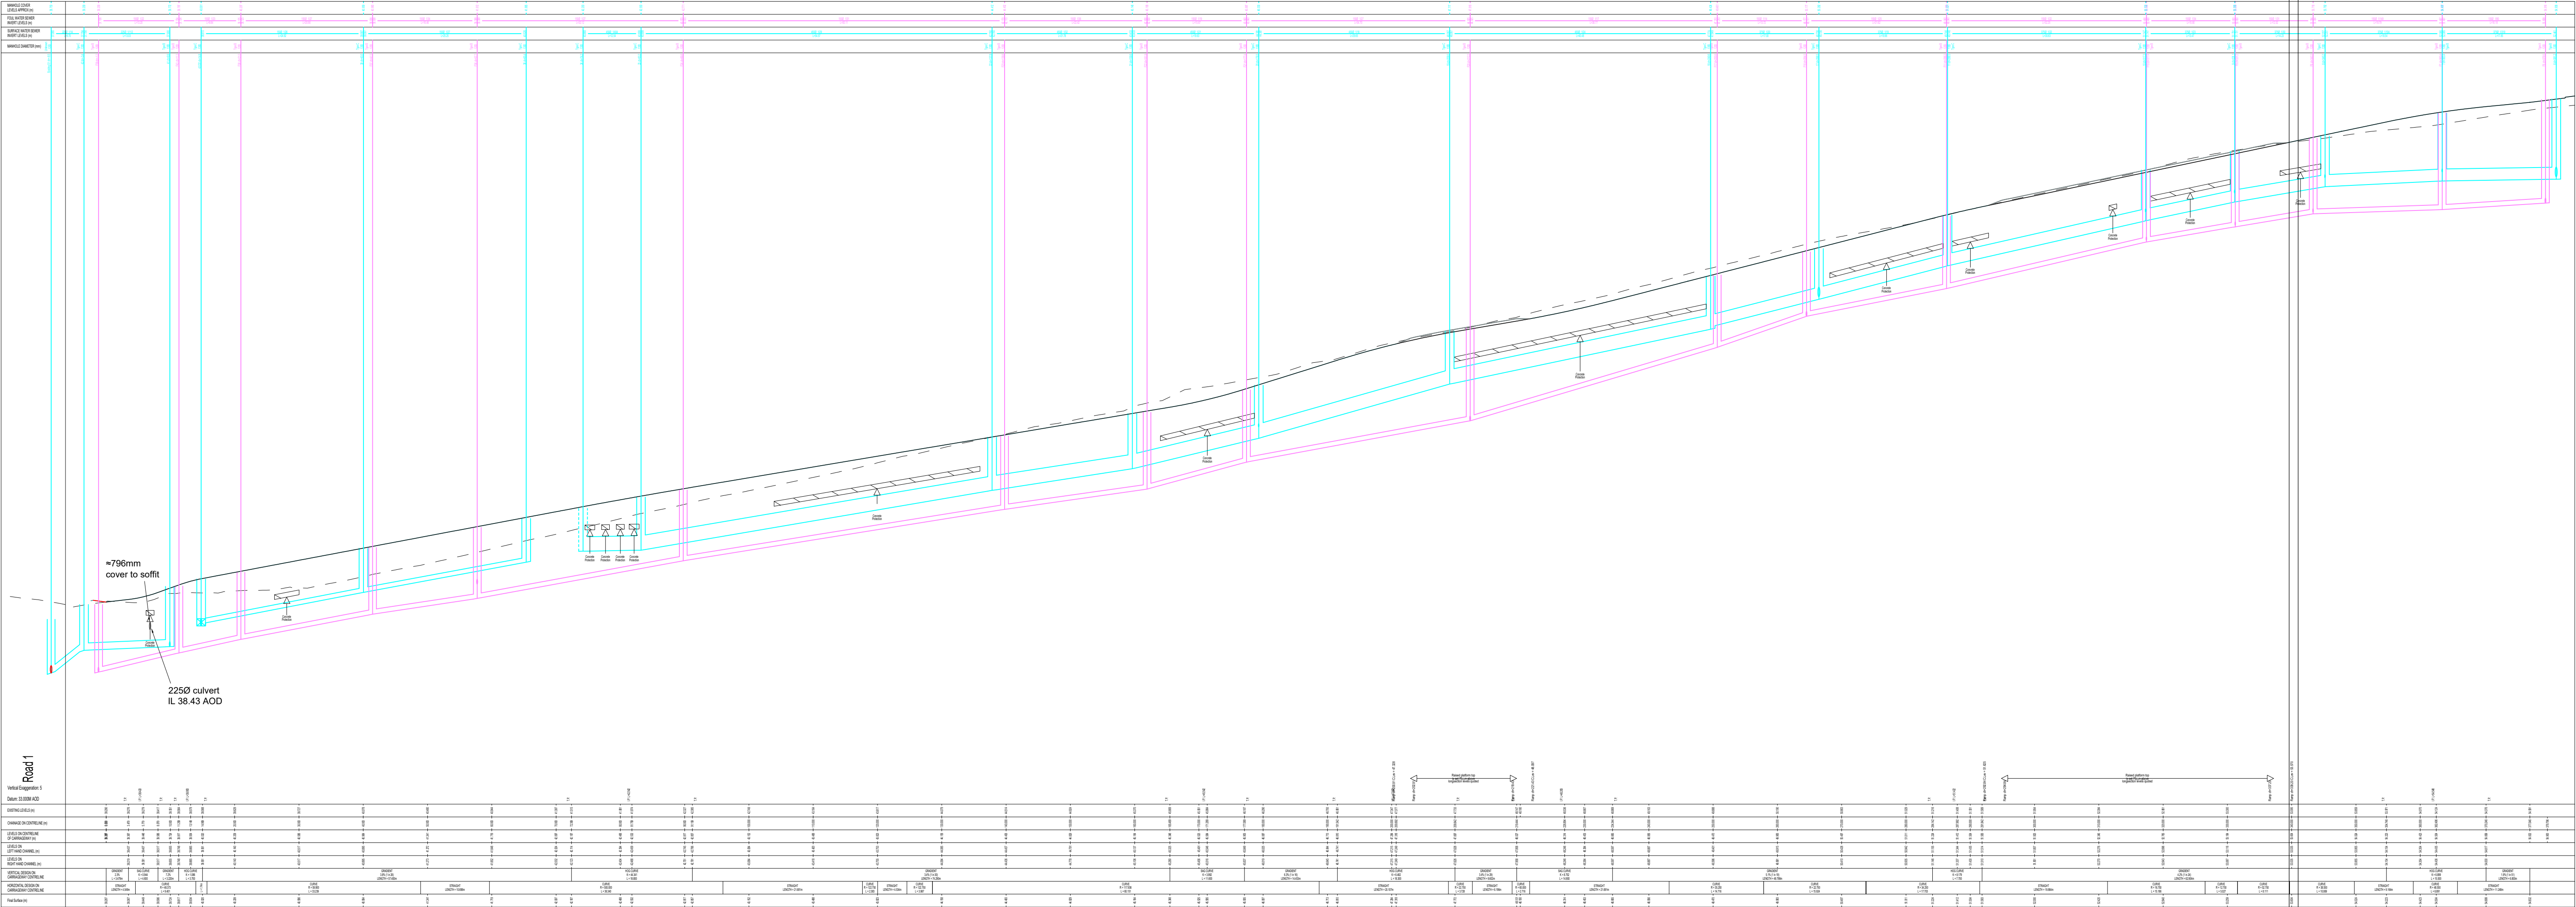

- GENERAL NOTES:
- All dimensions to be checked on site. All details and dimensions relating to sub-Contractors work must be checked and agreed between the sub-Contractor or supplier and the general Contractor.
 - This drawing is to be read in conjunction with all relevant Architect's and Engineer's drawings and specification.
 - The main Contractor is responsible for ensuring the stability of the structure whilst the works are in progress.
 - Any information given regarding existing underground services is given in good faith after consultation with the relevant authority. No liability is accepted by the Consultant and the main Contractor is responsible for obtaining and checking all information and taking due care and attention whilst undertaking the works.

B	07.10.25	MJP	Updated long section, access levels	SRM
A	12.02.25	MJP	Updated long section, drainage and culvert	SRM
REV	DATE	BY	DESCRIPTION	CHK

Issue Status FOR APPROVAL

The Civil Engineering Practice
11 Tungsten Building
George Street
Fishergate
Sussex
BN41 1RA
01273 424424
reception@civil.co.uk
www.civil.co.uk

CLIENT: Bargate Homes

PROJECT: Knowle Hill
Albrook
Eastleigh

TITLE: Section 278 Application
Long Section Road 1

DRAWN: M Pacifico	DATE: Sept 2024	PROJECT NO: 23823
ENGINEER: S Magowan	CHECKED:	DRG. NO: 704
SCALE: 1:500(h) 1:100(v) @ A3		REV: B