



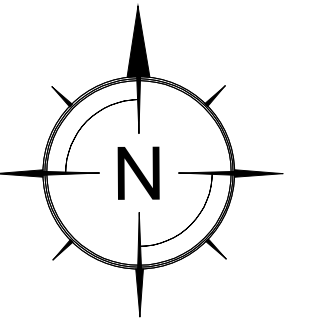

-10 0 10 20 30 40mm

A	08.01.25	MJP	Direction of an arrow updated	SRM
REV	DATE	BY	DESCRIPTION	CHK

Issue Status FOR APPROVAL

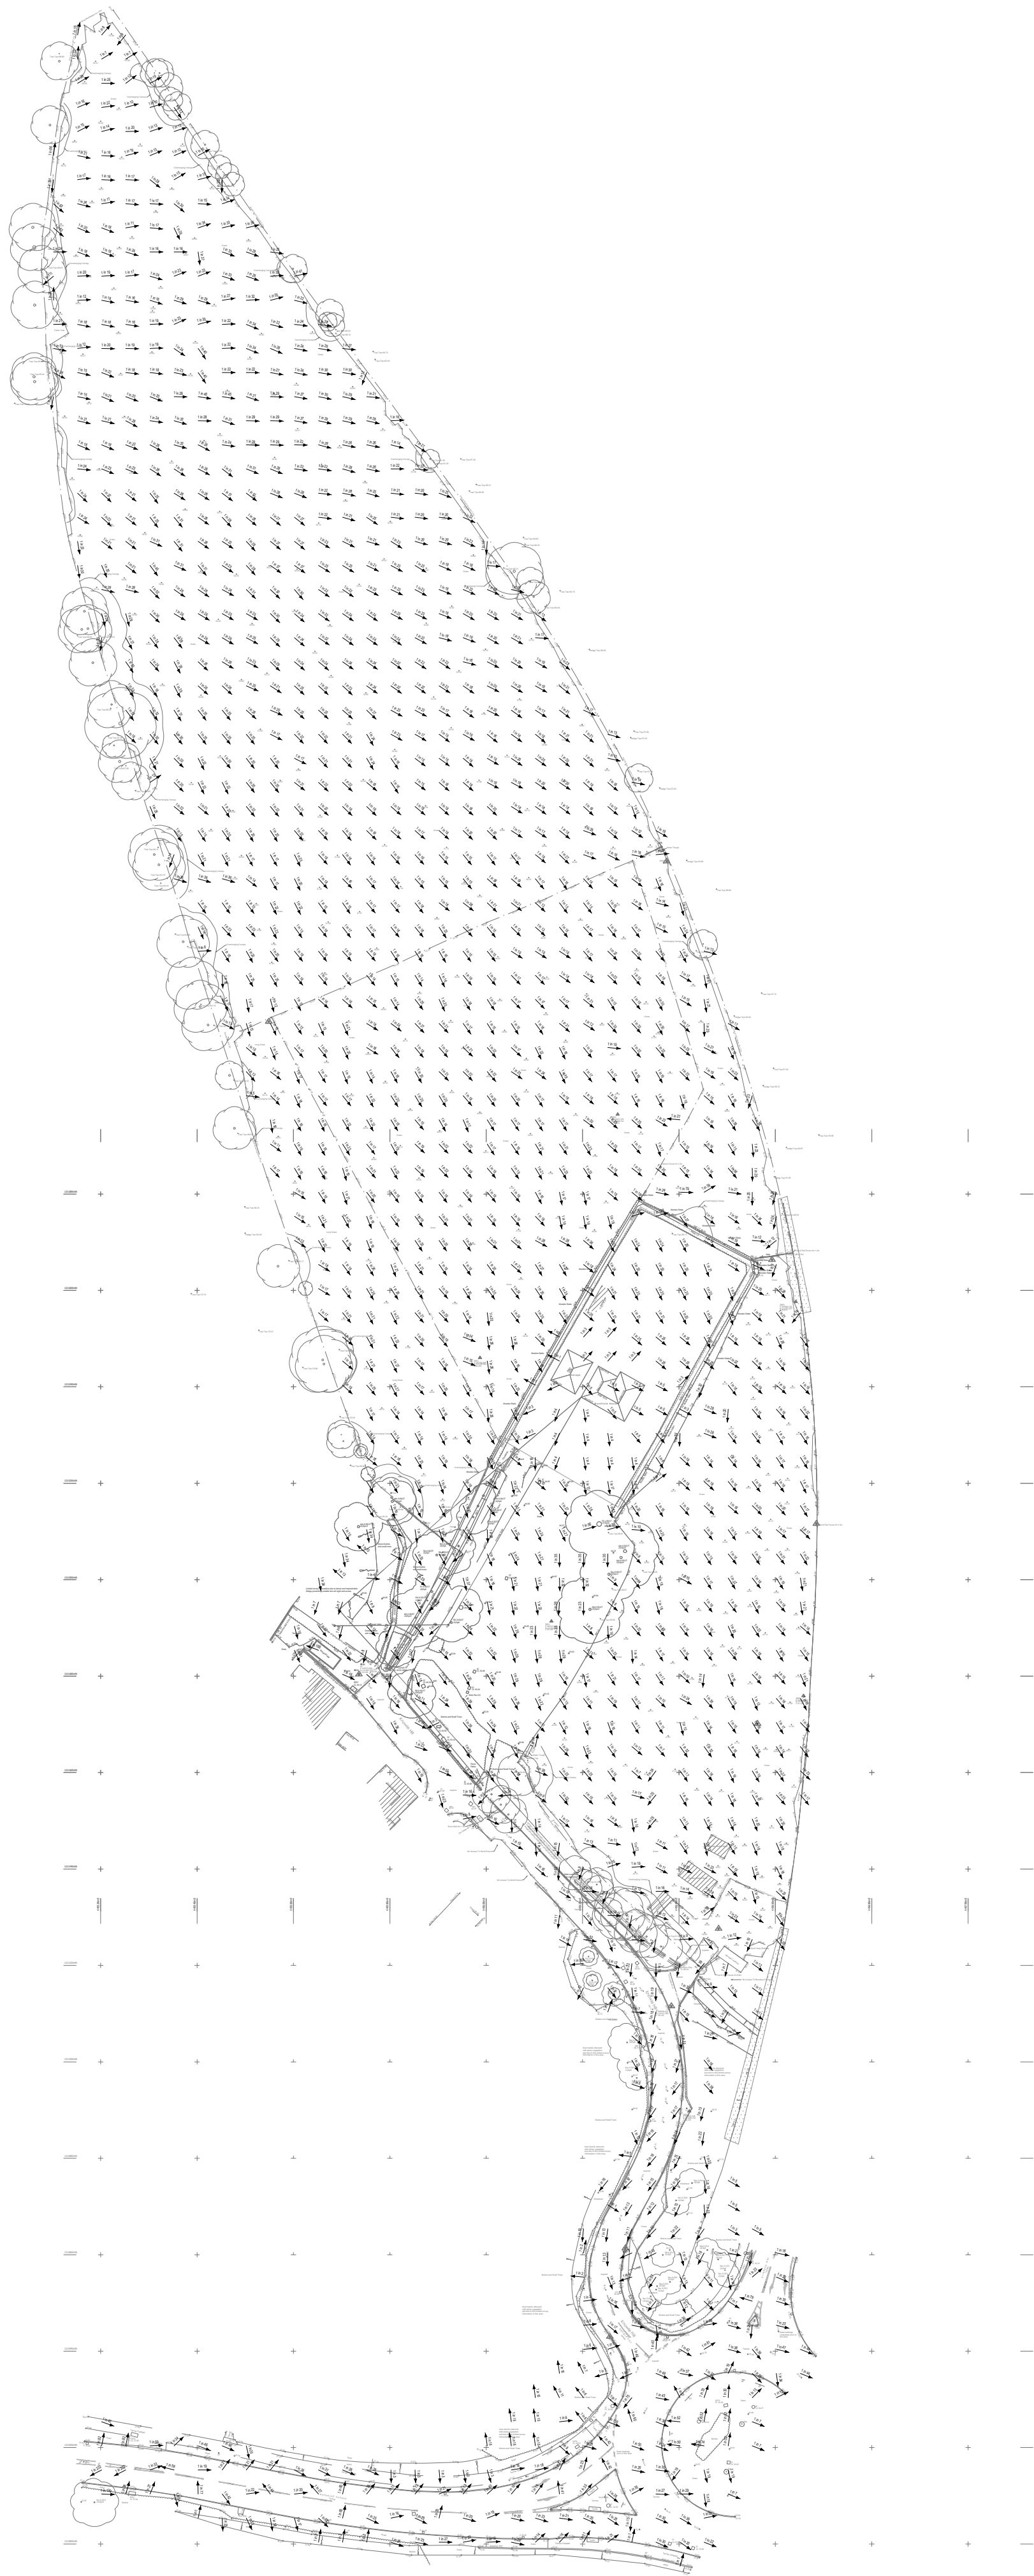

The Civil Engineering Practice
11 Tungsten Building
George Street
Fishersgate
Sussex
BN41 1RA
01273 424424
reception@civil.co.uk
www.civil.co.uk

CLIENT	Bargate Home
PROJECT	Knowel Hill Albrook Eastleigh
TITLE	Exceedance Flow Route Plan

DRAWN	M Pacifico	DATE	Oct 2024	PROJECT NO.	23823
ENGINEER	S Magowan	CHECKED		DRG. NO.	47
SCALE	1:500 @ A1			REV.	A