




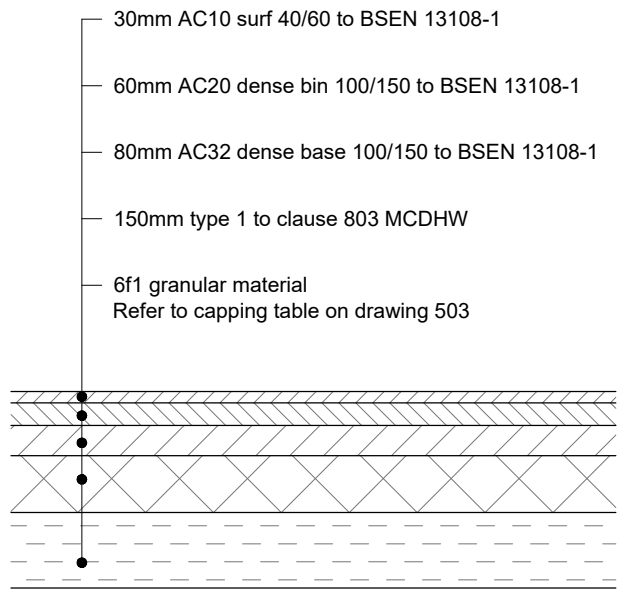



TYPE A - IMPERMEABLE TARMAC ACCESS ROAD CONSTRUCTION
(Scale 1:20)

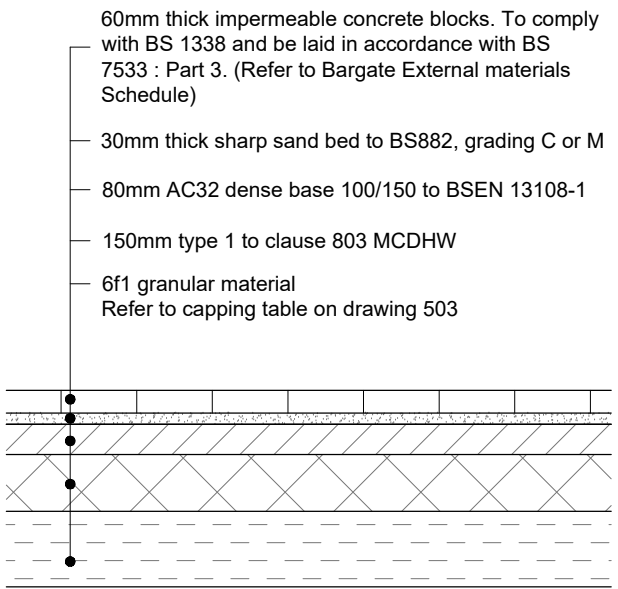


TYPE C / D - IMPERMEABLE BLOCK PAVING ROAD / CAR PARK / CROSSOVER CONSTRUCTION
(Scale 1:20)

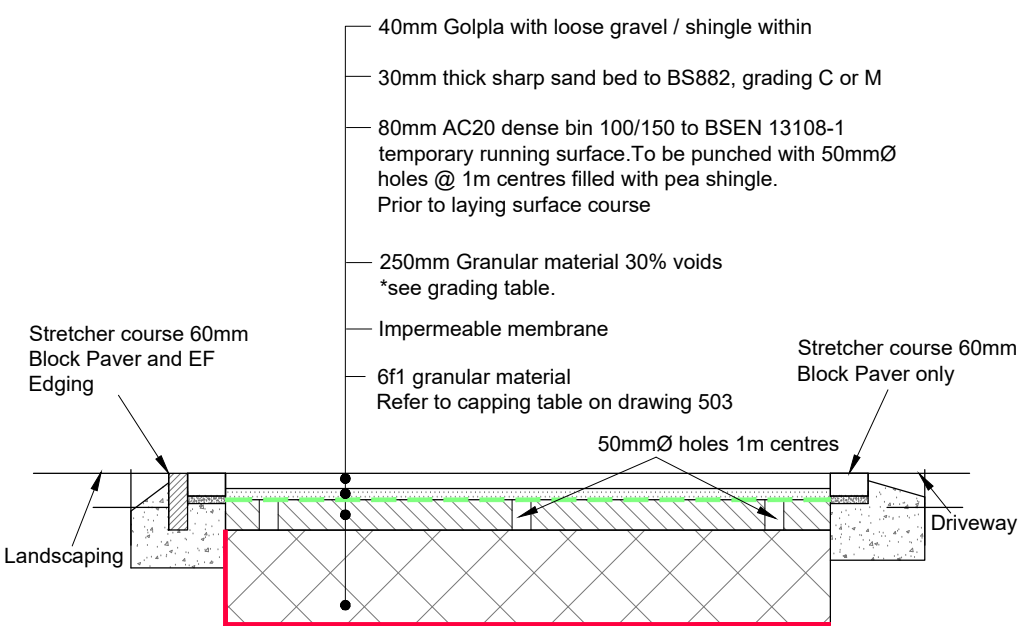


TYPE G - GRAVEL FILL GOLPLA CONSTRUCTION
(Scale 1:20)

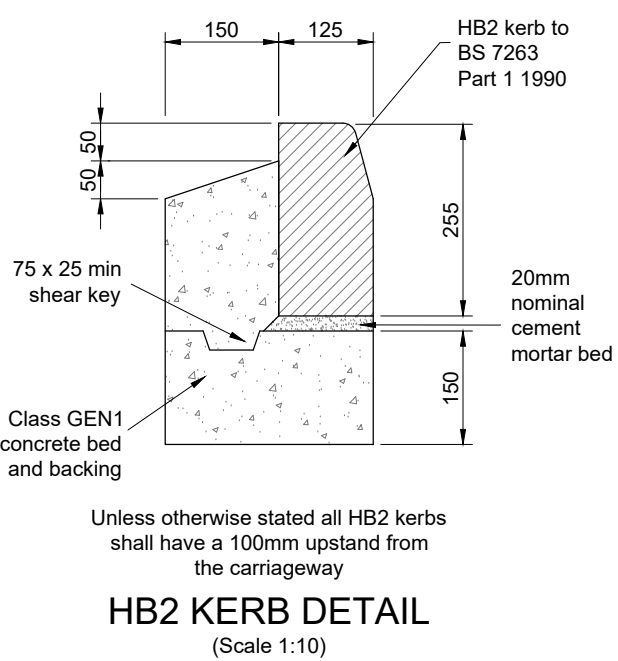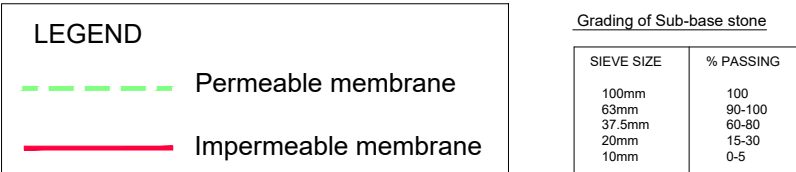


HB2 KERB DETAIL
(Scale 1:10)

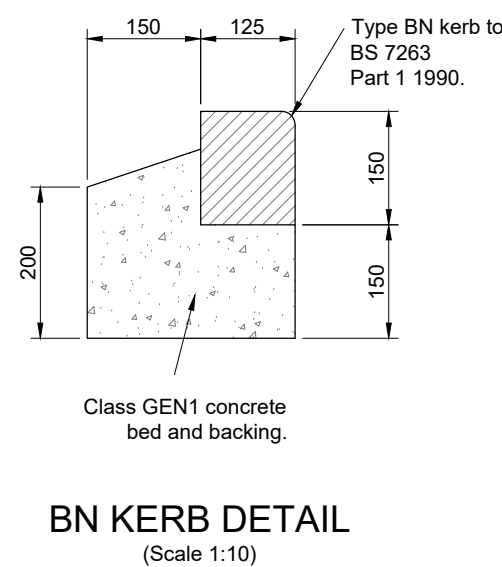


BN KERB DETAIL
(Scale 1:10)

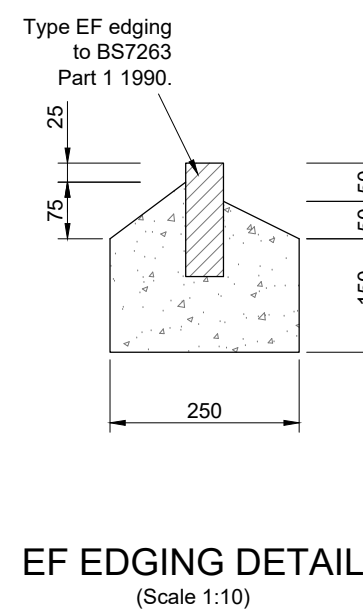


EF EDGING DETAIL
(Scale 1:10)

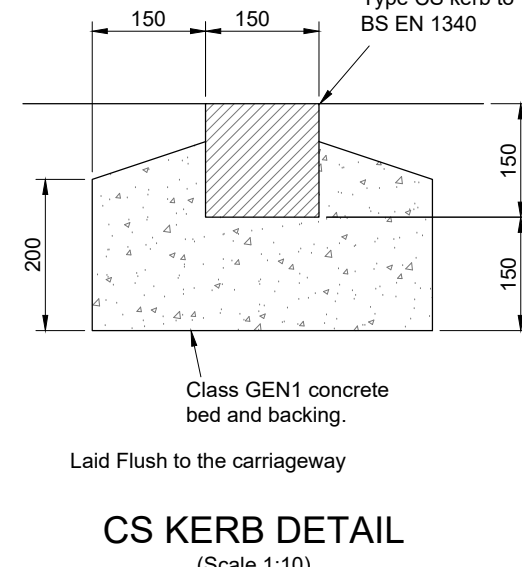


CS KERB DETAIL
(Scale 1:10)

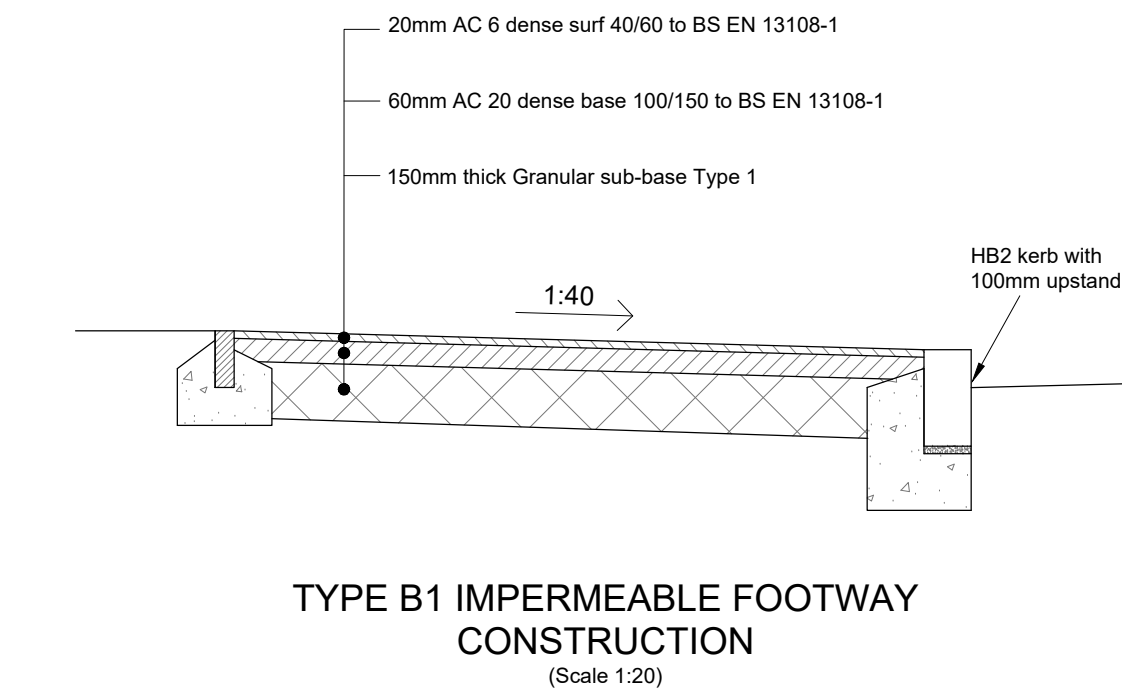



TYPE B1 IMPERMEABLE FOOTWAY CONSTRUCTION
(Scale 1:20)

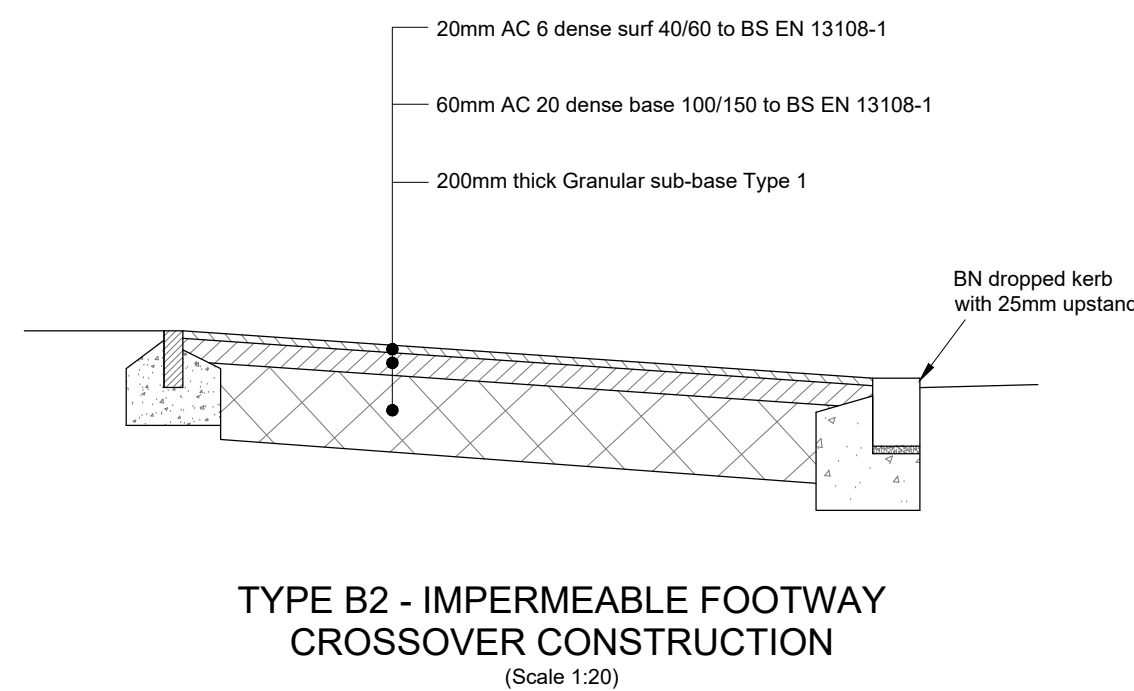


TYPE B2 - IMPERMEABLE FOOTWAY CROSSOVER CONSTRUCTION
(Scale 1:20)

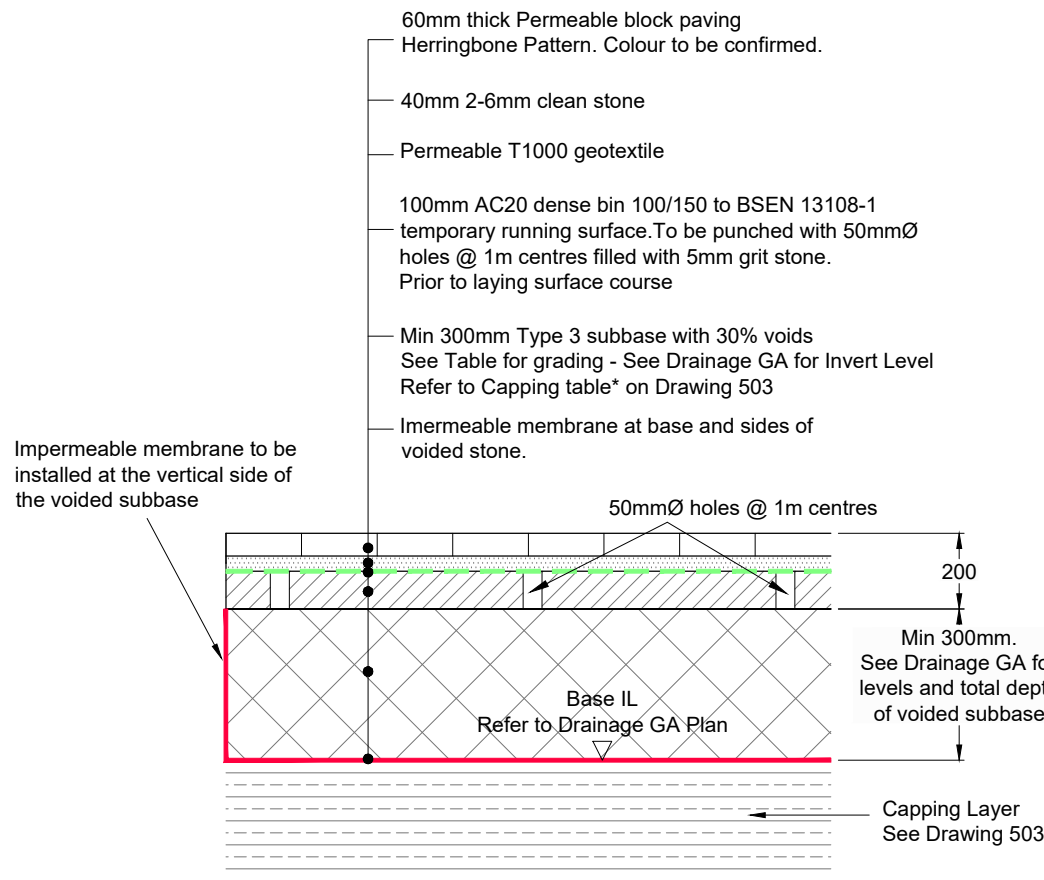


TYPE E - PERMEABLE BLOCK PAVING DRIVEWAY CONSTRUCTION WITH TEMPORARY RUNNING COURSE
(Scale 1:20)

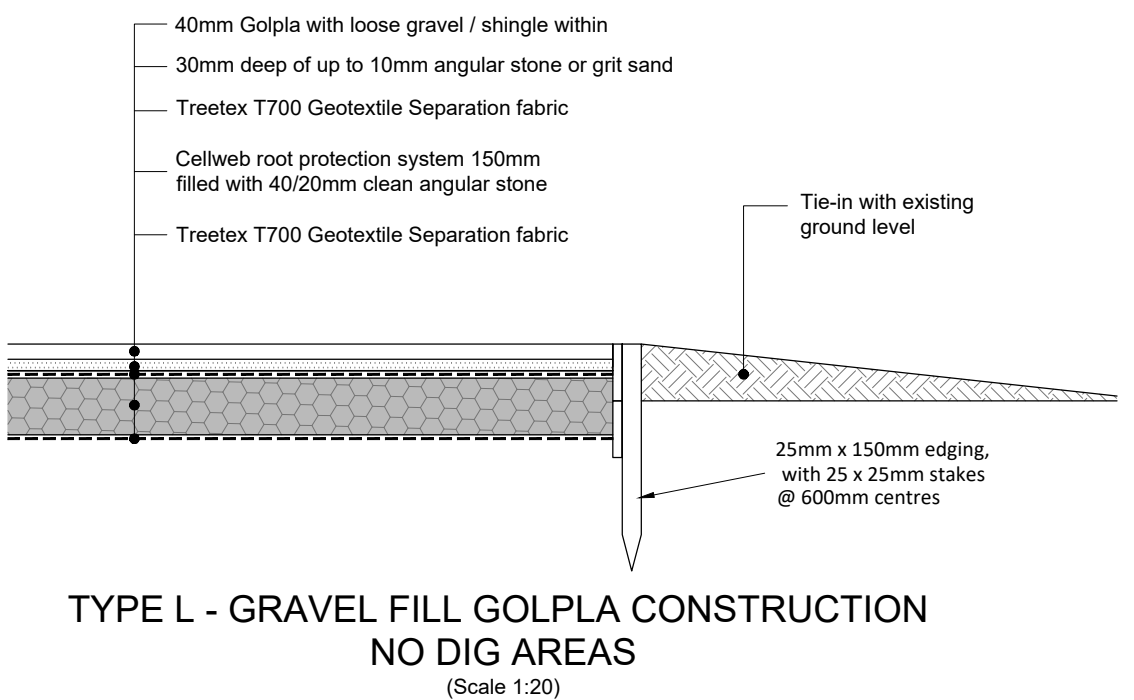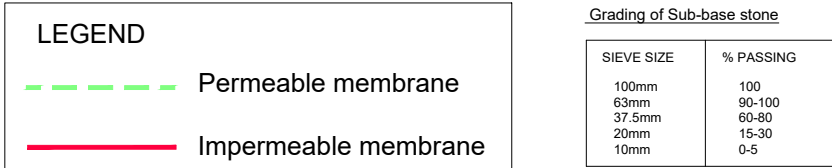


TYPE L - GRAVEL FILL GOLPLA CONSTRUCTION NO DIG AREAS
(Scale 1:20)

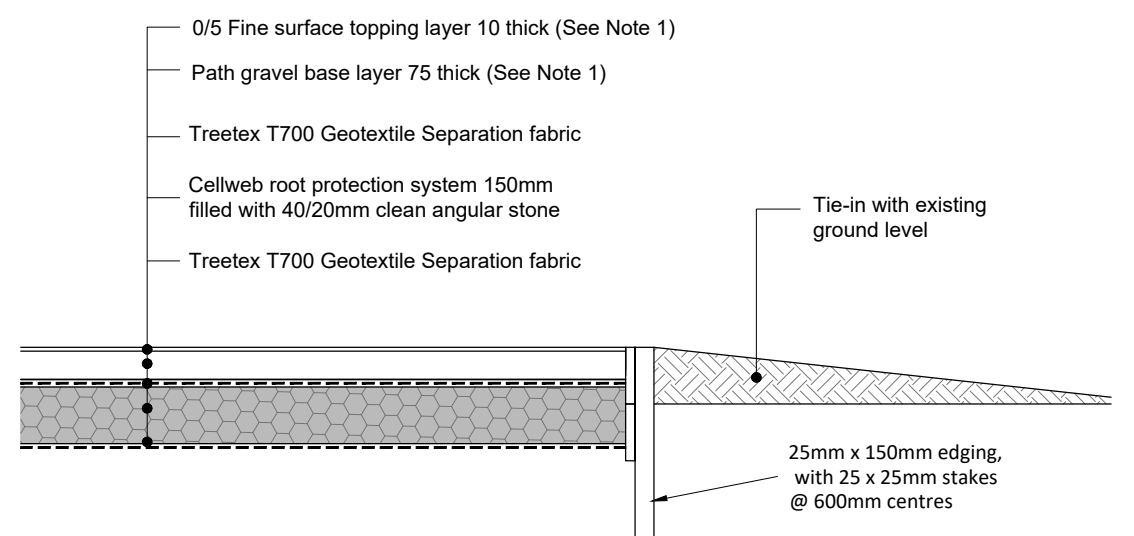

TYPE M - HOGGIN FILL GOLPLA CONSTRUCTION NO DIG AREAS
(Scale 1:20)

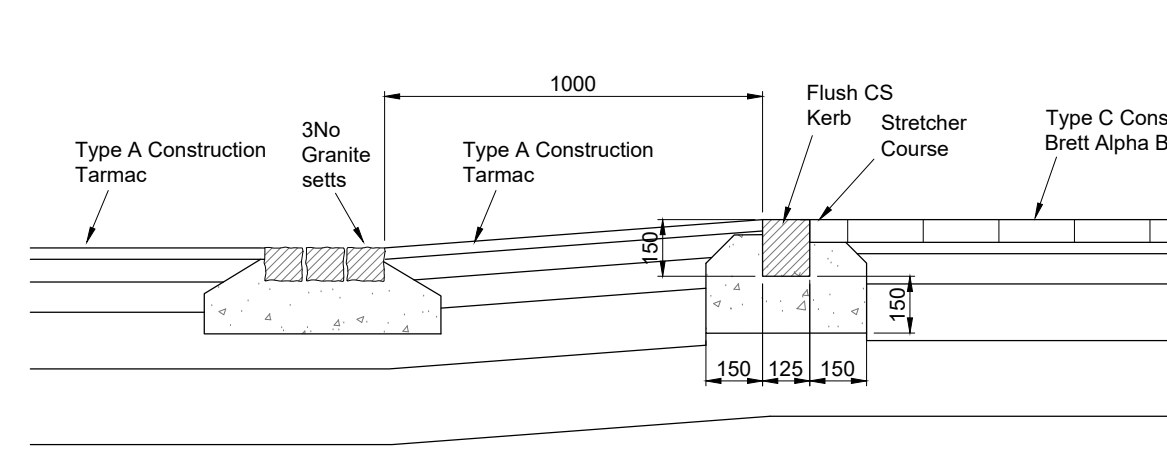


CARRIAGEWAY RAMP
(Scale 1:20)

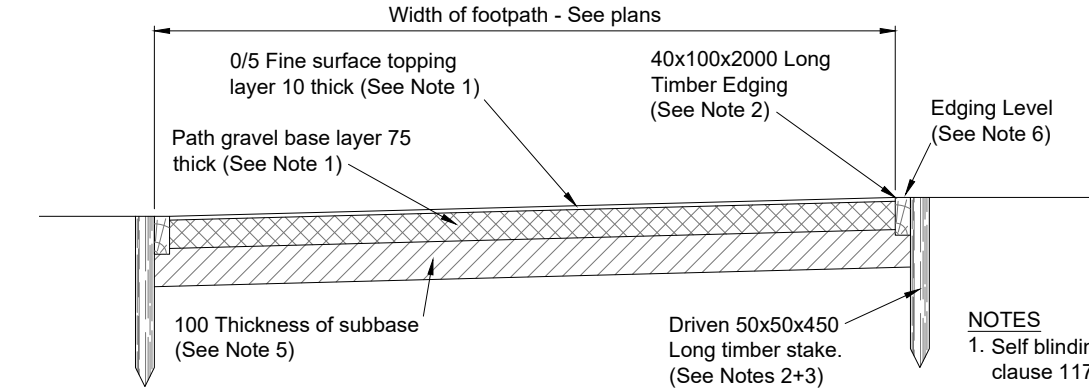


TYPE F - HOGGIN FOOTPATH
(Scale 1:20)


In accordance with Hampshire County Council Standard Detail (HCC11/C/050)

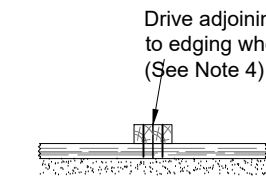


HOGGIN PATH EDGING ABUTMENT DETAIL
(Scale 1:20)

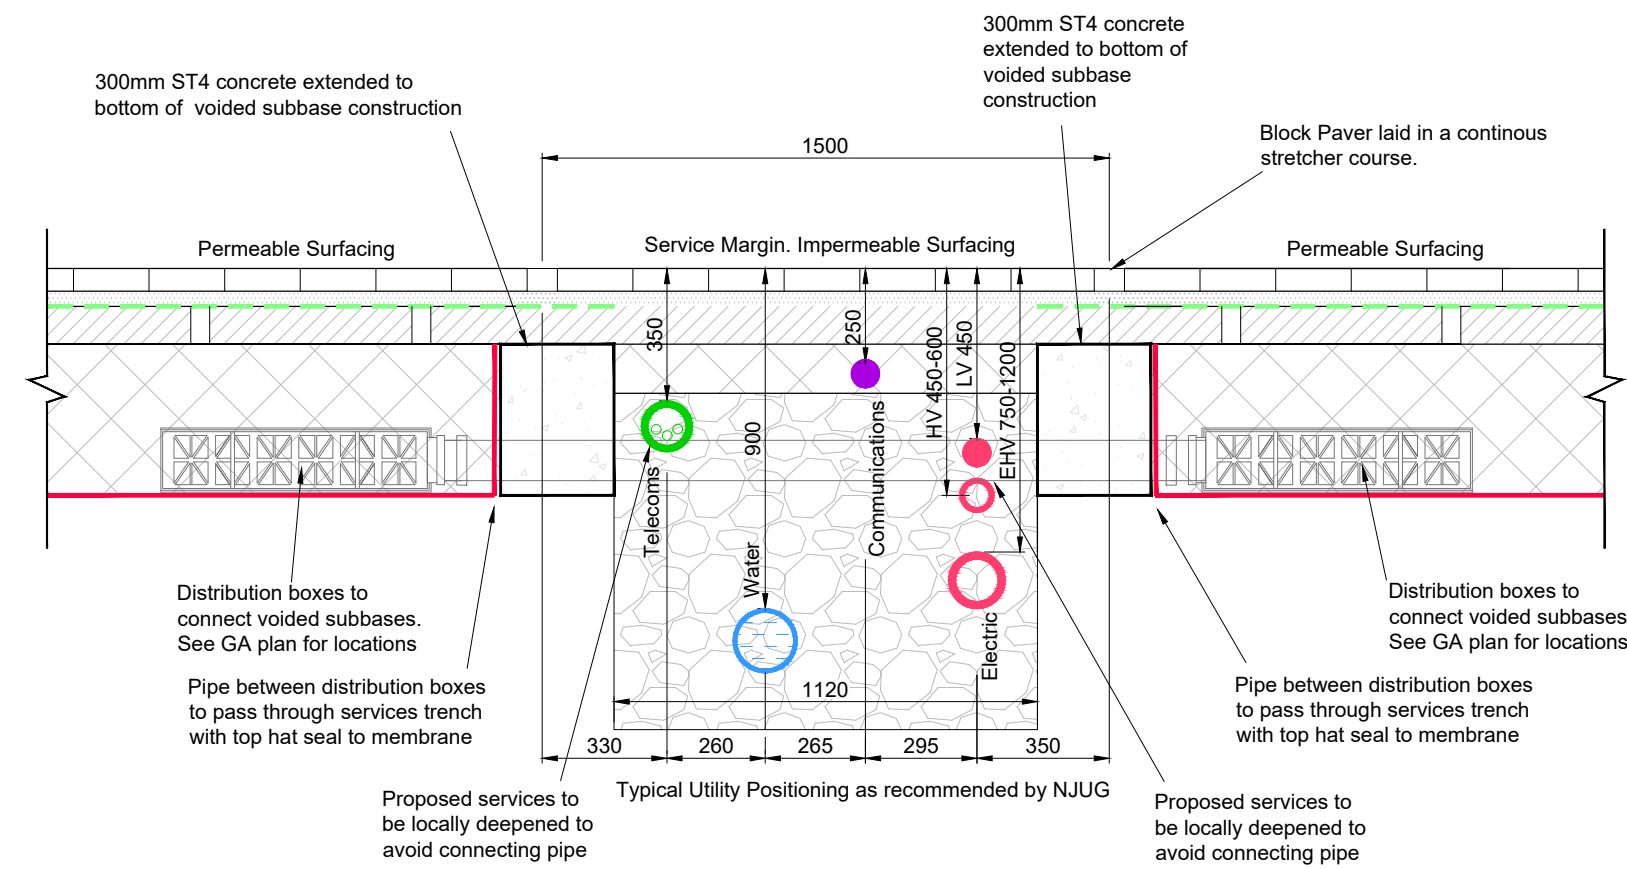


SERVICES TRENCH BETWEEN PERMEABLE PAVING
(Scale 1:20)

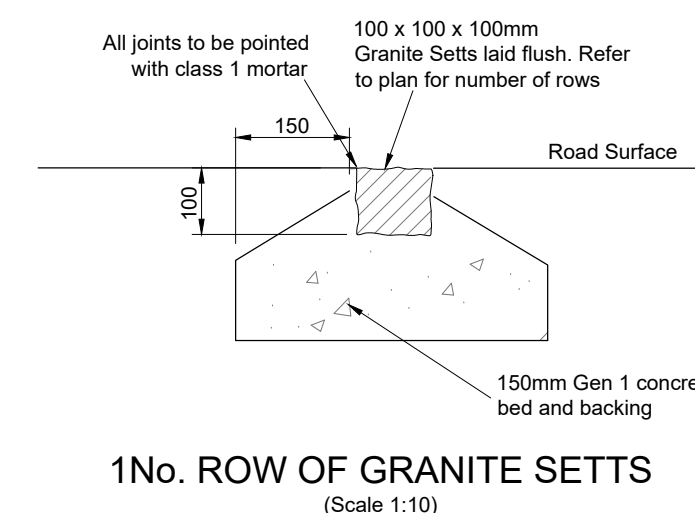


1 No. ROW OF GRANITE SETTS
(Scale 1:10)

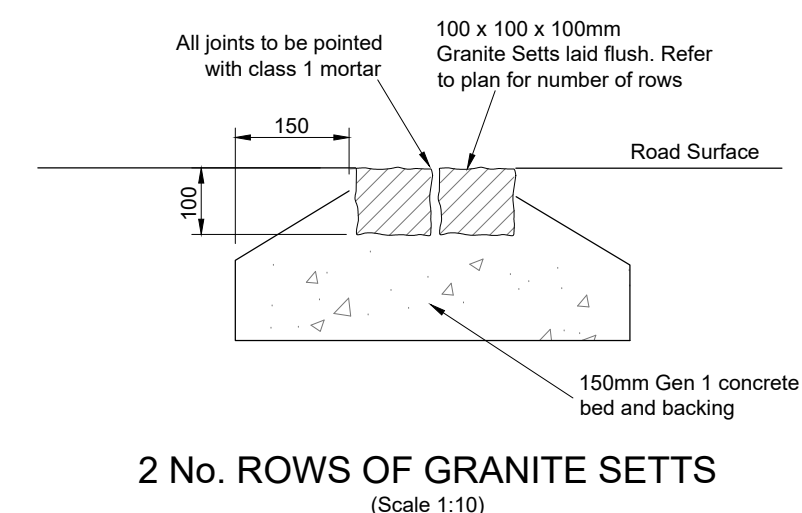

2 No. ROWS OF GRANITE SETTS
(Scale 1:10)

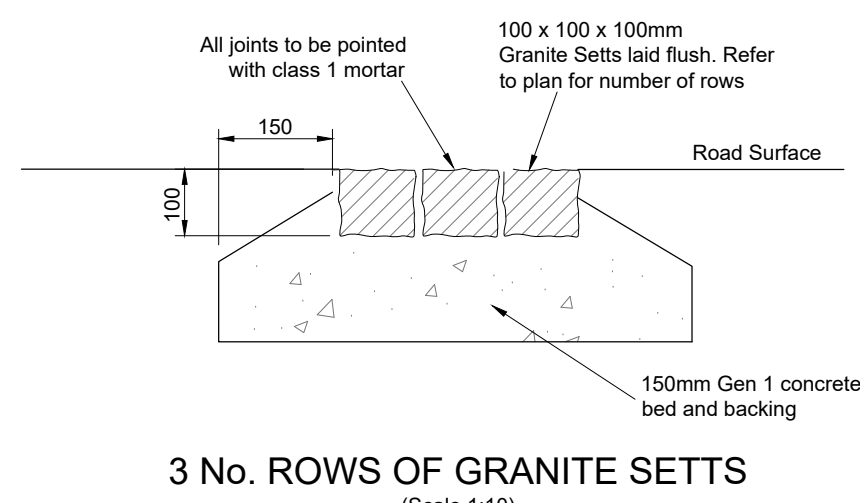

3 No. ROWS OF GRANITE SETTS
(Scale 1:10)

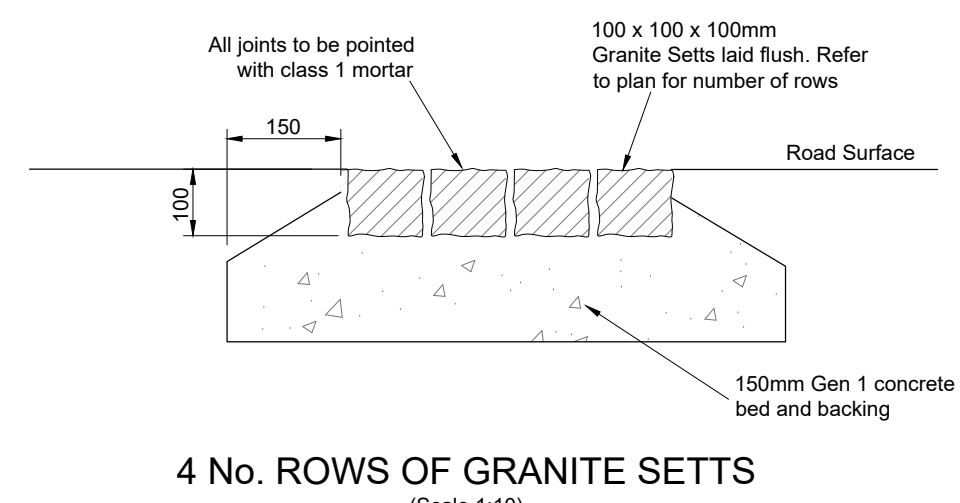

4 No. ROWS OF GRANITE SETTS
(Scale 1:10)

GENERAL NOTES:

- All dimensions to be checked on site. All details and dimensions relating to sub-Contractors work must be checked and agreed between the sub-Contractor or supplier and the general Contractor.
- This drawing is to be read in conjunction with all relevant Architect's and Engineer's drawings and specification.
- The main Contractor is responsible for ensuring the stability of the structure whilst the works are in progress.
- Any information given regarding existing underground services is given in good faith after consultation with the relevant authority. No liability is accepted by the Consultant and the main Contractor is responsible for obtaining and checking all information and taking due care and attention whilst undertaking the works.

B	07.01.26	MJP	Type L & M no dig cellweb detail added	SRM
A	28.11.25	MJP	Updated to suit set of mark up drawings	SRM
REV	DATE	INT	DESCRIPTION	CHK

Issue Status **FOR TENDER**

The Civil Engineering Practice
11 Tungsten Building
George Street
Fishergate
Sussex
BN41 1RA
01273 424424
reception@civil.co.uk
www.civil.co.uk

CLIENT	Bargate Homes				
PROJECT	Knowle Hill Allbrook Eastleigh				
TITLE	Construction Details				
DRAWN	M Pacifico	DATE	July 2025	PROJECT NO.	23823
ENGINEER	S Magowan	CHECKED		DRG. No.	501
SCALE	As Shown @ A1			REV.	B