

01

L02

Phase 1 - Existing Landscape Section Elevation A-A'

1:500@A1



Ancient Woodland



1st Hole Fairway



Existing watercourse




Existing Driving Range looking towards ancient woodland with northern boundary vegetation shown to the right

02

L02

Phase 1 - Proposed Landscape Section Elevation A-A'

1:500@A1

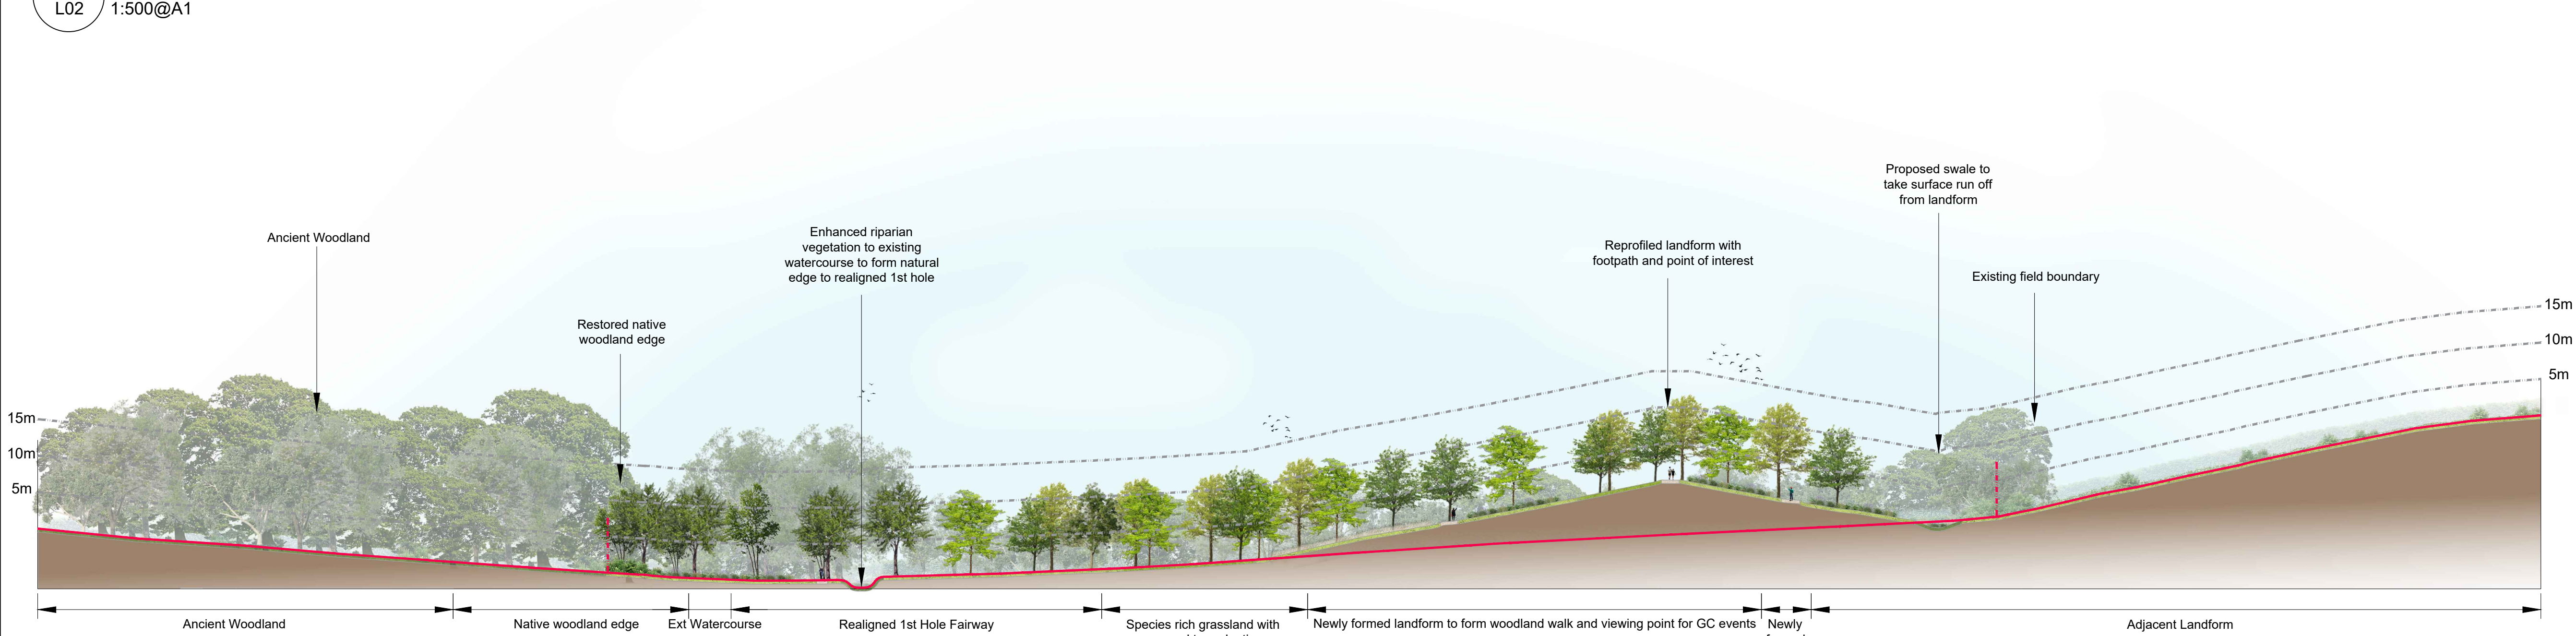


Ancient Woodland



Newly formed swale



Woodland understorey planting

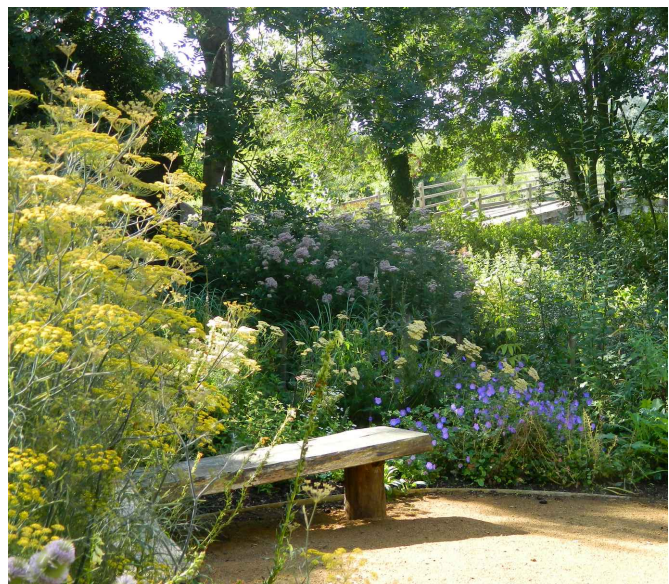

Point of Interest



View of Golf Course

NOTES:

1. This drawing is to be read in conjunction with all relevant contract drawings and specifications with any conflicting information to be brought to the attention of Deacon Design before works commence on site.
2. Do not scale from this drawing, (except for planning application purposes only) always work to noted dimensions.
3. All given dimensions in mm.

Existing landform profile to proposed section lines


Contours @ 5m intervals

Site Boundary

NOTES:

Proposed landform gradient to be no greater than 1:3

Location Plan
Not to scale

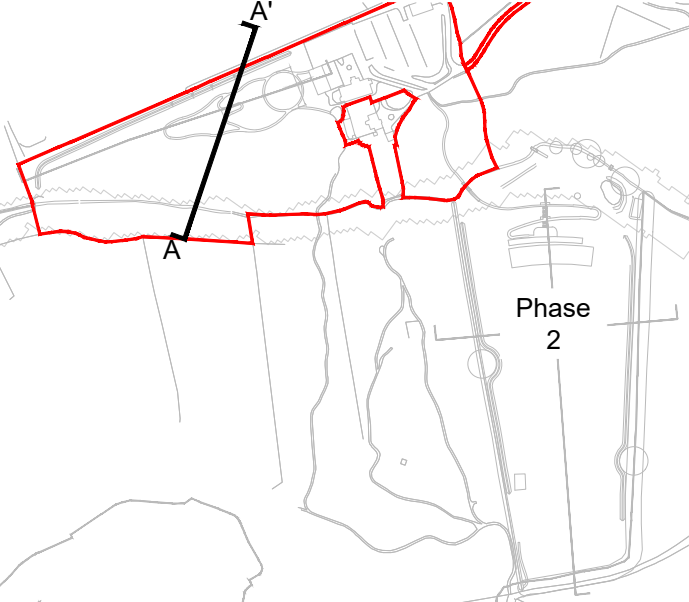

FINAL

09.05.25	OD	Extent of Sections extended to 75m past boundary	A	PD
DATE	DRAWN	DESCRIPTION OF REVISION	REVISION LETTER	CHECKED BY

FOR PLANNING



DEACON DESIGN

Landscape Architecture | Masterplanning | Urban Design
1a Purbeck House, Wallington Hill, Fareham, PO16 7BJ
www.deacondesign.co.uk | info@deacondesign.co.uk
Copyright Deacon Design Ltd

PROJECT TITLE:
East Horton Golf Club

PROJECT NUMBER:
DD678

PLOT DATE:
13.02.25

DRAWING SCALE:
1:500

APPROVED BY:
PD

PAPER SIZE:
A1



DRAWN BY:
OD

DRAWING TITLE:
Phase 1 - Landscape Section Elevations 1 of 2
Section A-A'

DRAWING NUMBER:
DD678L02

REVISION LETTER:
A

DRAWING FILE LOCATION:
Z:\Deacon Design Ltd Dropbox\03 PROJECTS 600\DD678 - East Horton Golf Club\04-Drawings\Autocad_Keycapell-Landscape Dwg\DD678L02-05_Landscape Sections.dwg

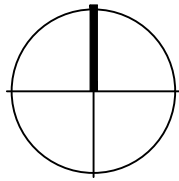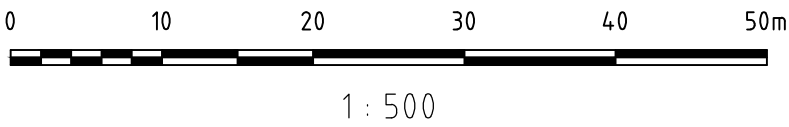

NOTES:

1. This drawing is to be read in conjunction with all relevant contract drawings and specifications with any conflicting information to be brought to the attention of Deacon Design before works commence on site.
2. Do not scale from this drawing, (except for planning application purposes only) always work to noted dimensions.
3. All given dimensions in mm.

Existing landform profile to proposed section lines

Contours @ 5m intervals


Site Boundary



NOTES:

Proposed landform gradient to be no greater than 1:3

Location Plan
Not to scale

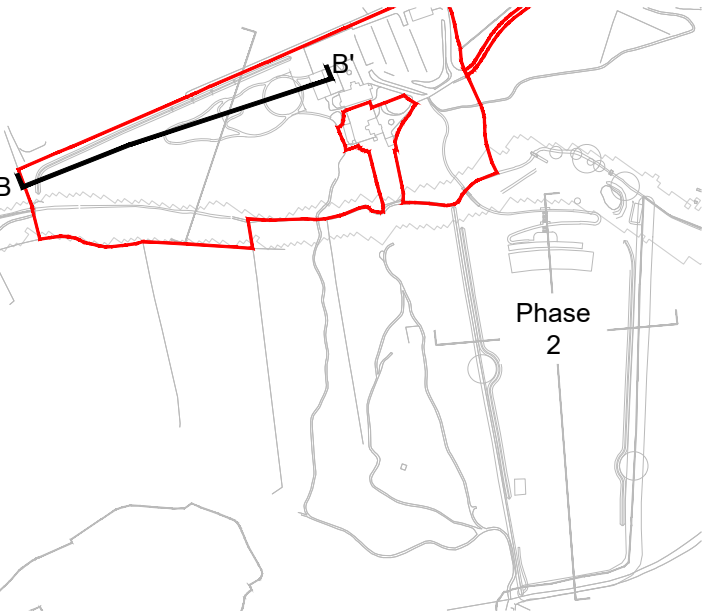

FINAL

09.05.25	OD	Extent of Sections extended to 75m past boundary	A	PD
----------	----	--	---	----

DATE	DRAWN	DESCRIPTION OF REVISION	REVISION LETTER	CHECKED BY

DRAWING STATUS

FOR PLANNING



DEACON DESIGN

Landscape Architecture | Masterplanning | Urban Design
1a Purbeck House, Wallington Hill, Fareham, PO16 7BJ
www.deacondesign.co.uk | info@deacondesign.co.uk
Copyright Deacon Design Ltd

PROJECT TITLE:

East Horton Golf Club

-

PROJECT NUMBER:	PLOT DATE:
DD678	13.02.25


DRAWING SCALE:	APPROVED BY:
1:500	PD

PAPER SIZE:	DRAWN BY:
A1	OD

DRAWING TITLE:
Phase 1 - Landscape Section Elevations 2 of 2
Section B-B'

DRAWING NUMBER:	REVISION LETTER:
DD678L03	A

DRAWING FILE LOCATION:
Z:\Deacon Design Ltd Dropbox\03 PROJECTS 600\DD678 - East Horton Golf Club\04-Drawings\Autocad_Keycapell-Landscape Dwg\DD678L02-05_Landscape Sections.dwg

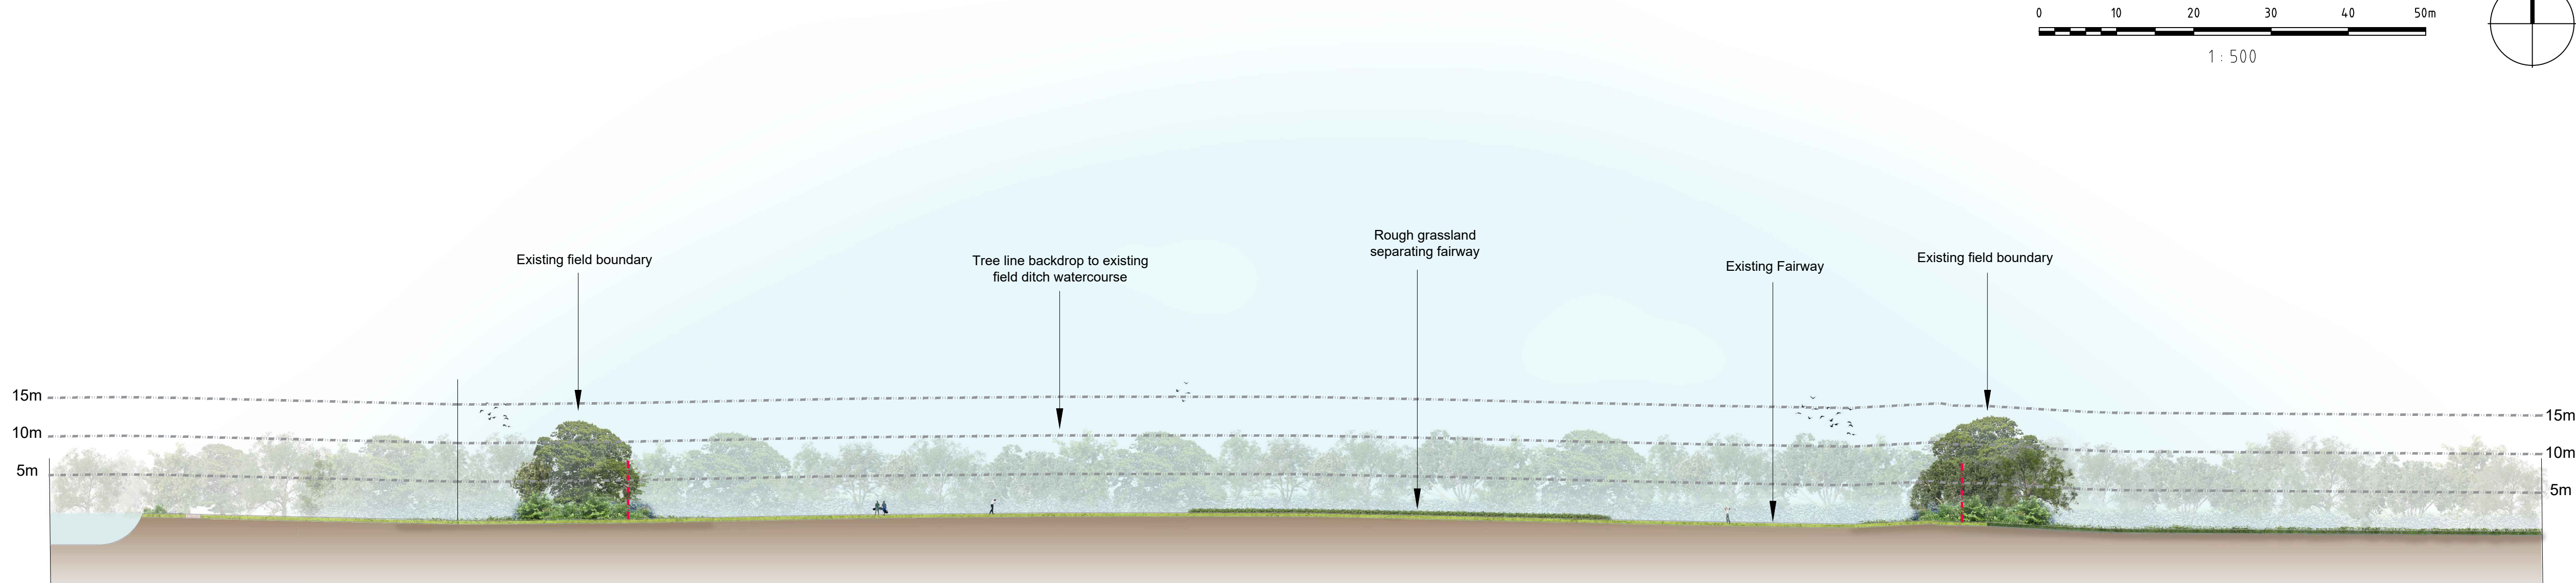


Parkland Course 18th Hole Fairway



Existing Rough Grassland



Existing field boundary vegetation

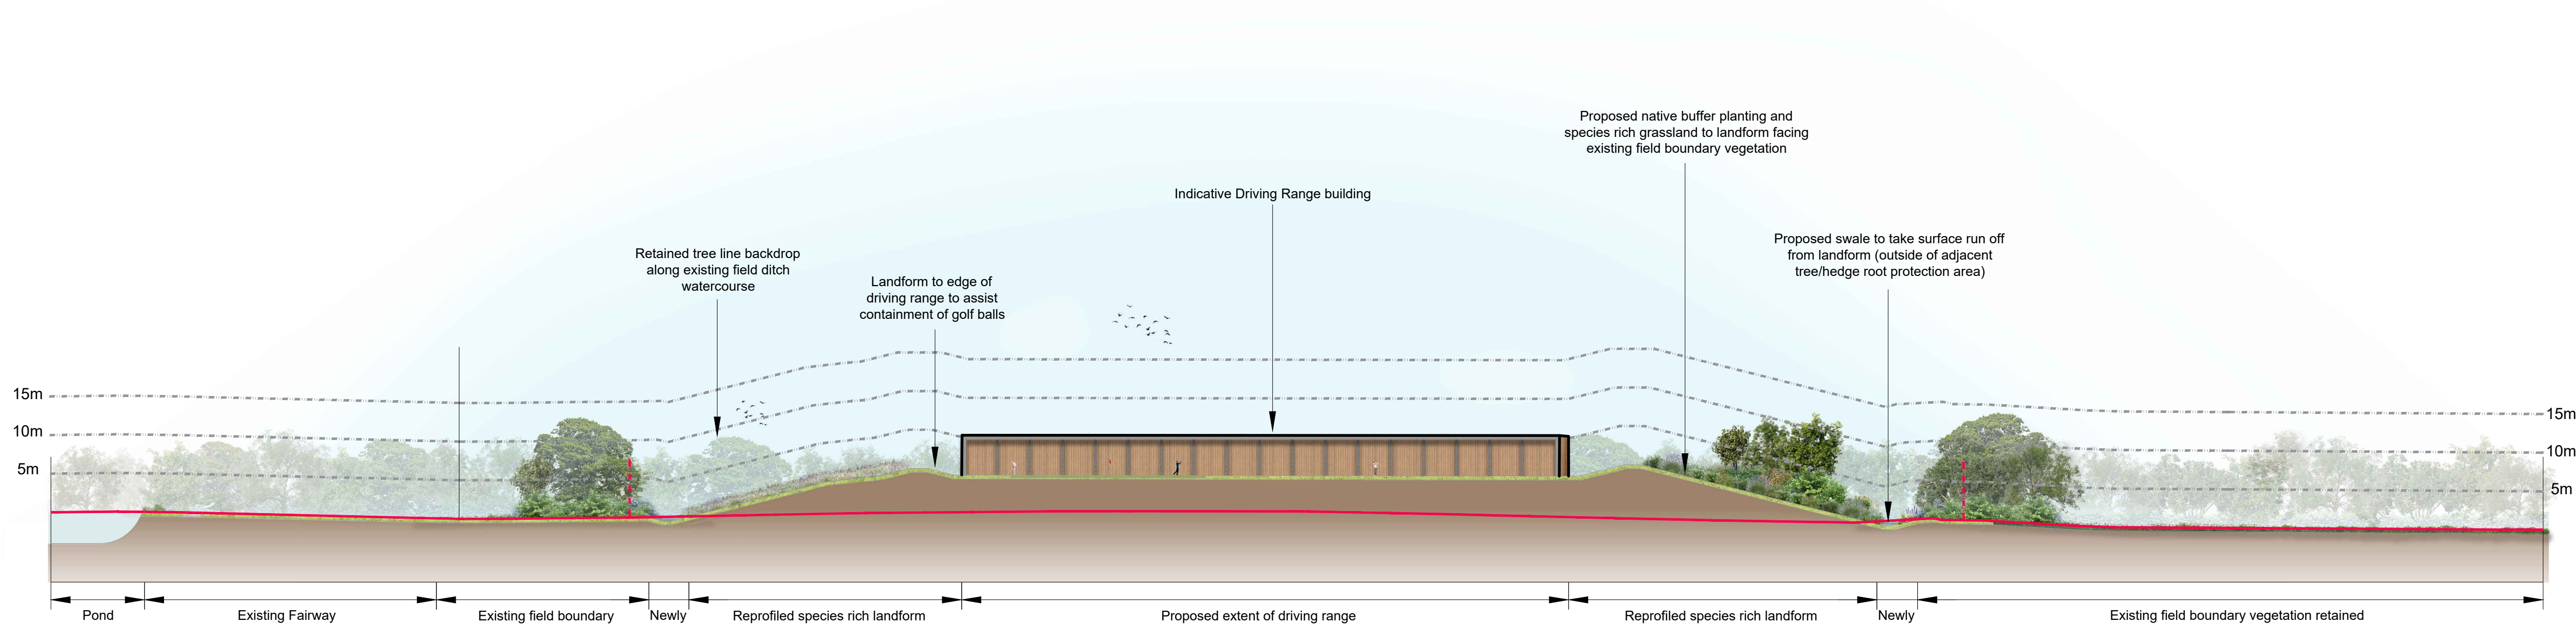

Existing field boundary vegetation



Species rich grassland to landform



Indicative Driving Range building



Native buffer planting



Newly formed swale

- NOTES:
1. This drawing is to be read in conjunction with all relevant contract drawings and specifications with any conflicting information to be brought to the attention of Deacon Design before works commence on site.
 2. Do not scale from this drawing, (except for planning application purposes only) always work to noted dimensions.
 3. All given dimensions in mm.


Existing landform profile to proposed section lines

Contours @ 5m intervals

Site Boundary

- NOTES:
- Proposed landform gradient to be no greater than 1:3

Location Plan
Not to scale

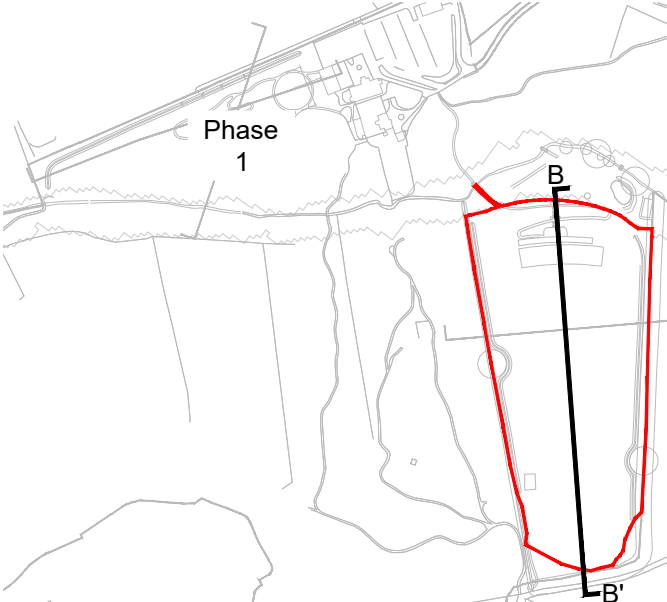

FINAL

09.05.25	OD	Extent of Sections extended to 75m past boundary	A	PD
DATE	DRAWN	DESCRIPTION OF REVISION	REVISION LETTER	CHECKED BY
DRAWING STATUS				
FOR PLANNING				




DEACON DESIGN

Landscape Architecture | Masterplanning | Urban Design
1a Purbeck House, Wallington Hill, Fareham, PO16 7BJ
www.deacondesign.co.uk | info@deacondesign.co.uk
Copyright Deacon Design Ltd

PROJECT TITLE:	
East Horton Golf Club	
-	
PROJECT NUMBER:	PLOT DATE:
DD678	13.02.25
DRAWING SCALE:	APPROVED BY:
1:500	PD
PAPER SIZE:	DRAWN BY:
A1	OD
DRAWING TITLE:	
Phase 2 - Landscape Section Elevations 1 of 2 Section A-A'	

DRAWING NUMBER:	REVISION LETTER:
DD678L04	A
DRAWING FILE LOCATION:	
Z:\Deacon Design Ltd Dropbox\03 PROJECTS 600\DD678 - East Horton Golf Club\04-Drawings\Autocad_Keycapell-Landscape Dwg\DD678L02-05_Landscape Sections.dwg	

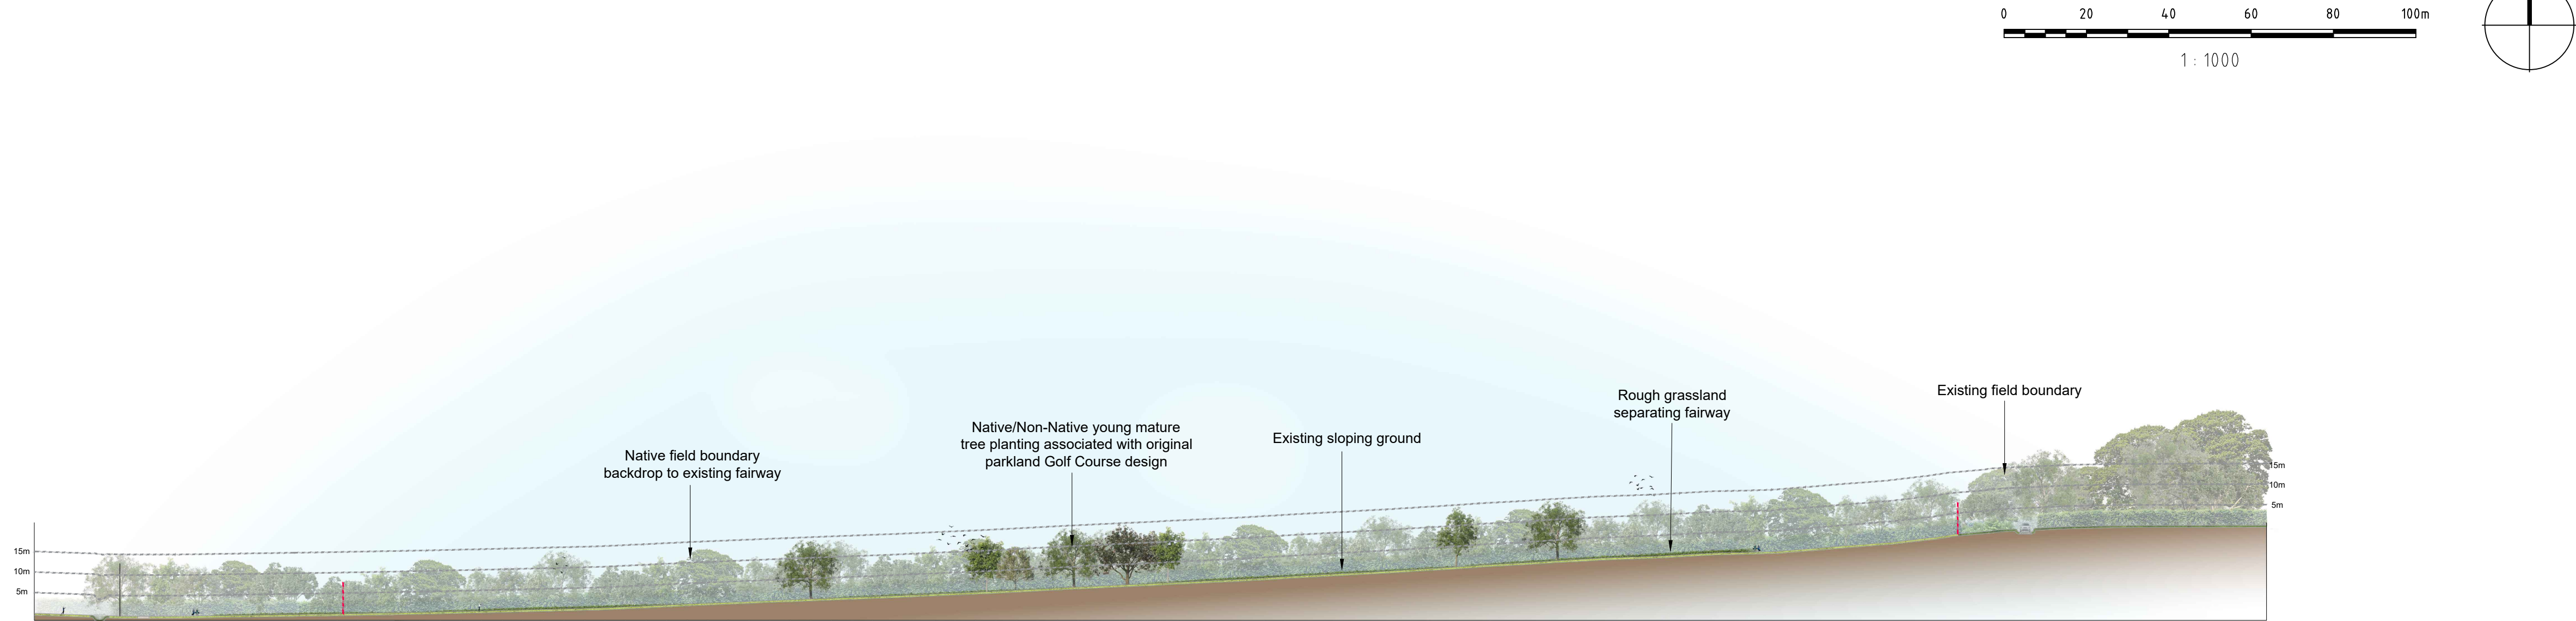


Existing Fairway



Existing Rough Grassland



Existing field boundary vegetation

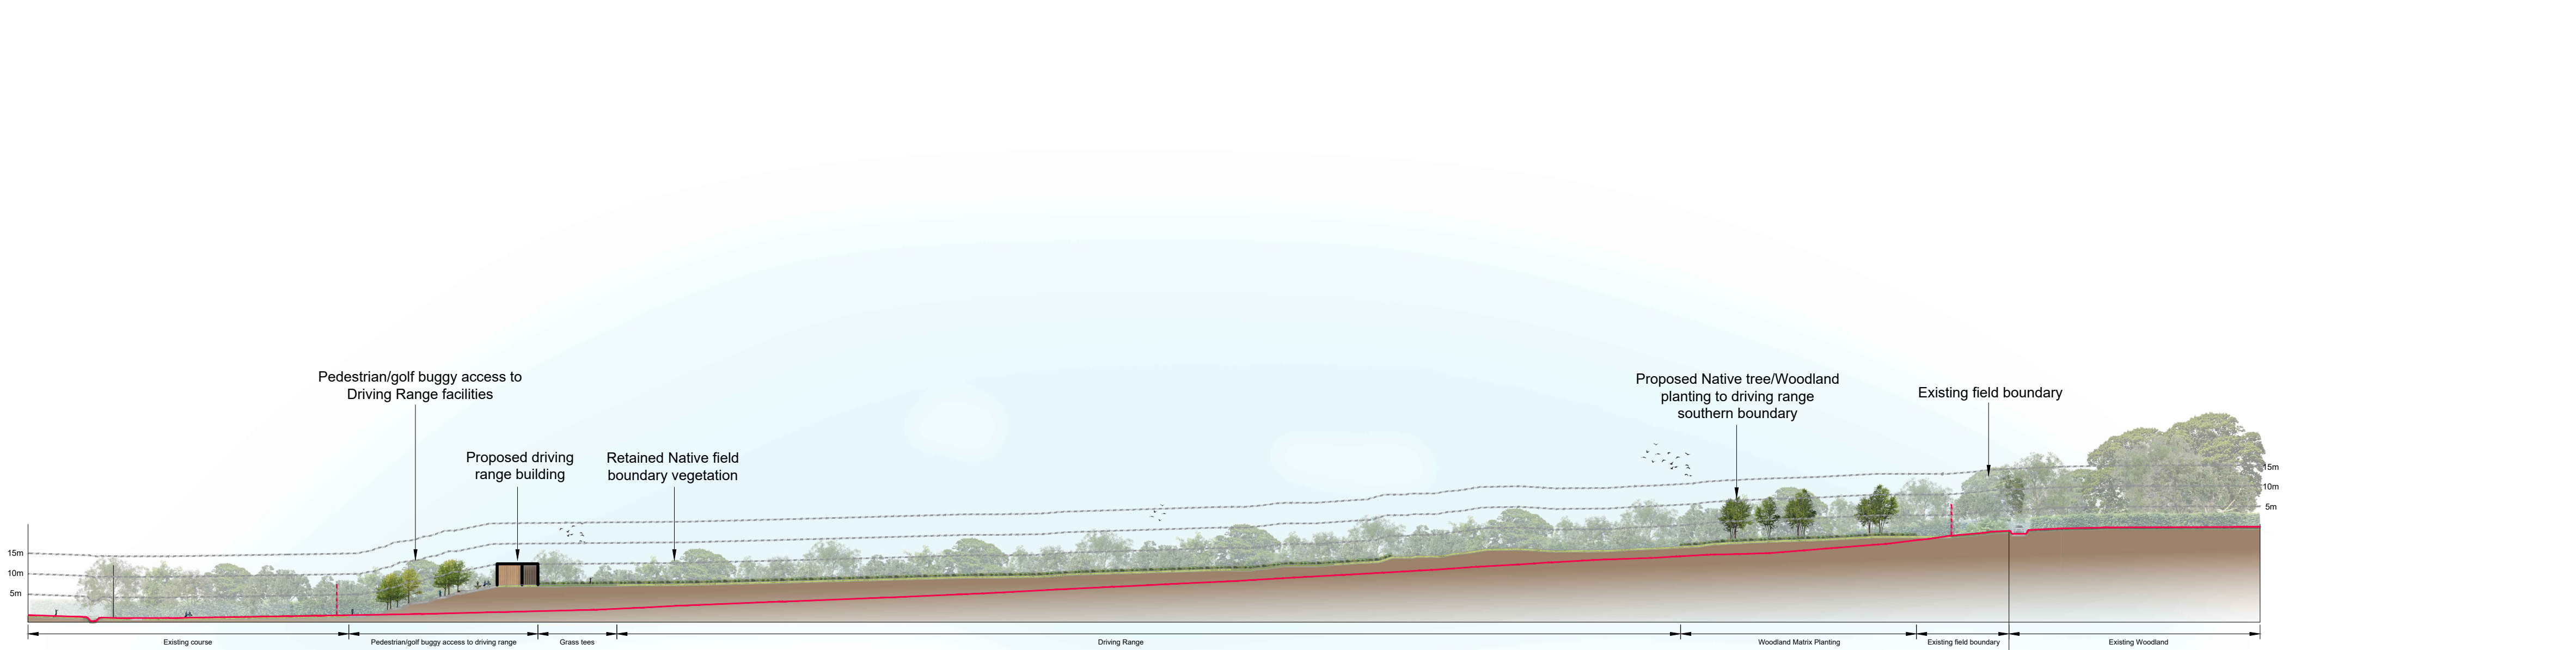

Stepped access to driving range building



Indicative Driving Range building



Grassed tees to driving range



Existing field boundary

- NOTES:
1. This drawing is to be read in conjunction with all relevant contract drawings and specifications with any conflicting information to be brought to the attention of Deacon Design before works commence on site.
 2. Do not scale from this drawing, (except for planning application purposes only) always work to noted dimensions.
 3. All given dimensions in mm.


Existing landform profile to proposed section lines

Contours @ 5m intervals

Site Boundary

- NOTES:
- Proposed landform gradient to be no greater than 1:3

Location Plan
Not to scale

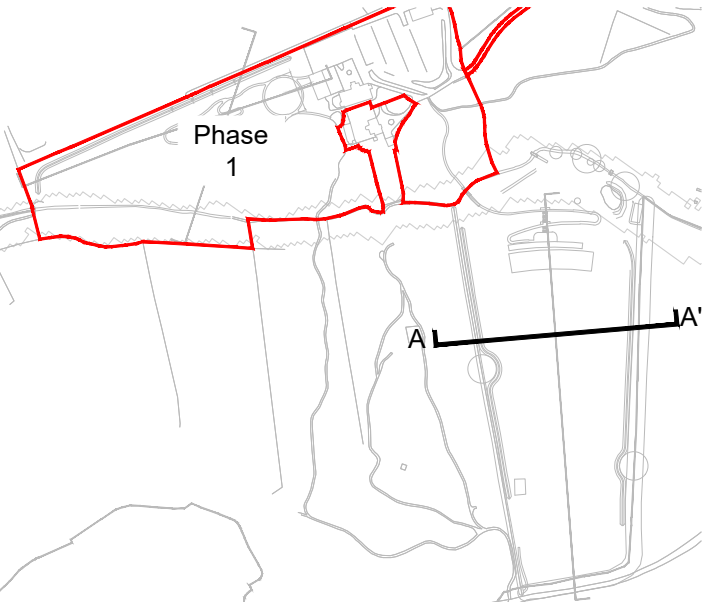

FINAL

09.05.25	OD	Extent of Sections extended to 75m past boundary	A	PD
----------	----	--	---	----

DATE	DRAWN	DESCRIPTION OF REVISION	REVISION LETTER	CHECKED BY
------	-------	-------------------------	-----------------	------------

DRAWING STATUS

FOR PLANNING



DEACON DESIGN
Landscape Architecture | Masterplanning | Urban Design
1a Purbeck House, Wallington Hill, Fareham, PO16 7BJ
www.deacondesign.co.uk | info@deacondesign.co.uk
Copyright Deacon Design Ltd

PROJECT TITLE:
East Horton Golf Club

PROJECT NUMBER:
DD678

PLOT DATE:
13.02.25

DRAWING SCALE:
1:1000

APPROVED BY:
PD

PAPER SIZE:
A1

DRAWN BY:
OD

DRAWING TITLE:
Phase 2 - Landscape Section Elevations 2 of 2
Section B-B'

DRAWING NUMBER:
DD678L05

REVISION LETTER:
A

DRAWING FILE LOCATION:
Z:\Deacon Design Ltd Dropbox\03 PROJECTS 600\DD678 - East Horton Golf Club\04-Drawings\Autocad_Keycapell-Landscape Dwg\DD678L02-05_Landscape Sections.dwg