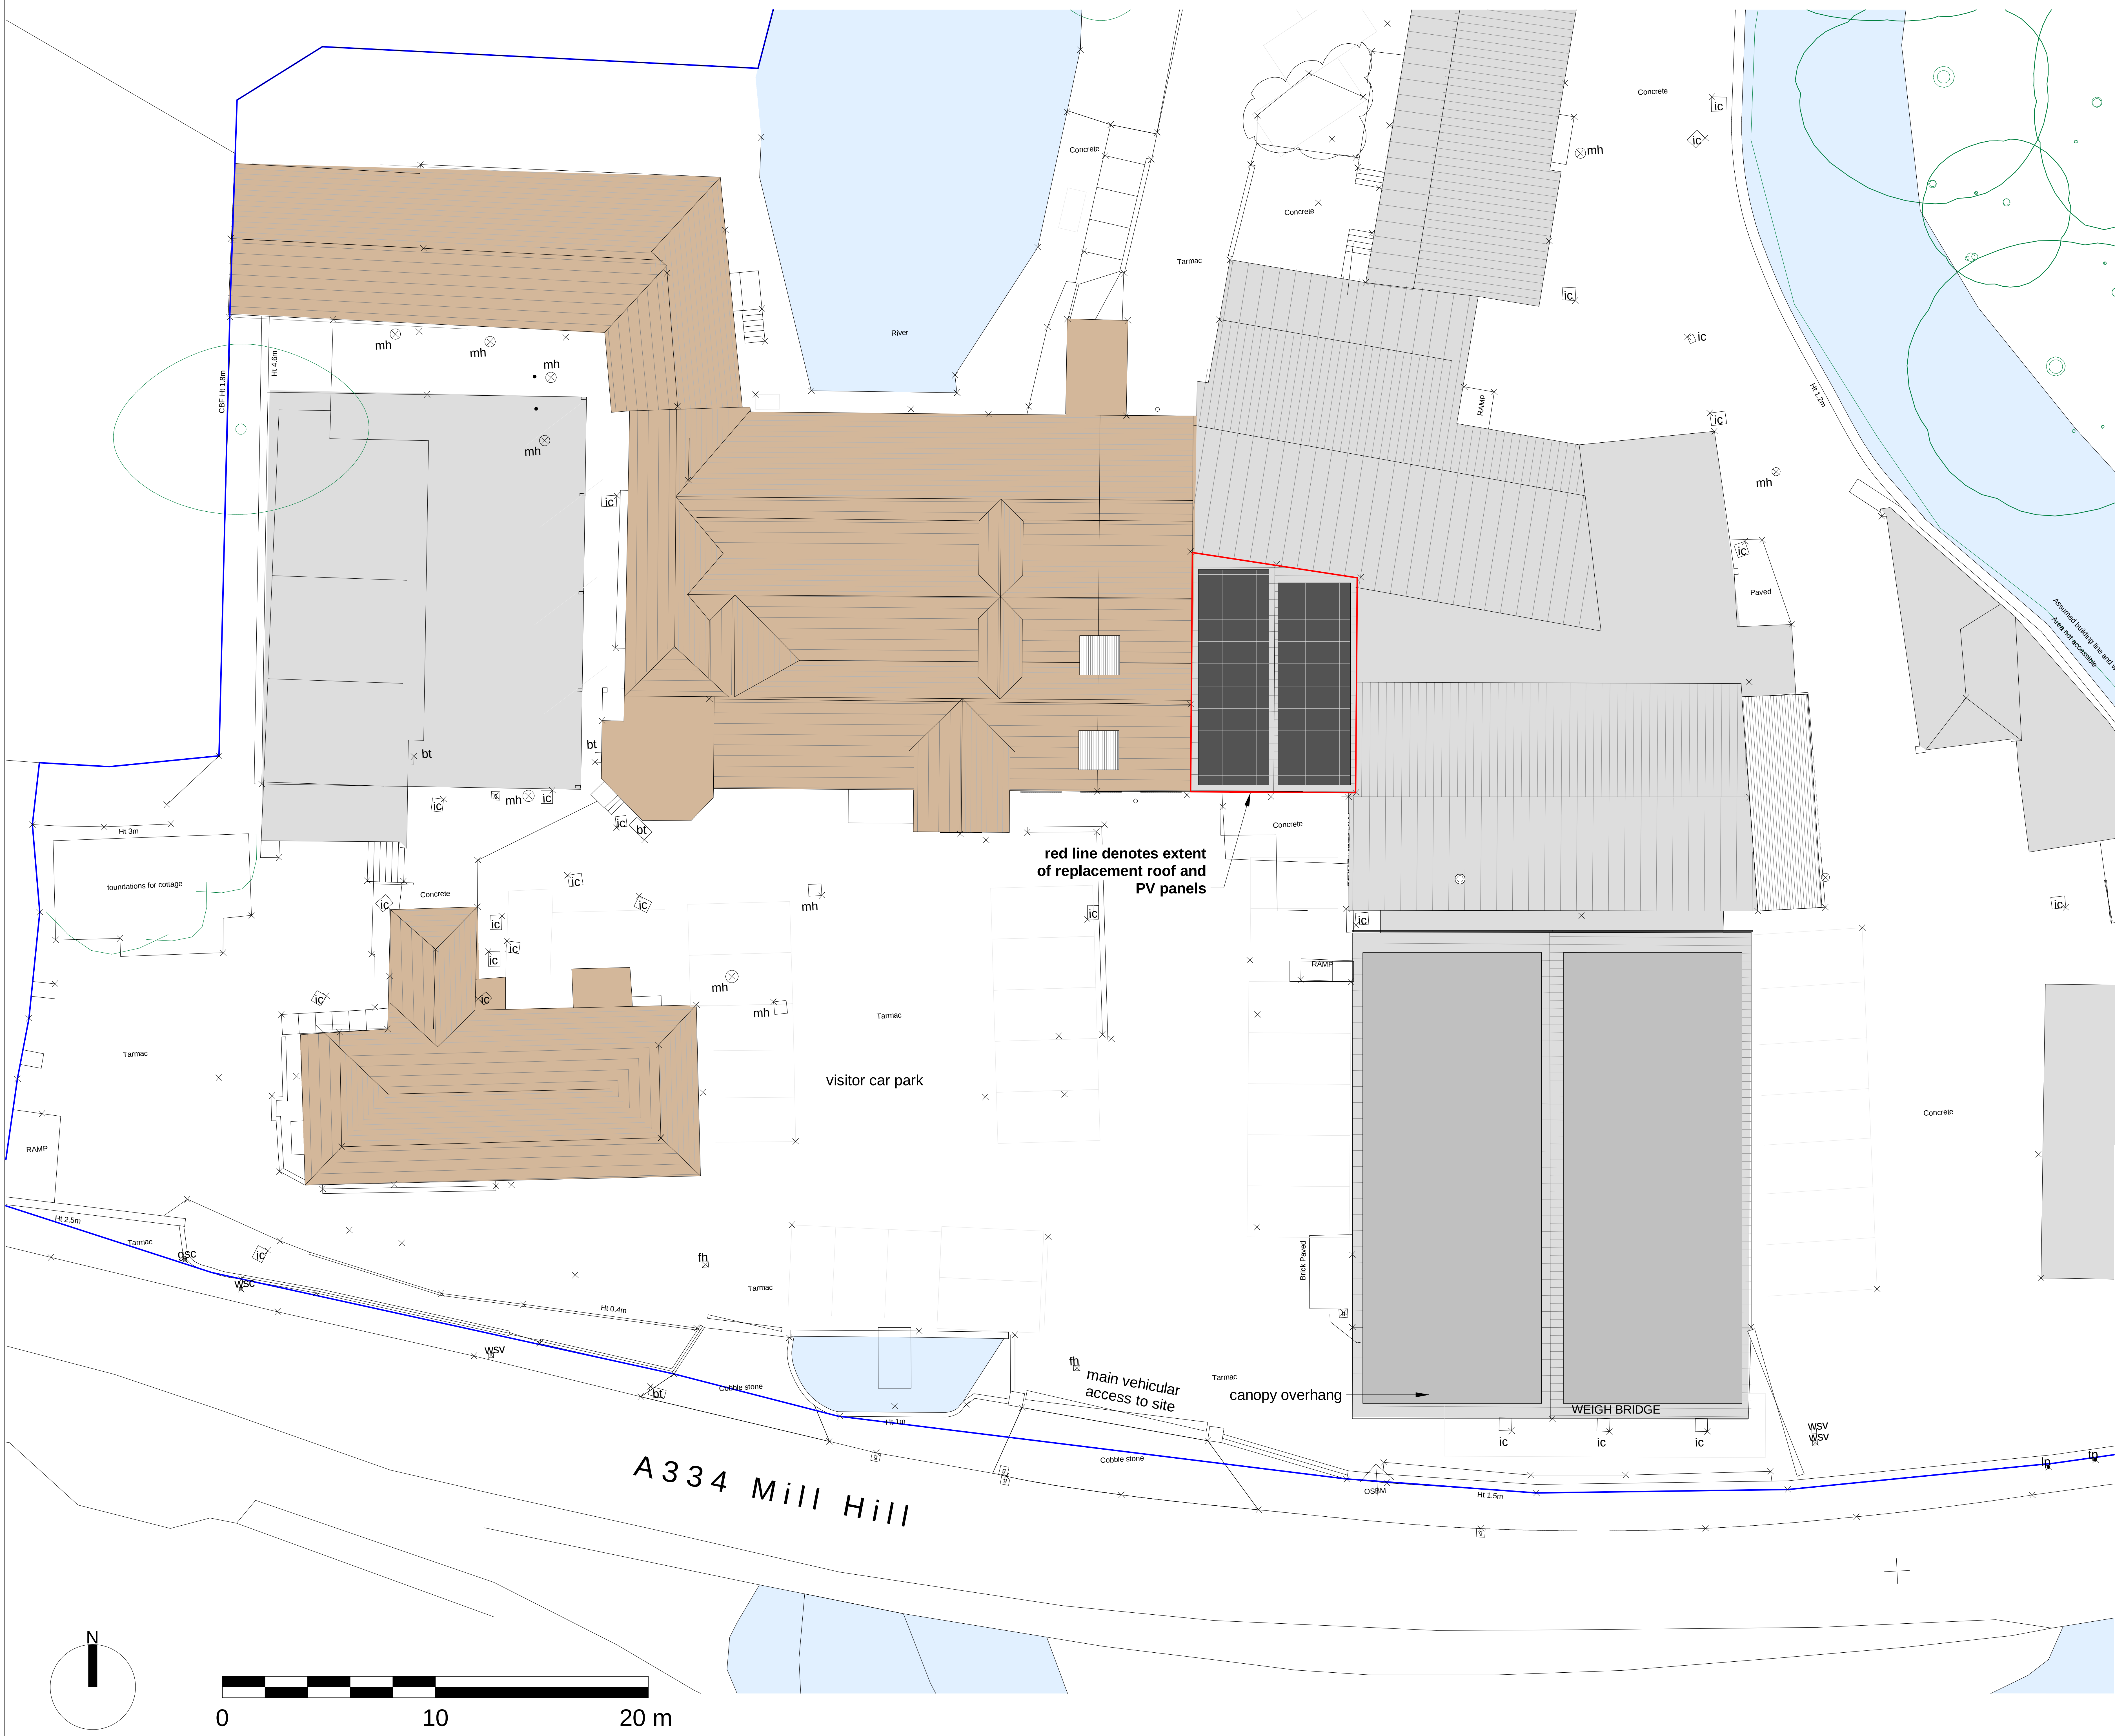

Rev	Drn	Revision	Date	Chk
A	GJ	updated for planning application	16.03.26	GJ

PLANNING

STUDIO FOUR ARCHITECTS

Hampshire 01794 511255
Devon 01392 327054
admin@s4architects.co.uk
www.studiofourarchitects.com

Client
Botley Mills

Project
Botley Mills: new roofing PV panels

Title
site and roof plan

Date	Scale	Paper	Drawn
07/18/19	1 : 200	A2	GJ

Job N°	Dwg. N°	Revision
46004	05	A

J:\460\46004 - Botley Mills - Re-Roofing and PV Panels\46004 Botley Mills - ReRoofing & PV panels model 220302rvt.rvt