


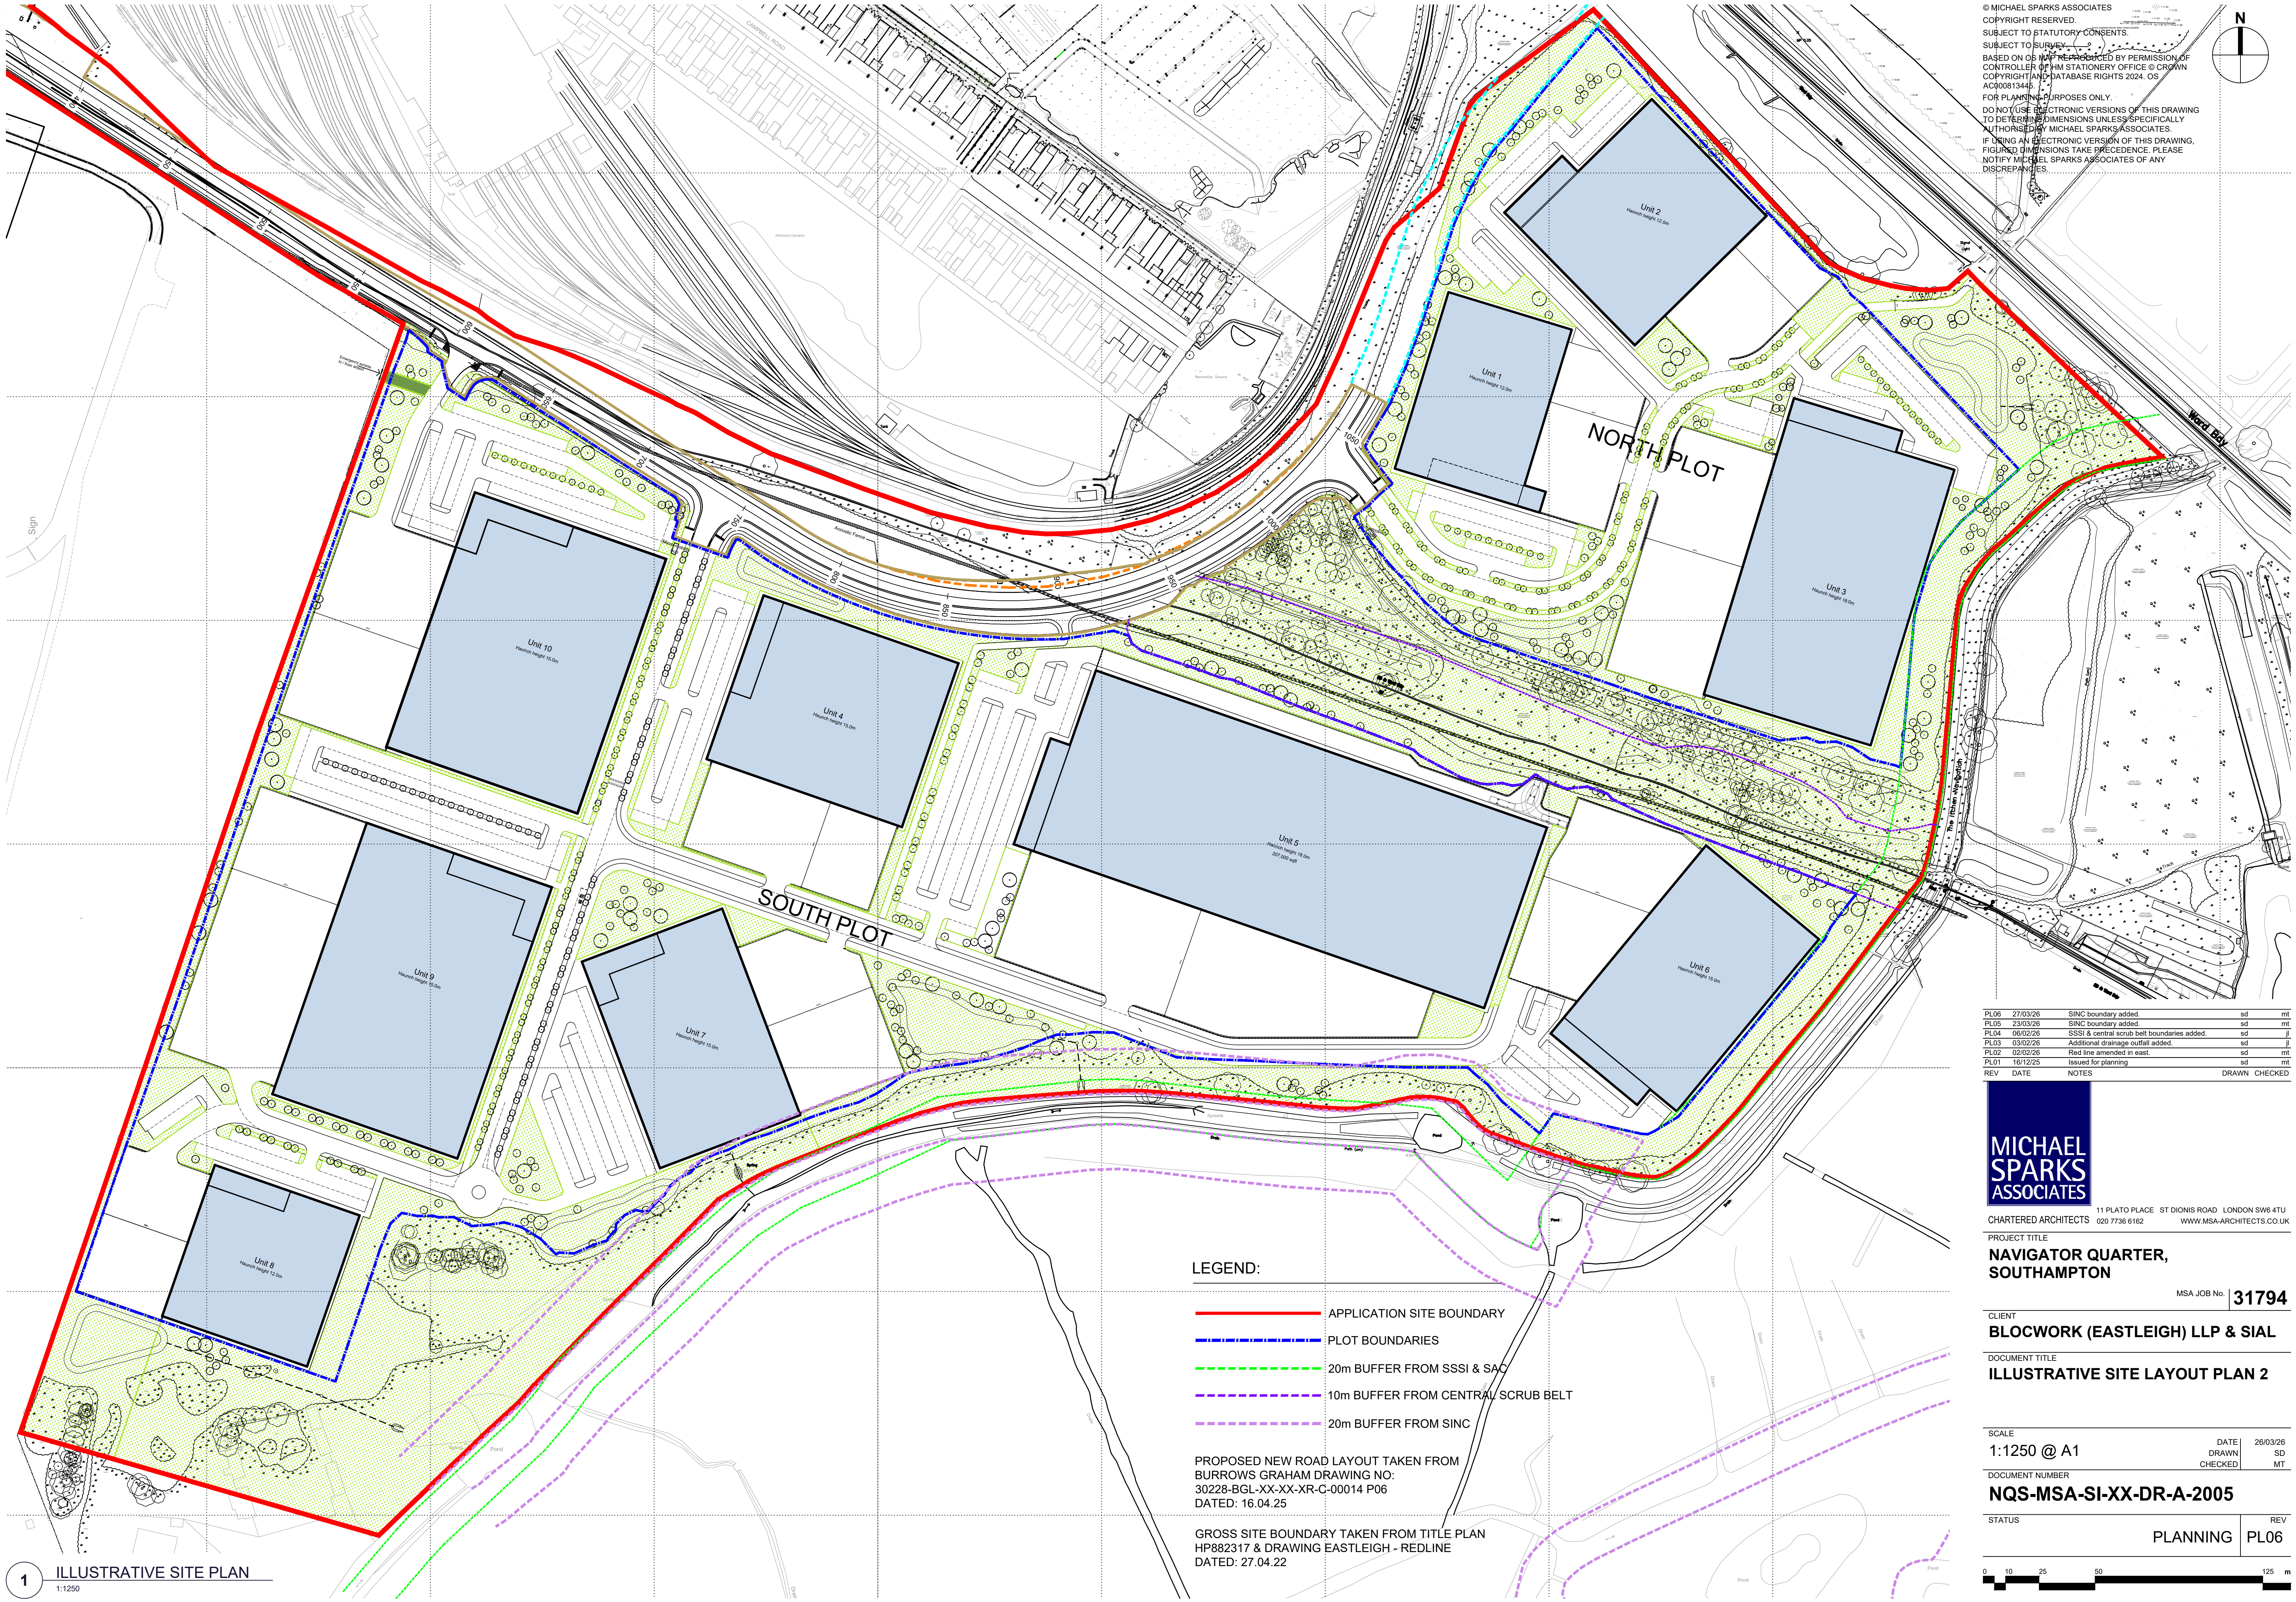

© MICHAEL SPARKS ASSOCIATES
COPYRIGHT RESERVED.
SUBJECT TO STATUTORY CONSENTS.
SUBJECT TO SURVEY.
BASED ON OS DATA PROVIDED BY PERMISSION OF
CONTROLLER OF HM STATIONERY OFFICE © CROWN
COPYRIGHT AND DATABASE RIGHTS 2024. OS
AC00813446.
FOR PLANNING PURPOSES ONLY.
DO NOT USE ELECTRONIC VERSIONS OF THIS DRAWING
TO DETERMINE DIMENSIONS UNLESS SPECIFICALLY
AUTHORISED BY MICHAEL SPARKS ASSOCIATES.
IF USING AN ELECTRONIC VERSION OF THIS DRAWING,
FIGURED DIMENSIONS TAKE PRECEDENCE. PLEASE
NOTIFY MICHAEL SPARKS ASSOCIATES OF ANY
DISCREPANCIES.

PL06	27/03/26	SINC boundary added.	sd	mt
PL05	23/03/26	SINC boundary added.	sd	mt
PL04	06/02/26	SSSI & central scrub belt boundaries added.	sd	jl
PL03	03/02/26	Additional drainage outfall added.	sd	jl
PL02	02/02/26	Red line amended in east.	sd	mt
PL01	16/12/25	Issued for planning	sd	mt
REV	DATE	NOTES	DRAWN	CHECKED

MICHAEL SPARKS ASSOCIATES

11 PLATO PLACE ST DIONIS ROAD LONDON SW6 4TU
CHARTERED ARCHITECTS 020 7736 6162 WWW.MSA-ARCHITECTS.CO.UK

PROJECT TITLE
NAVIGATOR QUARTER, SOUTHAMPTON

CLIENT
BLOCWORK (EASTLEIGH) LLP & SIAL

DOCUMENT TITLE
ILLUSTRATIVE SITE LAYOUT PLAN 2

MSA JOB No. **31794**

SCALE 1:1250 @ A1	DATE 26/03/26
DOCUMENT NUMBER NQS-MSA-SI-XX-DR-A-2005	DRAWN SD
STATUS PLANNING	CHECKED MT
REV PL06	

0 10 25 50 125 m

- LEGEND:
- APPLICATION SITE BOUNDARY
 - PLOT BOUNDARIES
 - 20m BUFFER FROM SSSI & SAC
 - 10m BUFFER FROM CENTRAL SCRUB BELT
 - 20m BUFFER FROM SINC

PROPOSED NEW ROAD LAYOUT TAKEN FROM
BURROWS GRAHAM DRAWING NO:
30228-BGL-XX-XX-XX-C-00014 P06
DATED: 16.04.25

GROSS SITE BOUNDARY TAKEN FROM TITLE PLAN
HP882317 & DRAWING EASTLEIGH - REDLINE
DATED: 27.04.22