


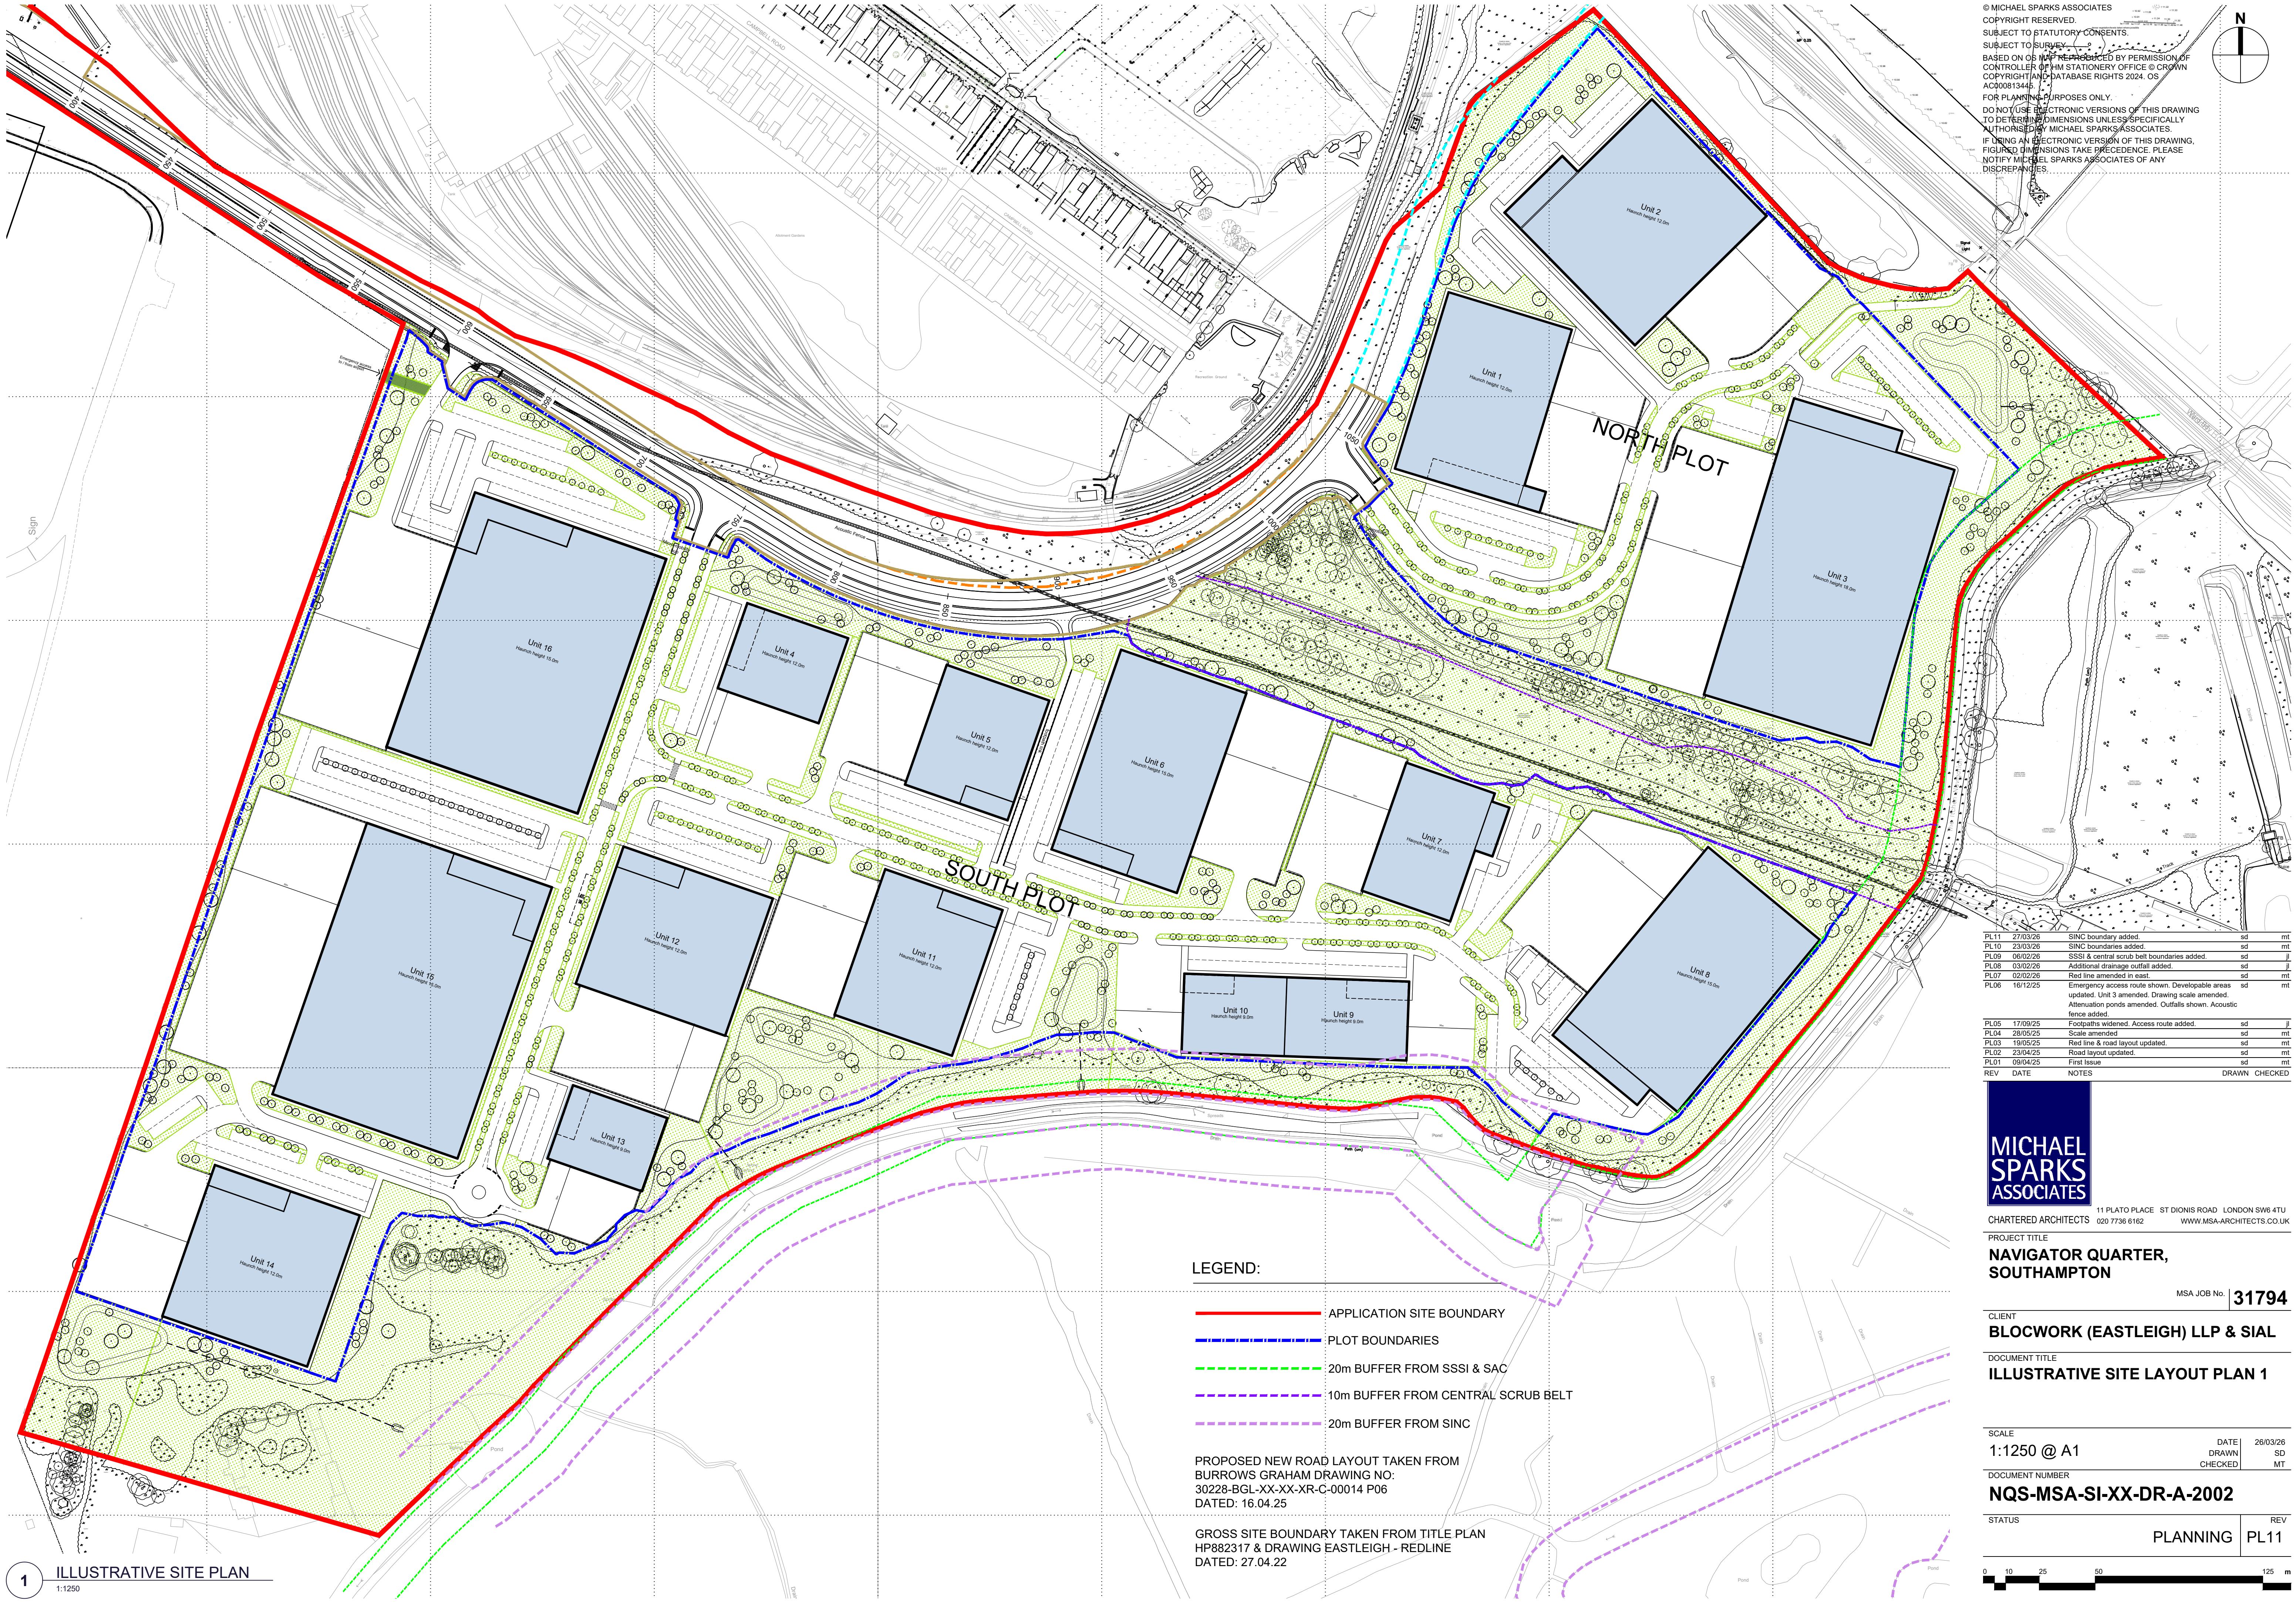

© MICHAEL SPARKS ASSOCIATES
COPYRIGHT RESERVED.
SUBJECT TO STATUTORY CONSENTS.
SUBJECT TO SURVEY.
BASED ON OS DATA PROVIDED BY PERMISSION OF
CONTROLLER OF HM STATIONERY OFFICE © CROWN
COPYRIGHT AND DATABASE RIGHTS 2024. OS
AC000813446.
FOR PLANNING PURPOSES ONLY.
DO NOT USE ELECTRONIC VERSIONS OF THIS DRAWING
TO DETERMINE DIMENSIONS UNLESS SPECIFICALLY
AUTHORISED BY MICHAEL SPARKS ASSOCIATES.
IF USING AN ELECTRONIC VERSION OF THIS DRAWING,
FIGURED DIMENSIONS TAKE PRECEDENCE. PLEASE
NOTIFY MICHAEL SPARKS ASSOCIATES OF ANY
DISCREPANCIES.

PL11	27/03/26	SINC boundary added.	sd	mt
PL10	23/03/26	SINC boundaries added.	sd	mt
PL09	06/02/26	SSSI & central scrub belt boundaries added.	sd	jl
PL08	03/02/26	Additional drainage outfall added.	sd	jl
PL07	02/02/26	Red line amended in east.	sd	mt
PL06	16/12/25	Emergency access route shown. Developable areas updated. Unit 3 amended. Drawing scale amended. Attenuation ponds amended. Outfalls shown. Acoustic fence added.	sd	mt
PL05	17/09/25	Footpaths widened. Access route added.	sd	jl
PL04	28/05/25	Scale amended.	sd	mt
PL03	19/05/25	Red line & road layout updated.	sd	mt
PL02	23/04/25	Road layout updated.	sd	mt
PL01	08/04/25	First issue.	sd	mt
REV	DATE	NOTES	DRAWN	CHECKED

MICHAEL SPARKS ASSOCIATES

11 PLATO PLACE ST DIONIS ROAD LONDON SW6 4TU

CHARTERED ARCHITECTS 020 7736 6162 WWW.MSA-ARCHITECTS.CO.UK

PROJECT TITLE
NAVIGATOR QUARTER, SOUTHAMPTON

CLIENT
BLOCWORK (EASTLEIGH) LLP & SIAL

DOCUMENT TITLE
ILLUSTRATIVE SITE LAYOUT PLAN 1

MSA JOB No. **31794**

SCALE 1:1250 @ A1	DATE 26/03/26
DOCUMENT NUMBER NQS-MSA-SI-XX-DR-A-2002	SD
STATUS PLANNING	REV PL11

0

10

25

50

125

m