


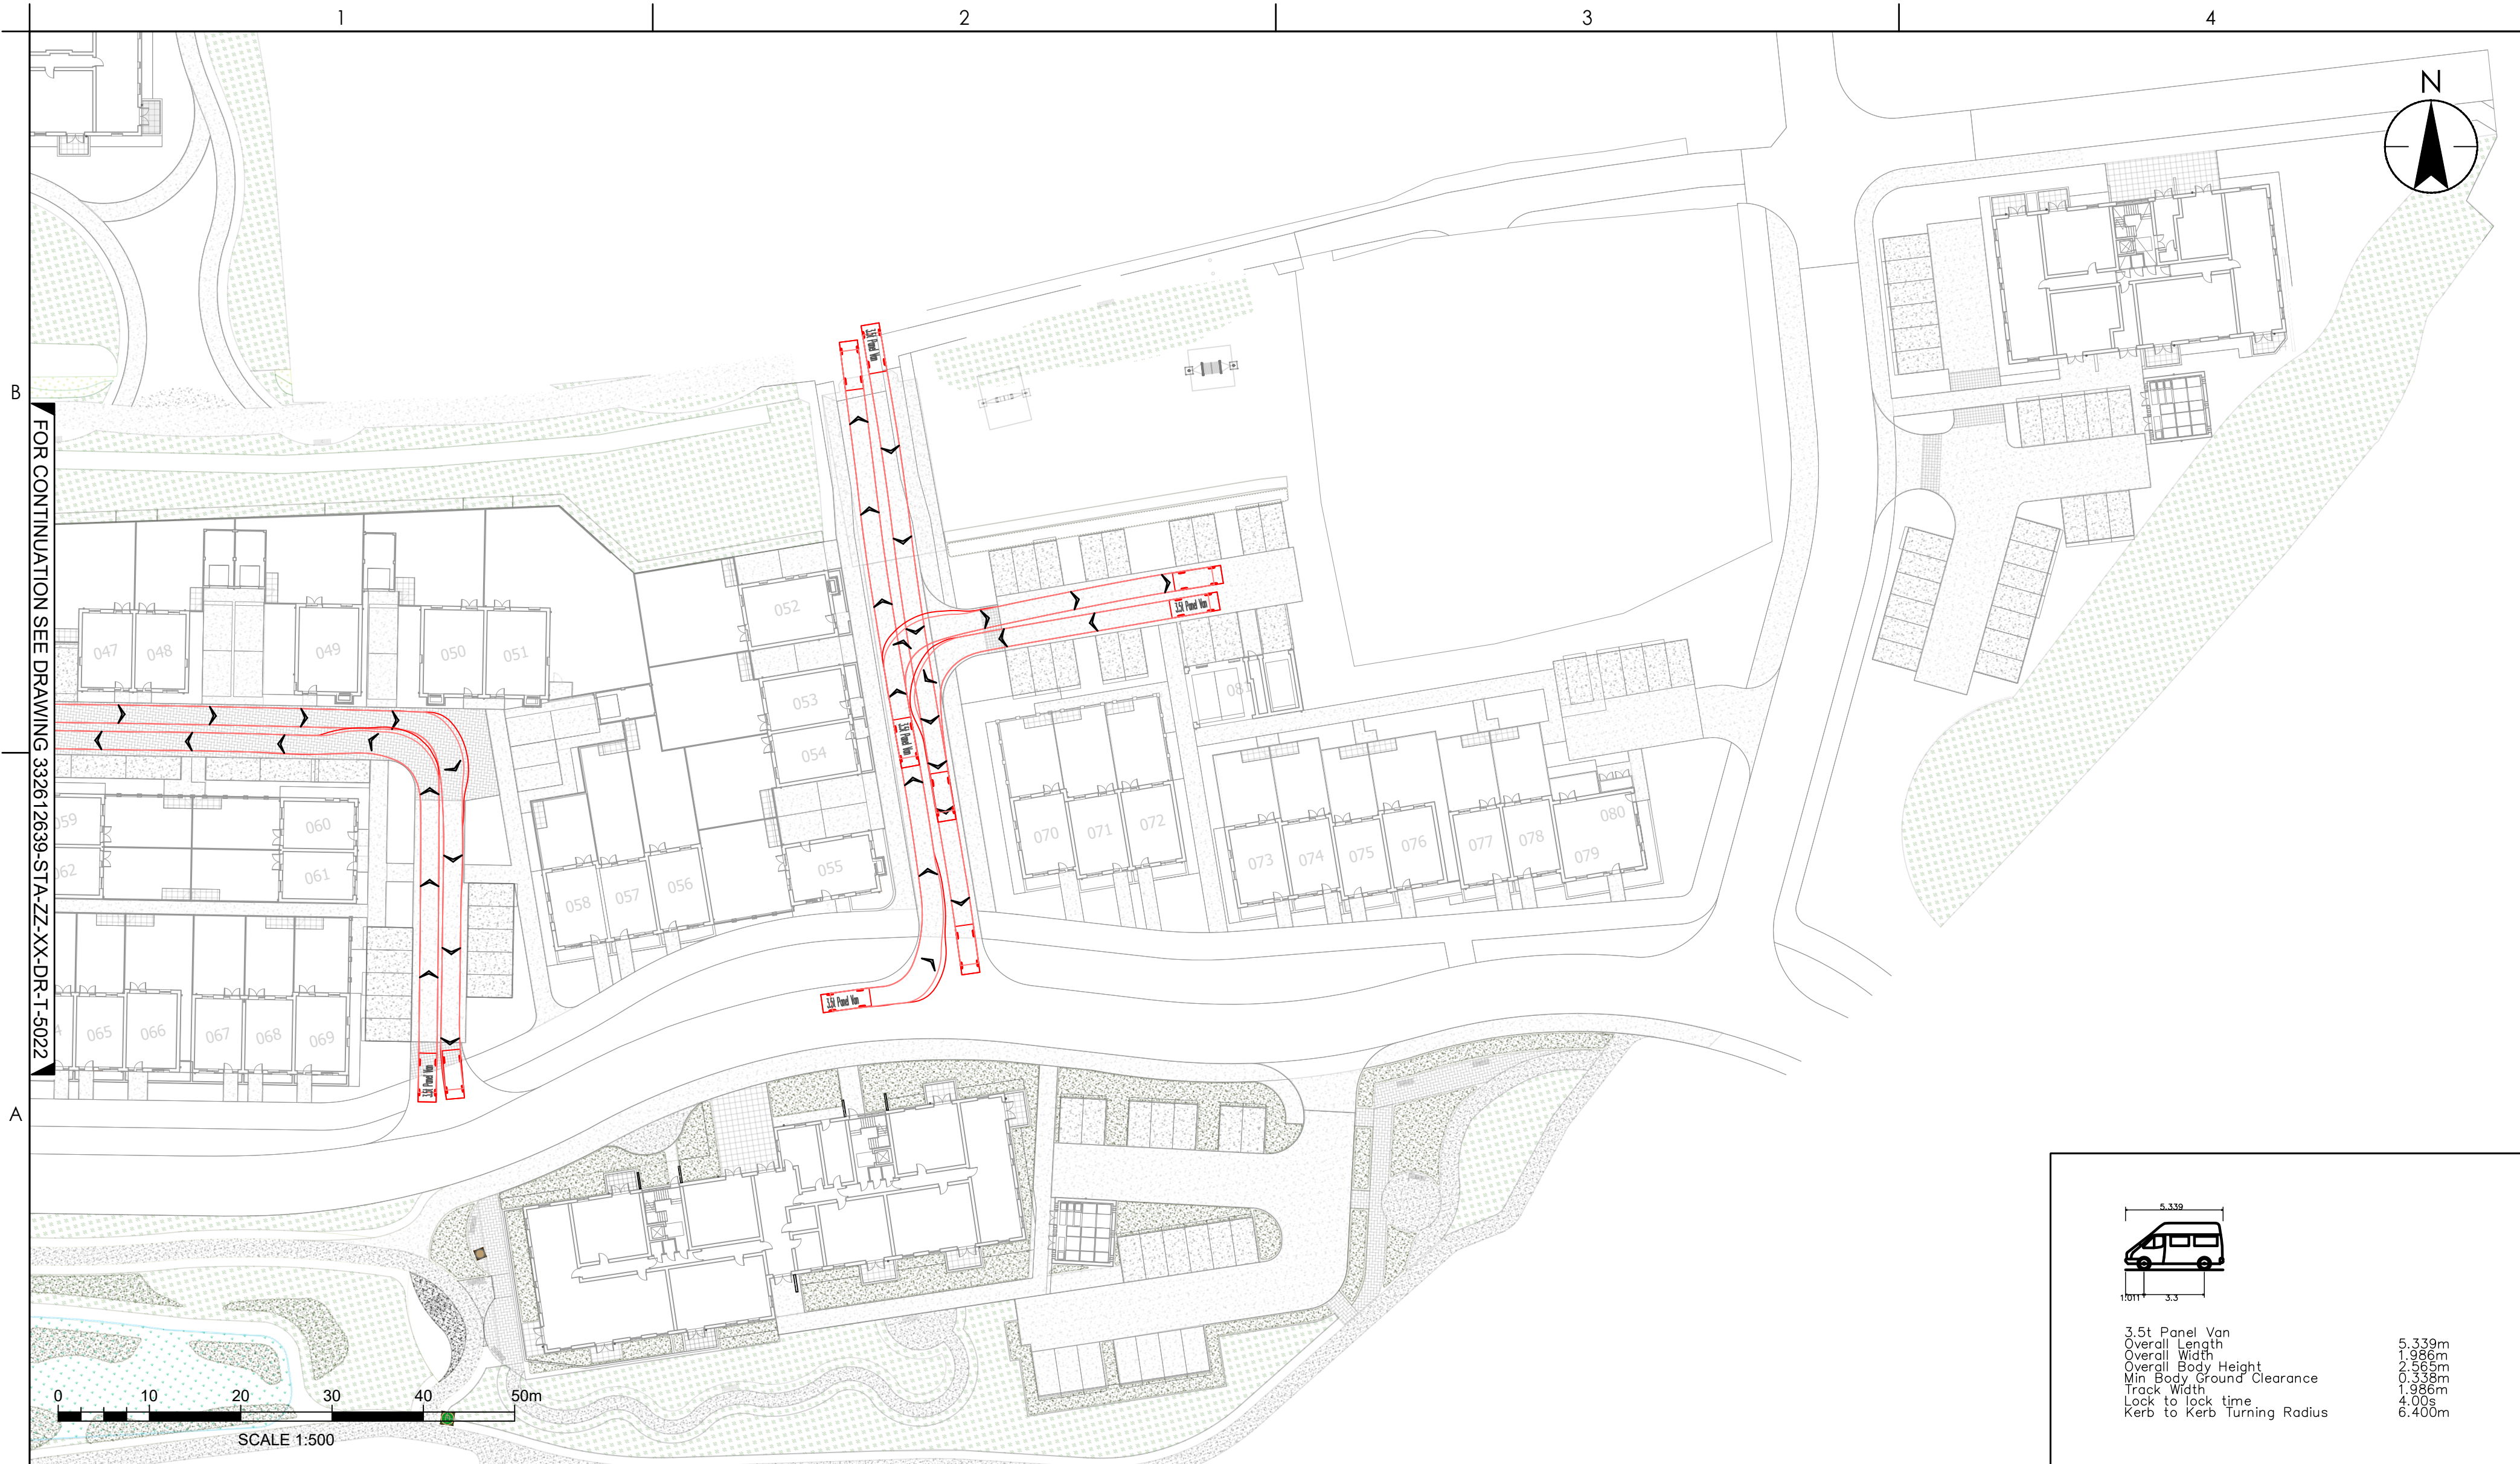

332612639-STA-ZZ-XX-DR-T-5022

3.5t Panel Van	
Overall Length	5.339m
Overall Width	1.986m
Overall Body Height	2.565m
Min Body Ground Clearance	0.338m
Track Width	1.986m
Lock to lock time	4.00s
Kerb to Kerb Turning Radius	6.400m

Plotted: 27.03.2024, 2024.03.27 4:11:03 PM By: Smith, Ben (Reading)
ORIGINAL SHEET - S0A2 J:\332612639-410-zz-xx-dr-t-5022-5025 - hdn swept path analysis (3.5t panel van)



Notes:
UTILITIES NOTE: The position of any existing public or private sewers, utility services, plant or apparatus shown on this drawing is believed to be correct, but no warranty to this is expressed or implied. Other such plant or apparatus may also be present but not shown. The Contractor is therefore advised to undertake their own investigation where the presence of any existing sewers, services, plant or apparatus may affect their operations.

P01	BS	JH	2026.03.27
Issued/Revision	By	Appd	YYYY.MM.DD

Issue Status

S2 FOR INFORMATION

This document is suitable only for the purpose noted above.
Use of this document for any other purpose is not permitted.



Copyright Reserved
The Contractor shall verify and be responsible for all dimensions. DO NOT scale the drawing - any errors or omissions shall be reported to Stantec without delay.
The Copyrights to all designs and drawings are the property of Stantec. Reproduction or use for any purpose other than that authorized by Stantec is forbidden.

Client/Project:
EASTLEIGH BOROUGH COUNCIL
(ONE HORTON HEATH TEAM)

THE HOLME AND THE HOMESTAL,
ONE HORTON HEATH

HORTON HEATH, UK



BS	-	JH	2026.03.27
Dwn	Dsgn.	Chkd.	YYYY.MM.DD

Title
SWEEP PATH ANALYSIS
3.5T PANEL VAN

PLAN 2 OF 4

Project No. 332612639	A2 Scale 1:500
Revision P01	Drawing No. 332612639-STA-ZZ-XX-DR-T-5023

Plotted: 27.03.2024, 2024.03.27, 4:12:58 PM By: Smith, Ben (Reading)
ORIGINAL SHEET - S0A2 J:\332612639-410-zz-xx-dr-t-5022-5025 - hsh swept path analysis (3,5t panel van)

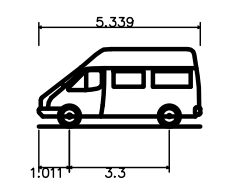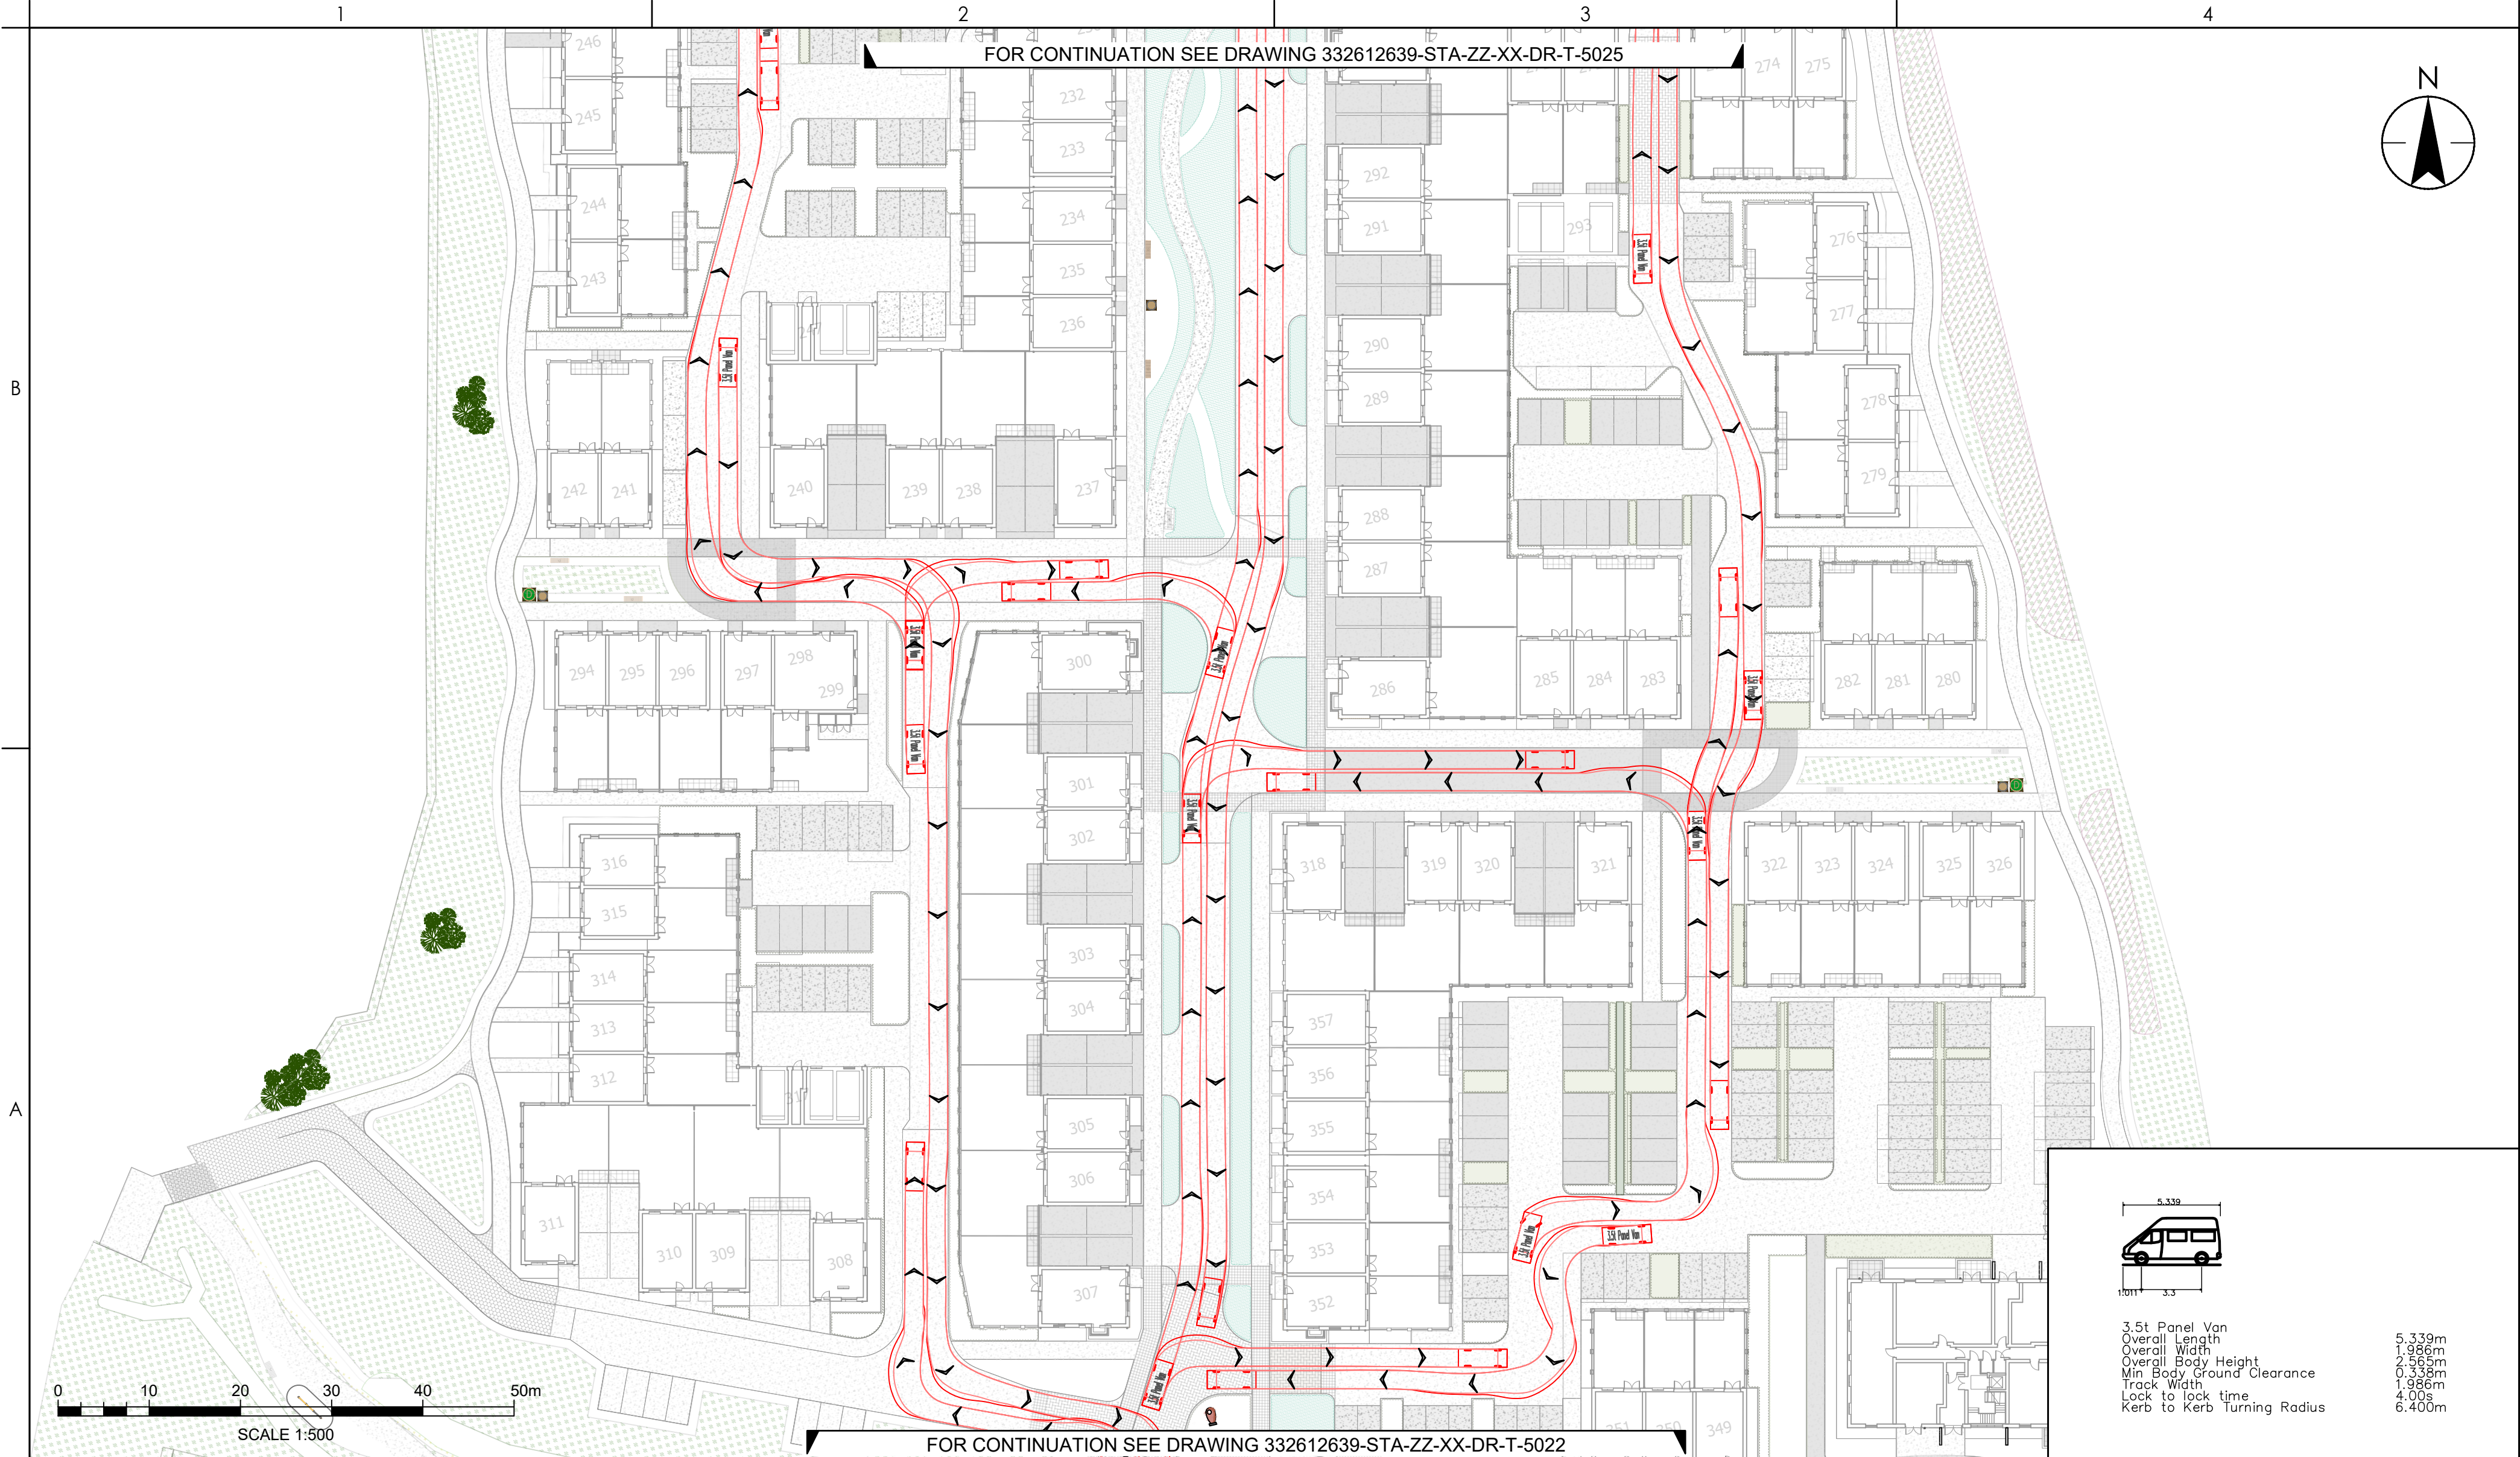

3.5t Panel Van
Overall Length 5.339m
Overall Width 1.986m
Overall Body Height 2.565m
Min Body Ground Clearance 0.338m
Track Width 1.986m
Lock to lock time 4.00s
Kerb to Kerb Turning Radius 6.400m

Notes:			
UTILITIES NOTE: The position of any existing public or private sewers, utility services, plant or apparatus shown on this drawing is believed to be correct, but no warranty to this is expressed or implied. Other such plant or apparatus may also be present but not shown. The Contractor is therefore advised to undertake their own investigation where the presence of any existing sewers, services, plant or apparatus may affect their operations.			
P01	BS	JH	2026.03.27
Issued/Revision	By	Appd	YYYY.MM.DD

Issue Status

S2 FOR INFORMATION

This document is suitable only for the purpose noted above.
Use of this document for any other purpose is not permitted.



Stantec UK Limited
Caversham Bridge House, Waterman Place
Reading
RG1 8DN
Tel: +44 1189 500 761
www.stantec.com/uk


Copyright Reserved

The Contractor shall verify and be responsible for all dimensions. DO NOT scale the drawing - any errors or omissions shall be reported to Stantec without delay.
The Copyrights to all designs and drawings are the property of Stantec. Reproduction or use for any purpose other than that authorized by Stantec is forbidden.

Client/Project:			
EASTLEIGH BOROUGH COUNCIL (ONE HORTON HEATH TEAM)			
THE HOLME AND THE HOMESTAL, ONE HORTON HEATH			
HORTON HEATH, UK			
BS	-	JH	2026.03.27
Dwn	Dsgn.	Chkd.	YYYY.MM.DD

Title	
SWEEP PATH ANALYSIS 3.5T PANEL VAN	
PLAN 3 OF 4	
Project No. 332612639	A2 Scale 1:500
Revision P01	Drawing No. 332612639-STA-ZZ-XX-DR-T-5024

Plotted: 27.03.2024, 2024.03.27, 4:13:41 PM By: Smith, Ben (Reading)
ORIGINAL SHEET - S0A2 - J:\332612639-410-zz-xx-dr-t-5025-5025 - hdn swept path analysis (3,5t panel van)

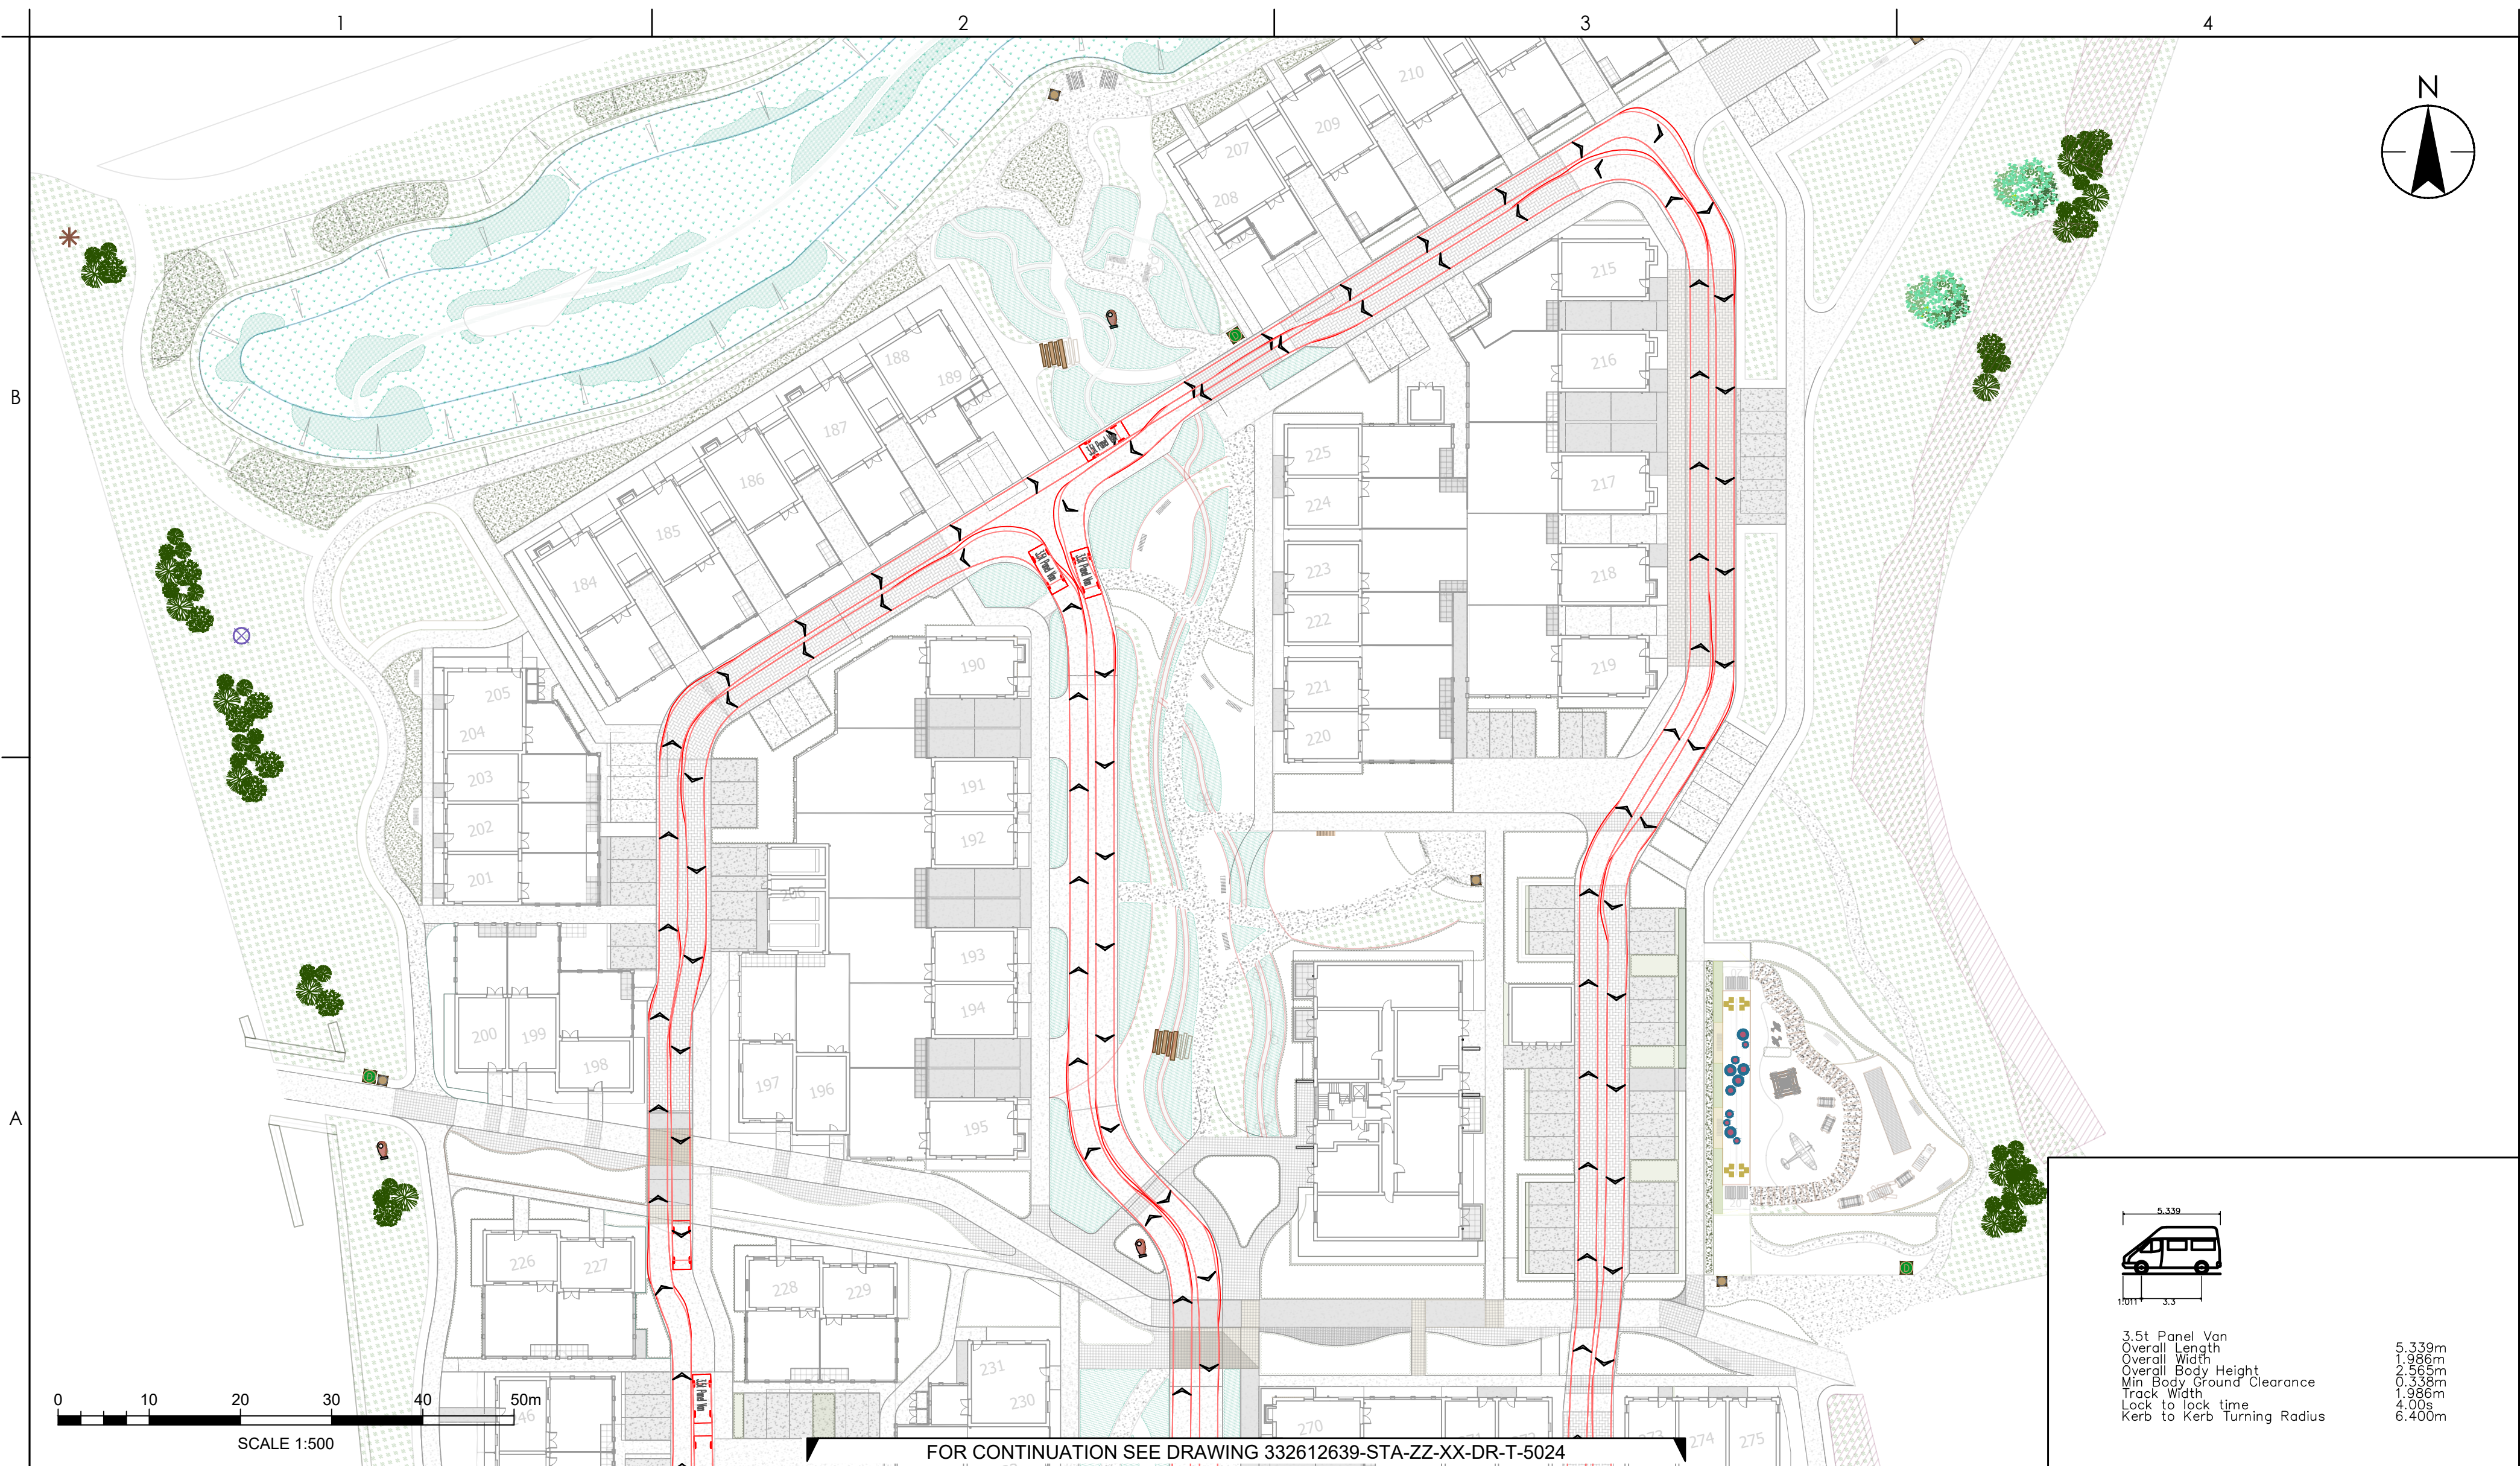

Notes:
UTILITIES NOTE: The position of any existing public or private sewers, utility services, plant or apparatus shown on this drawing is believed to be correct, but no warranty to this is expressed or implied. Other such plant or apparatus may also be present but not shown. The Contractor is therefore advised to undertake their own investigation where the presence of any existing sewers, services, plant or apparatus may affect their operations.

Issued/Revision	By	Appd	YYYY.MM.DD
P01 FIRST ISSUE	BS	JH	2026.03.27

Issue Status

S2 FOR INFORMATION

This document is suitable only for the purpose noted above.
Use of this document for any other purpose is not permitted.



Stantec UK Limited
Caversham Bridge House, Waterman Place
Reading
RG1 8DN
Tel: +44 1189 500 761
www.stantec.com/uk

Copyright Reserved

The Contractor shall verify and be responsible for all dimensions. DO NOT scale the drawing - any errors or omissions shall be reported to Stantec without delay.
The Copyrights to all designs and drawings are the property of Stantec. Reproduction or use for any purpose other than that authorized by Stantec is forbidden.

Client/Project:
**EASTLEIGH BOROUGH COUNCIL
(ONE HORTON HEATH TEAM)**

**THE HOLME AND THE HOMESTAL,
ONE HORTON HEATH**

HORTON HEATH, UK

Dwn	Dsgn.	Chkd.	YYYY.MM.DD
BS	-	JH	2026.03.27

Title
**SWEPT PATH ANALYSIS
3.5T PANEL VAN**

PLAN 4 OF 4

Project No.	A2 Scale
332612639	1:500

Revision	Drawing No.
P01	332612639-STA-ZZ-XX-DR-T-5025