


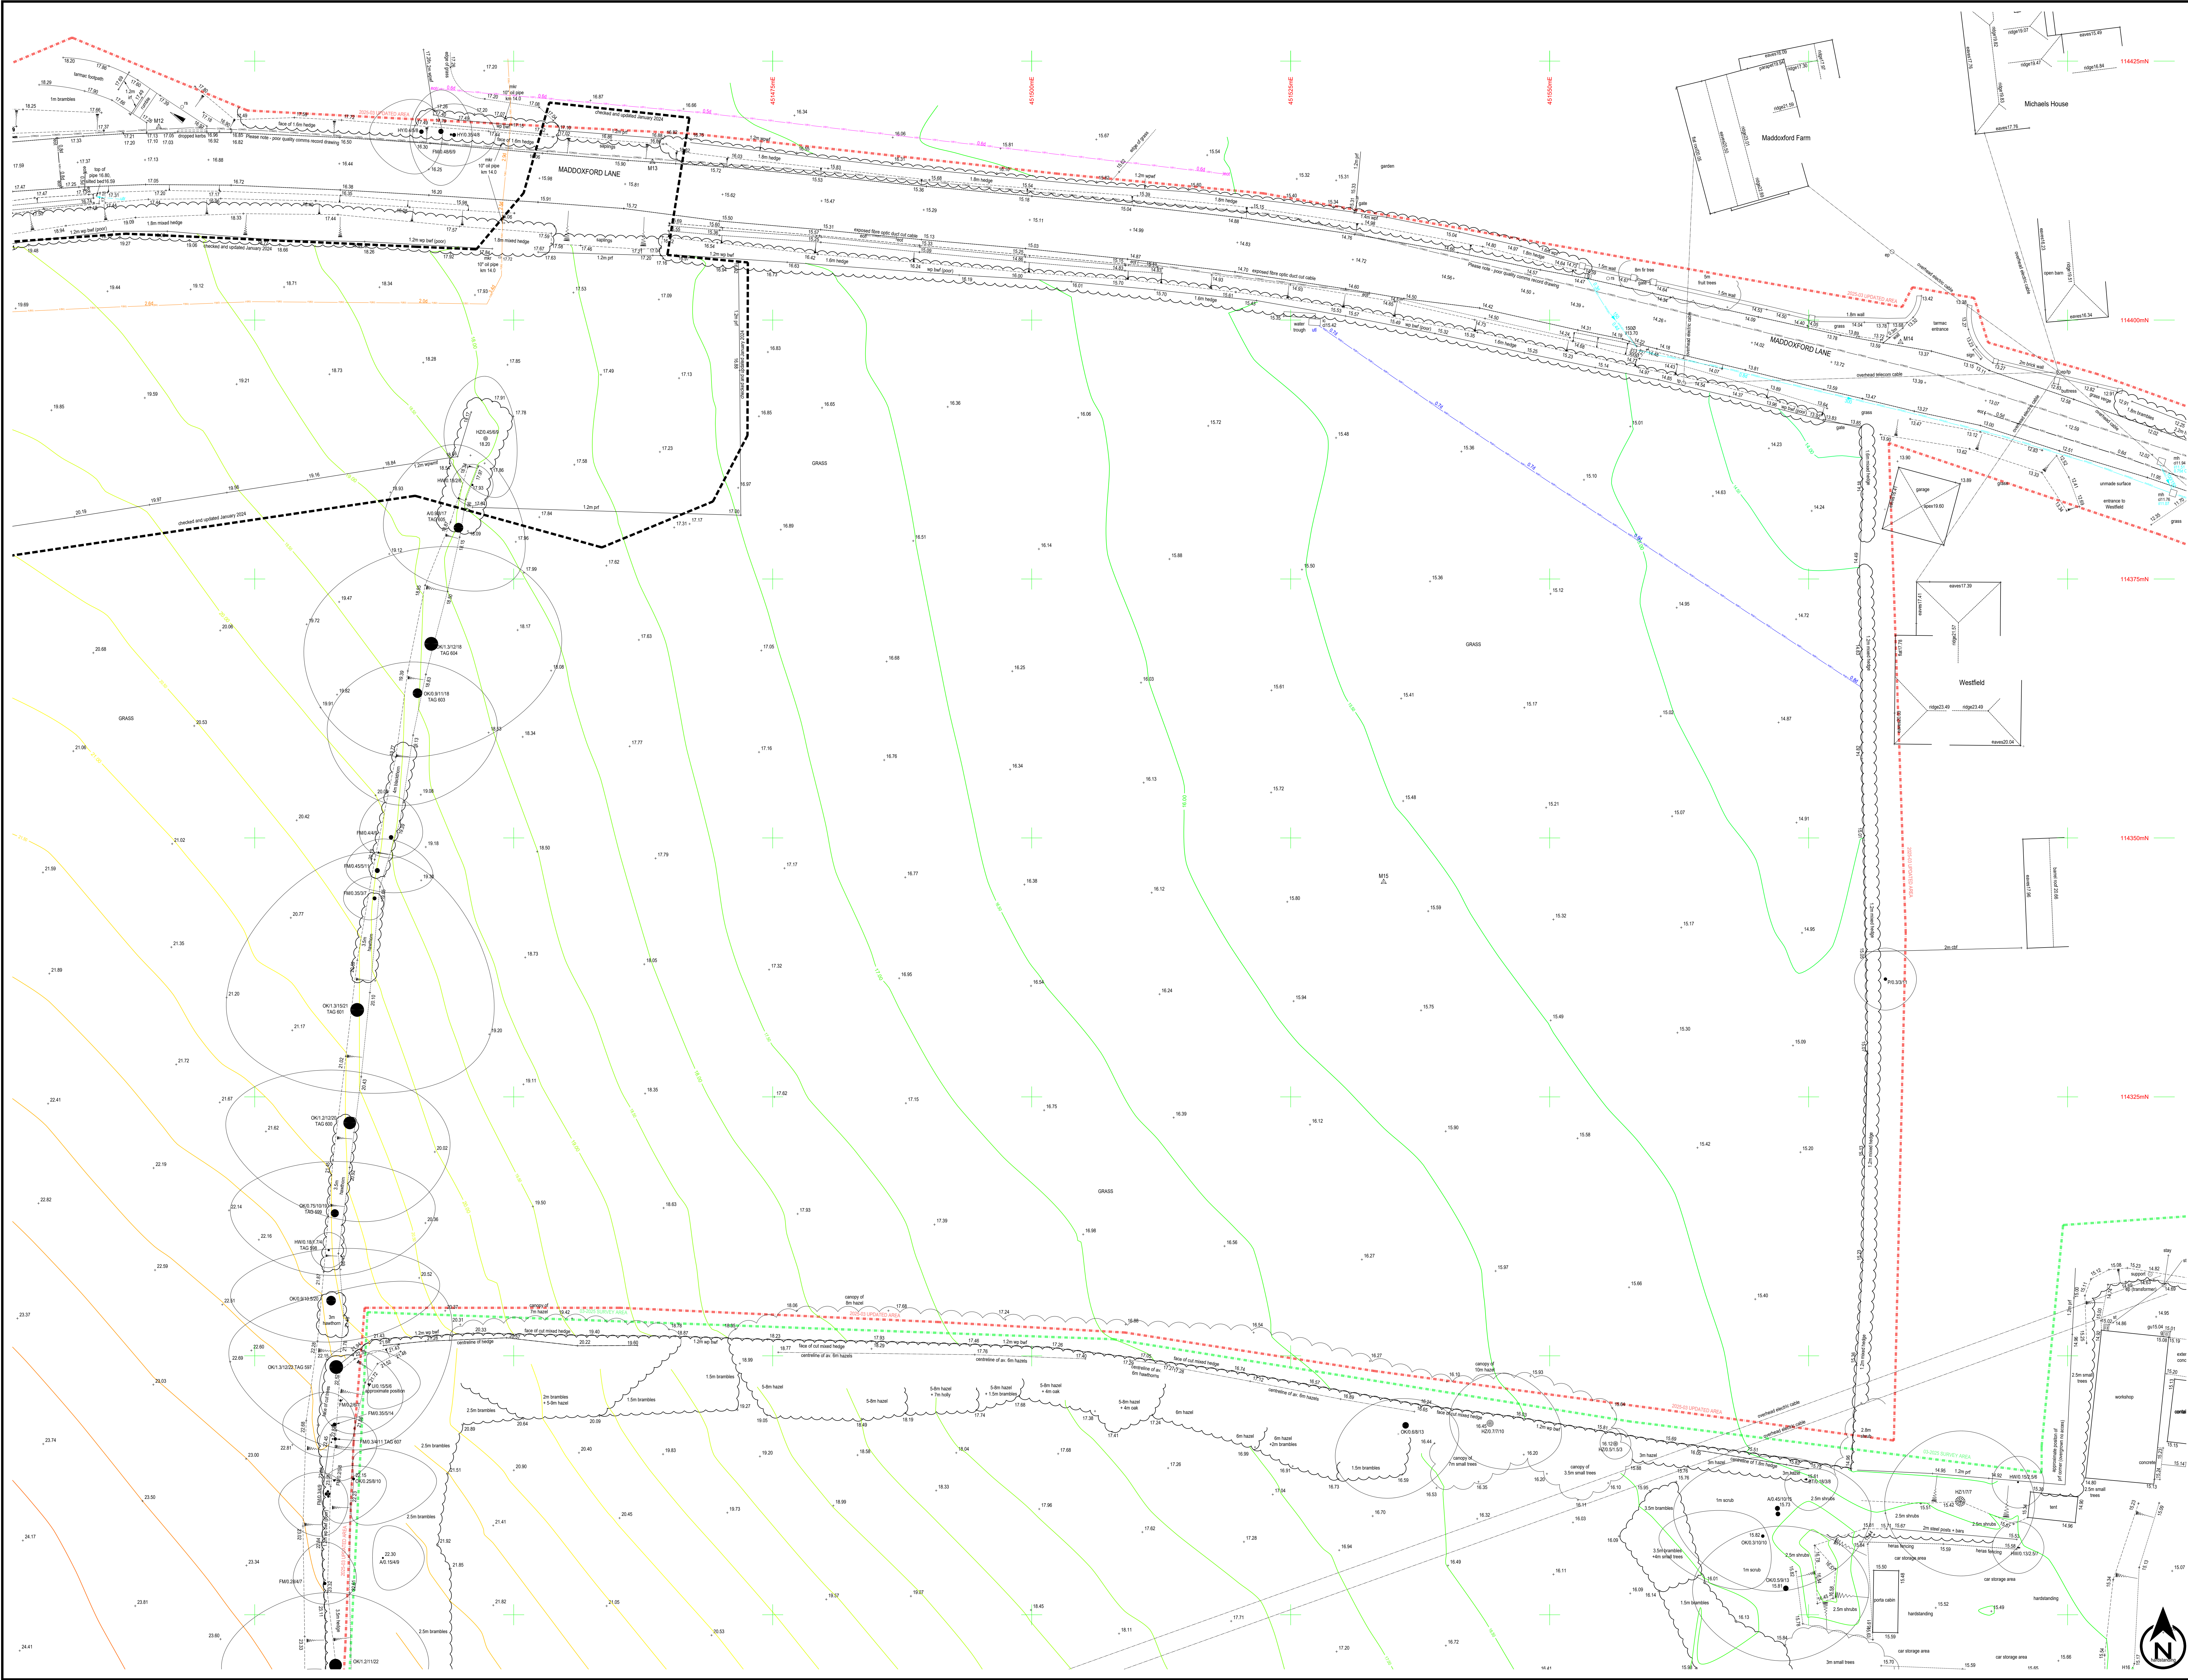

KEY			
a/c	air conditioning	pb	post box
av	air valve	pc	pram crossing
bn	bench	re	roading eye
bol	bollard	rp	road name plate
bs	bus stop	rs	road sign
bt	bus stop	sa	rain water pipe
ca	cable tv cover	sv	soakaway
el	electric box	st	slay / strut
ep	electricity pole	st	stop valve
er	transformer pole	sv	stop valve
fm	fire hydrant	swm	storm water manhole
fw	foul water manhole	tb	telephone box
g	gas stop valve	th	telecoms cover
gv	gully	th	trial hole
ic	inspection cover	ti	traffic light
kd	kerb drain	tp	telegraph pole
lp	litter bin	ul	unable to lift
l	lamp post	vp	vent pipe
lt	light	wm	water meter
lh	litter	wo	wash out
mh	manhole	ws	water stop valve
mkr	marker post	yw	yard gully
mw	monitoring well		
oh	overhead		

TREES (species / trunk diameter / max. spread / height)	
A	ash
AP	alder
BA	beech
BT	bay
C	blackthorn
CB	cedar
CH	copper beech
CY	cherry
EL	elder
FM	field maple
FR	fruit (genetic)
H	hornbeam
HC	horse chestnut
HQ	holm oak
HW	hawthorn
HY	holly
HZ	hazel
JM	japanese maple
LM	lime
LO	locust

FENCES	
bwf	barbed wire fence
cbf	closed-board fence
cp	concrete post
cpi	chestnut paling fence
cwf	chicken wire fence
if	iron railing fence
pkf	picket fence
ptf	post and rail fence
pwf	post and wire fence
scf	security fence
sp	steel post
wmf	wire mesh fence
wpf	wood panel fence

LEVELS	
cl	cover level
dpc	damp-proof course
fl	floor level
gu	gully level
il	invert level
oh	overhead cable level
sof	suffit level
th	threshold level
usl	underside level
wl	water level
wt	wall top

Revision D - March 2025
Survey extended and updated as instructed by client.
Information outside of the 2025-03 survey area has not been checked or updated since original survey date.

Revision C - January 2024
Utility survey data added to northern land. Land previously under Fisher German control (south of Maddoxford Lane) updated.

Revision B - January 2024
Survey extended to the north & land south of Maddoxford Lane updated as instructed by client.



Revision A - February 2023
Pipe crossing Maddoxford Lane north of Holly Tree Farm - pipe size amended.

NOTES

The survey grid has been related to OS National Grid using a flat earth projection and metric scale factor of 1, centred on Station M19. Levels are related to OS datum determined from the National GPS Network using OSGM15.

The position and height of adjacent buildings have been obtained using higher level reflectorless measurement and may not take account of single storey extensions or conservatories below the line of sight.

Please note that the comms records drawing (Instalcom) is very poor quality. We were unable to survey the route on site.

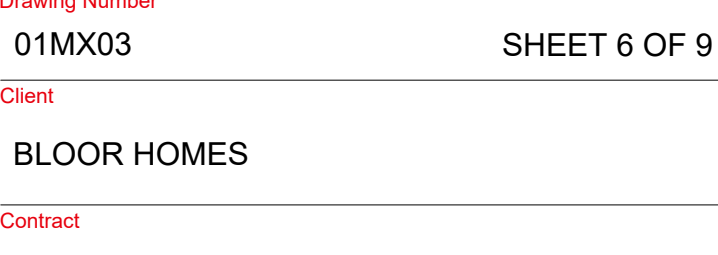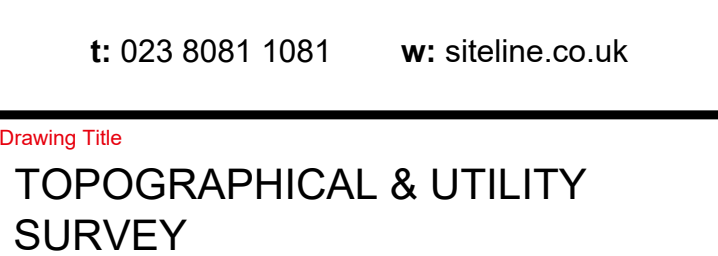

t: 023 8081 1081 w: siteline.co.uk

Topographic & Utility Survey

Drawing Number: 01MX03 SHEET 6 OF 9

Client: BLOOR HOMES

Contact: MADDOXFORD LANE BOORLEY GREEN SOUTHAMPTON

Scale: 1:200 at A0 Date: NOVEMBER 2022

Surveyed by: AB MU HB Drawn by: HB Checked by: IA