


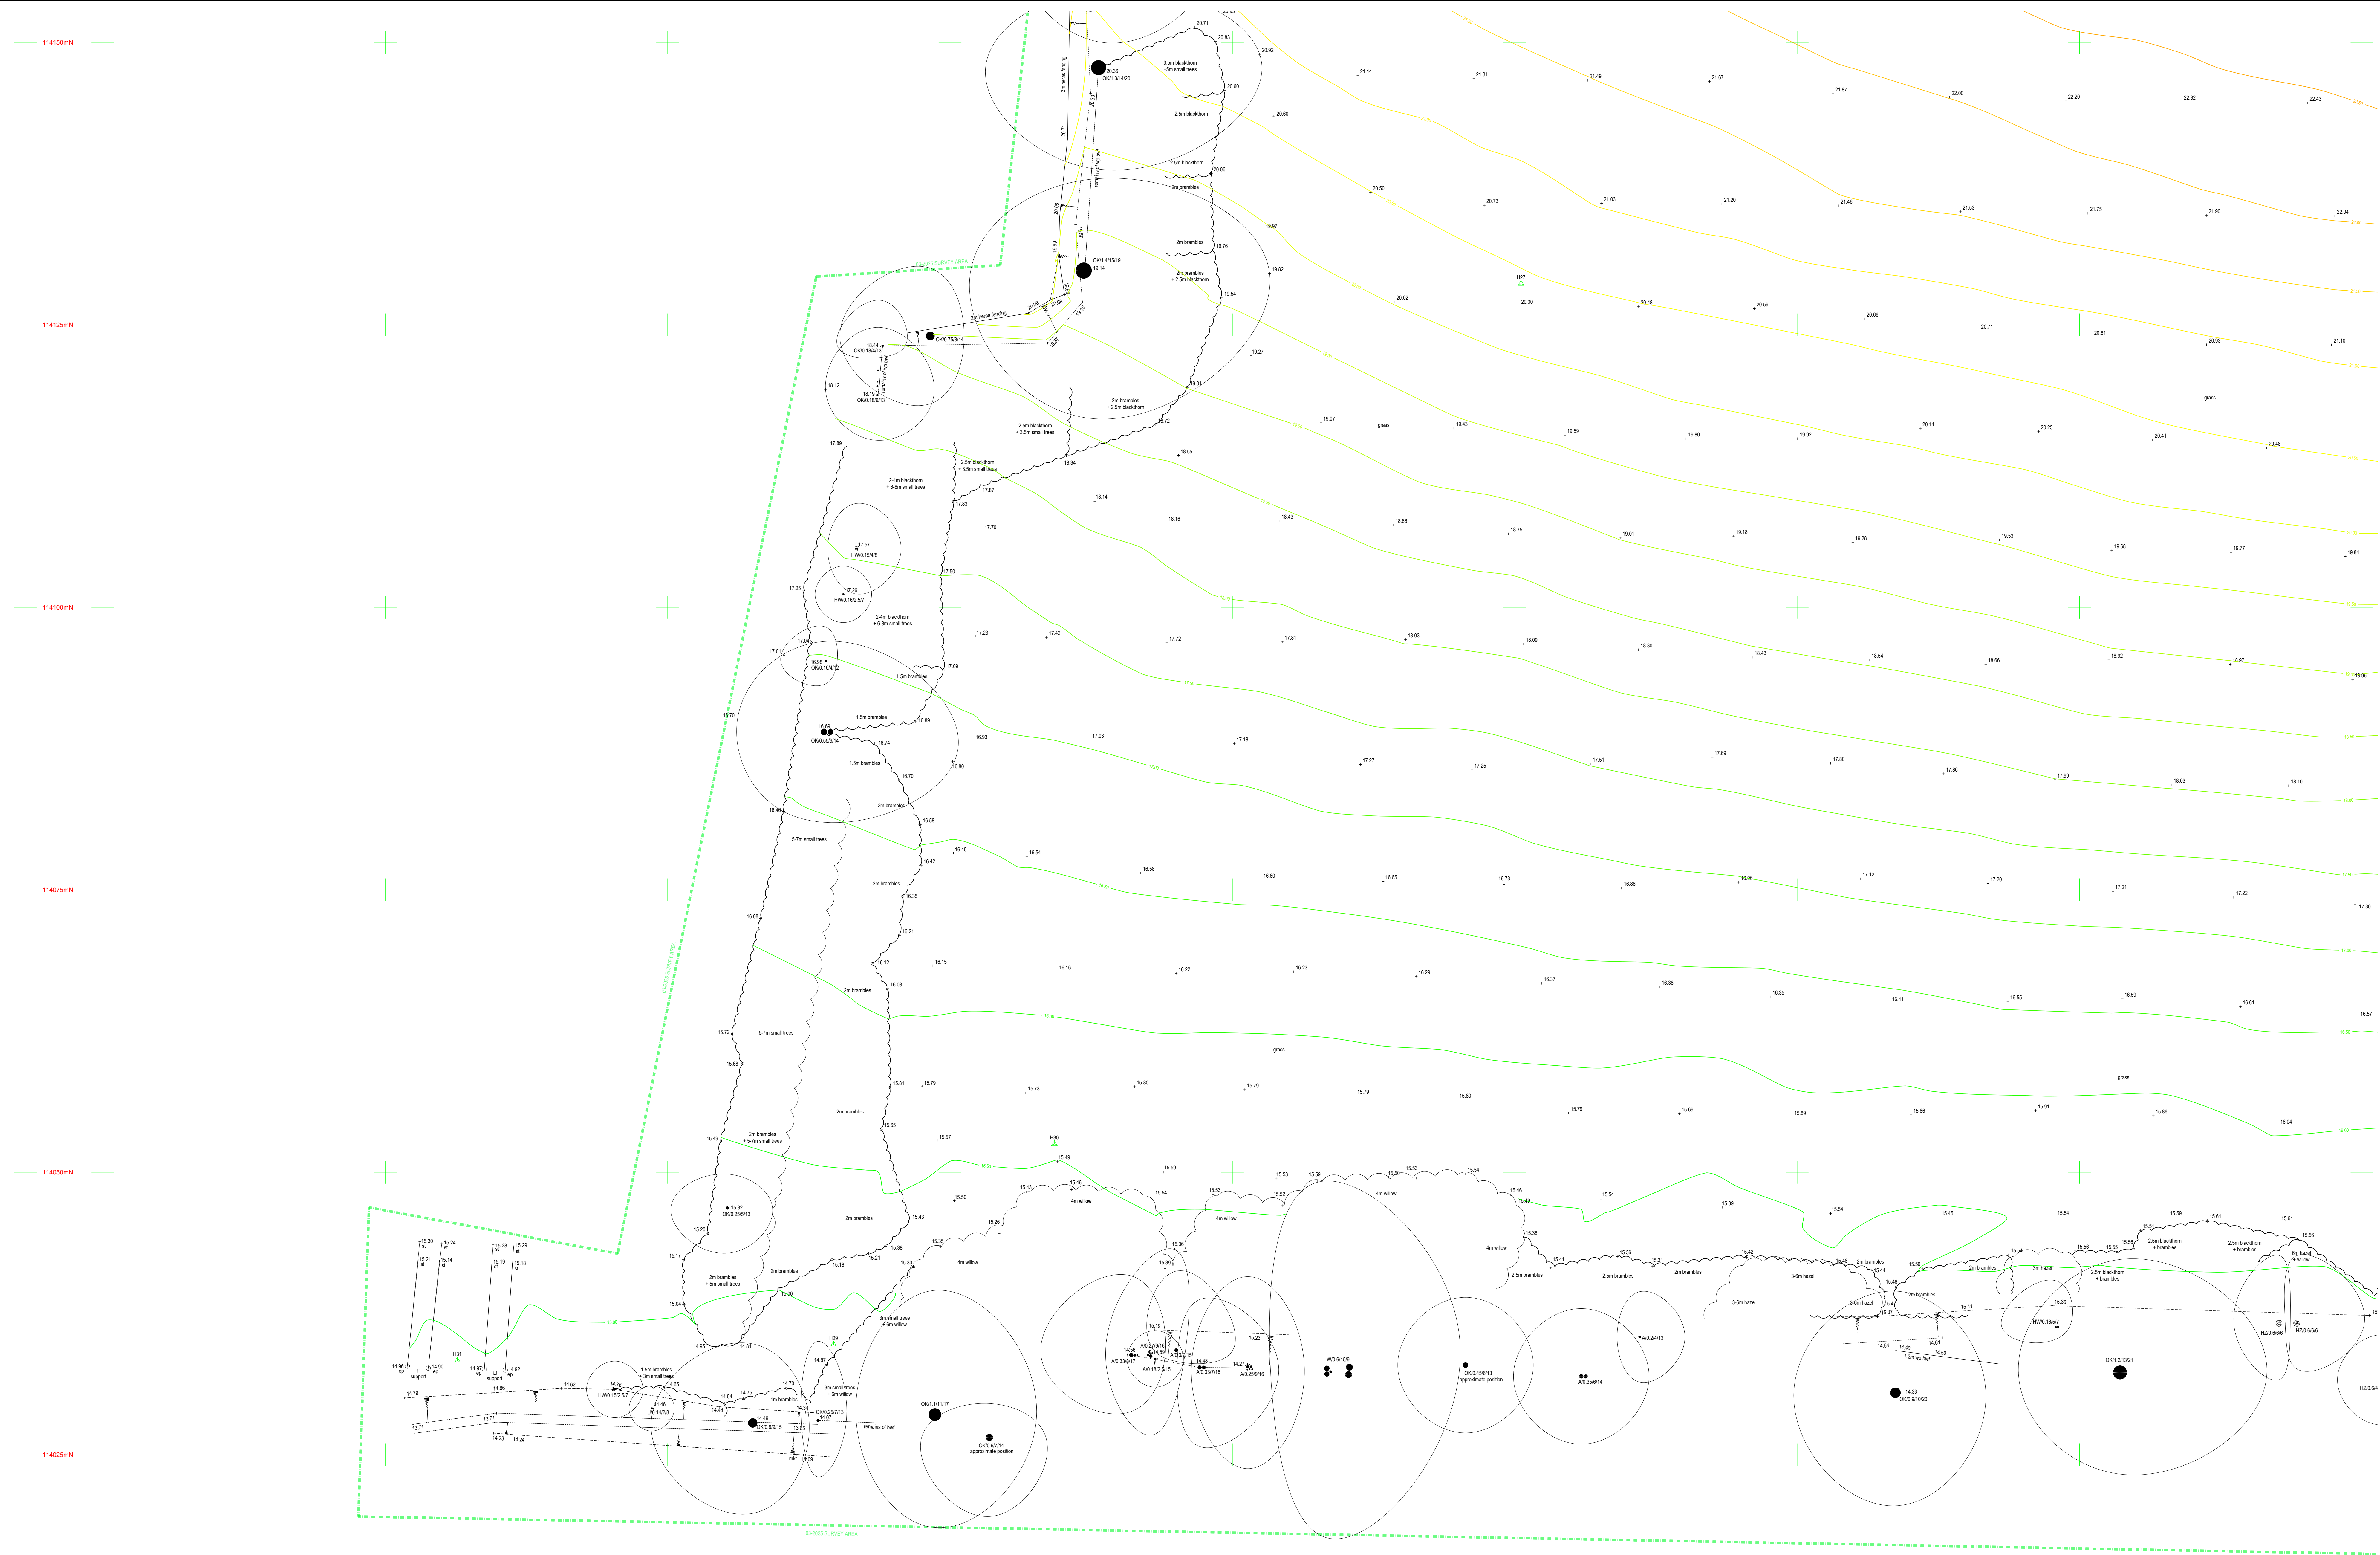

KEY	air conditioning	pb	post box
av	air valve	pc	pram crossing
br	barrier	rd	roading eye
bol	bollard	rs	road name plate
bs	bus stop	sa	road sign
bs	bus stop	sv	rain water pipe
cb	cable tv cover	sw	soakaway
el	electric box	st	slay / strut
ep	electricity pole	sv	stop valve
er	earth rod	sv	soil vent pipe
er	earth rod	sw	storm water manhole
fw	foul water manhole	tb	telephone box
fw	foul water manhole	tc	telecoms cover
g	gully	th	trial hole
gv	gas stop valve	tl	traffic light
ic	inspection cover	tp	telegraph pole
kd	kerb drain	tl	unable to lift
ld	litter bin	up	vent pipe
lp	lamp post	vm	water meter
lt	light	wo	wash out
mh	manhole	ws	water stop valve
mkr	marker post	yg	yard gully
mwr	monitoring well		
oh	overhead		

FENCES		LEVELS	
bwf	barbed wire fence	cl	cover level
cbf	closed-board fence	dfc	damp-proof course
cp	concrete post	fl	floor level
cpf	chicken pailing fence	gu	gully level
cwf	chestnut wall fence	il	invert level
irf	iron railing fence	oh	overhead cable level
pkf	picket fence	sof	soffit level
prf	post and rail fence	th	threshold level
pwf	post and wire fence	u/s	underside level
scf	security fence	w/l	water level
sd	steel post	wt	wall top
wmf	wire mesh fence		
wpf	wood panel fence		

FENCES	barbed wire fence	cl	cover level
bwf	barbed wire fence	cl	cover level
cbf	closed-board fence	dpc	damp-proof course
cp	concrete post	fl	floor level
cpf	chestnut paling fence	gu	gully level
cbf	closed-board fence	il	invert level
if	iron railing fence	oh	overhead cable level
pkf	picket fence	sof	suffit level
prf	post and rail fence	th	threshold level
pwf	post and wire fence	us	underside level
scf	security fence	wl	water level
sp	steel post	wt	wall top
wmf	wire mesh fence		
wpf	wood panel fence		

Revision D - March 2025
Survey extended and updated as instructed by client.
Information outside of the 2025-03 survey area has not been checked or updated since original survey date.

Revision C - January 2024
Utility survey data added to northern land. Land previously under Fisher German control (south of Maddoxford Lane) updated.

Revision B - January 2024
Survey extended to the north & land south of Maddoxford Lane updated as instructed by client.

Revision A - February 2023
Pipe crossing Maddoxford Lane north of Holly Tree Farm - pipe size amended.

NOTES

The survey grid has been related to OS National Grid using a flat earth projection and metric scale factor of 1, centred on Station M19. Levels are related to OS datum determined from the National GPS Network using OSGM15.

The position and height of adjacent buildings have been obtained using higher level reflectorless measurement and may not take account of single storey extensions or conservatories below the line of sight.

Please note that the comms records drawing (Instalcom) is very poor quality. We were unable to survey the route on site.



t: 023 8081 1081 w: siteline.co.uk



Drawing Title
TOPOGRAPHICAL & UTILITY SURVEY

Drawing Number
01MX03 SHEET 8 OF 9

Client
BLOOR HOMES

Contact
MADDOXFORD LANE
BOORLEY GREEN
SOUTHAMPTON

Scale
1:200 at A0

Date
NOVEMBER 2022

Surveyed by
AB MU HB

Drawn by
HB

Checked by
IA