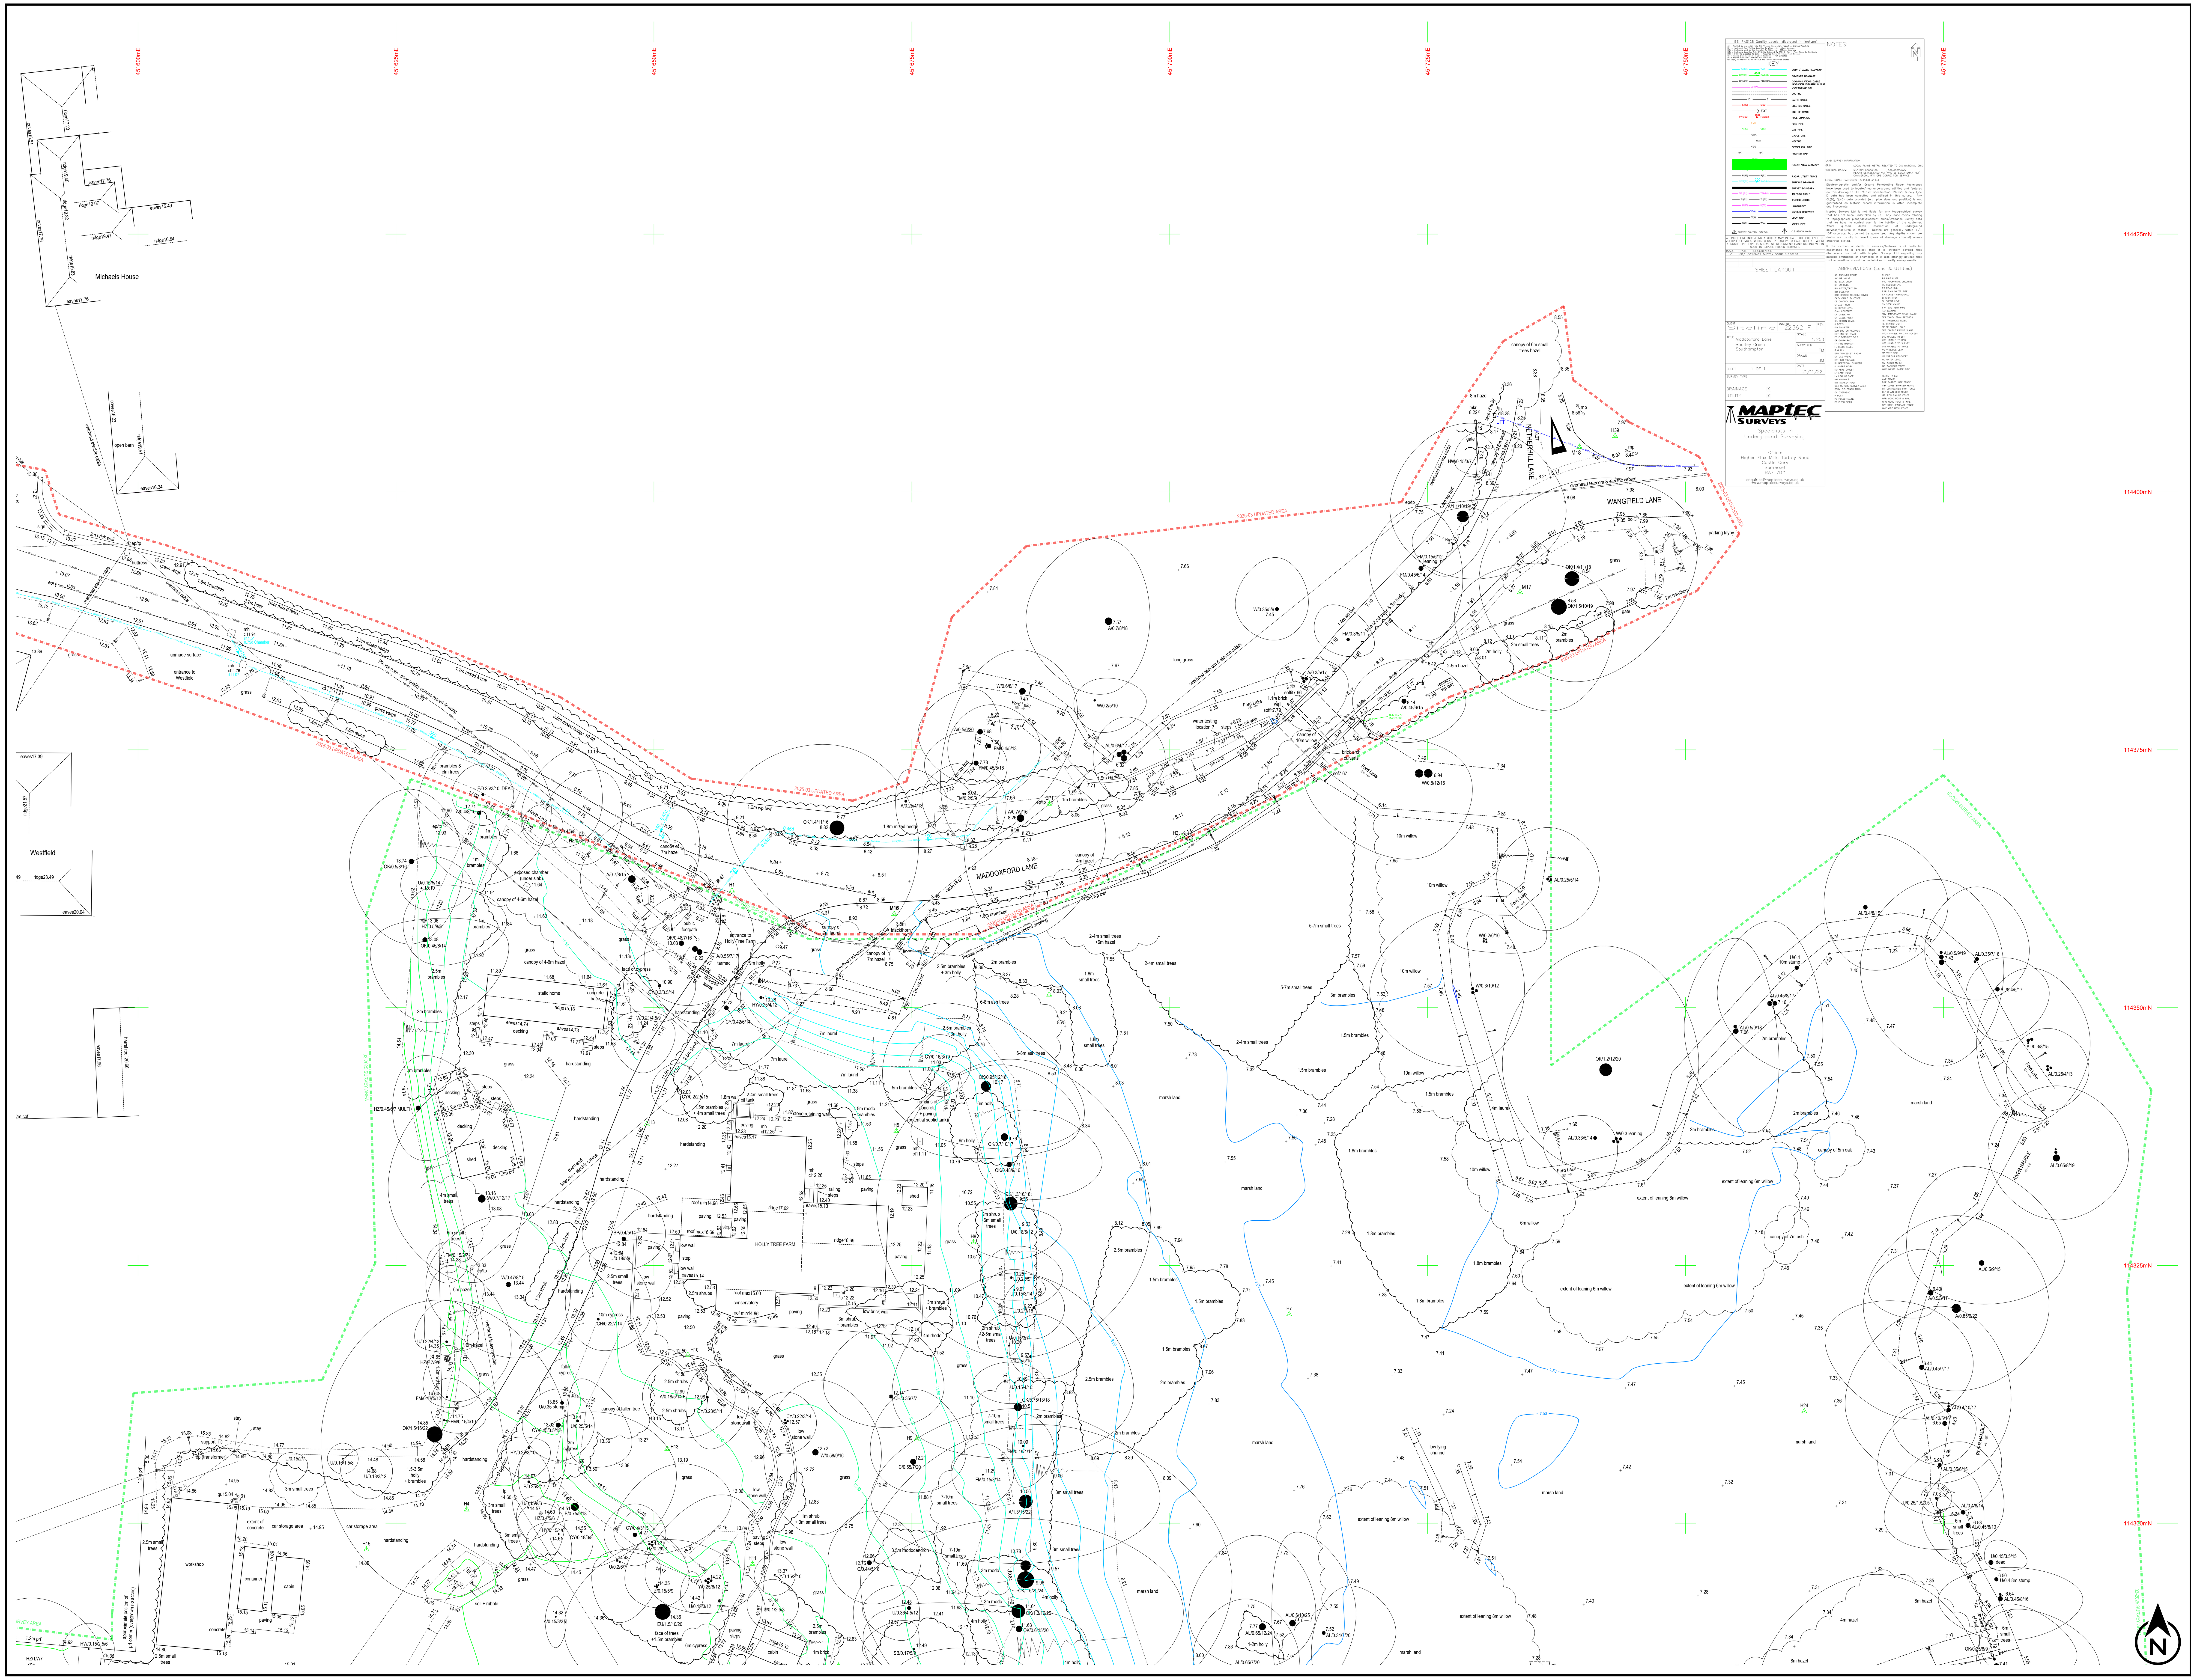


KEY

a/c	air conditioning	pb	post box
av	air valve	pc	pram crossing
bh	borehole	re	rodding eye
bol	bollard	rnp	road name plate
bs	bus stop	rs	road sign
ctv	cable tv cover	rwp	rain water pipe
el	electric box	sa	soakaway
ep	electricity pole	st	stay / strut
ept	transformer pole	sv	stop valve
er	earth rod	svp	soil vent pipe
fh	fire hydrant	swmh	storm water manhole
fwmh	foul water manhole	tb	telephone box
g	gully	tc	telecoms cover
gsv	gas stop valve	trh	trial hole
ic	inspection cover	tl	traffic light
kd	kerb drain	tp	telegraph pole
lb	litter bin	utl	unable to lift
lp	lamp post	vp	vent pipe
lt	light	wm	water meter
mh	manhole	wo	wash out
mkr	marker post	wsv	water stop valve
mw	monitoring well	yg	yard gully
oh	overhead		

TREES (species / trunk diameter / max. spread / height)

A	ash	LR	laurel
AL	alder	M	maple
AP	apple	MG	magnolia
B	beech	MP	monkey puzzle
BA	bay	OK	oak
BT	blackthorn	P	pine
C	cedar	PA	palm
CB	copper beech	PL	plane
CH	cherry	PM	plum
CY	cypress	PO	poplar
E	elm	PR	pear
EL	elder	R	redwood
EU	eucalyptus	RD	red oak
FM	field maple	RH	rhododendron
FR	fruit (generic)	RO	rowan
HB	hornbeam	SB	silver birch
HC	horse chestnut	SC	sweet chestnut
HO	holm oak	SP	scots pine
HW	hawthorn	SU	spruce
HY	holly	SY	sycamore
HZ	hazel	TU	tulip
IBT	indian bean tree	U	unidentified
JM	japanese maple	W	willow
LB	labernum	WB	whitebeam
LM	lime	WN	walnut
LO	locust	Y	yew

FENCES		LEVELS	
bwf	barbed wire fence	cl	cover level
cbf	closed-board fence	dpc	damp-proof course
cp	concrete post	fl	floor level
cpf	chestnut paling fence	gu	gully level
cwf	chicken wire fence	il	invert level
irf	iron railing fence	oh	overhead cable level
pkf	picket fence	sof	soffit level
prf	post and rail fence	th	threshold level
pwf	post and wire fence	u/s	underside level
scf	security fence	wl	water level
sp	steel post	wt	wall top
wmf	wire mesh fence		
wpf	wood panel fence		

Revision D - March 2025
Survey extended and updated as instructed by client. Information outside of the 2025-03 survey area has not been check or updated since original survey date.

Revision C - January 2024
Utility survey data added to northern land. Land previously under Fisher German control (south of Maddoxford Lane) updated.

Revision B - January 2024
Survey extended to the north & land south of Maddoxford Lane updated as instructed by client.

Revision A - February 2023
Pipe crossing Maddoxford Lane north of Holly Tree Farm - pipe size amended.

NOTES

The survey grid has been related to OS National Grid using a flat earth projection and metric scale factor of 1, centred on Station M19. Levels are related to OS datum determined from the National GPS Network using OSGM15.

The position and height of adjacent buildings have been obtained using higher level reflectorless measurement and may not take account of single storey extensions or conservatories below the line of sight.

Please note that the comms records drawing (Instalcom) is very poor quality. We were unable to survey the route on site.

Siteline Geospatial

chartered ices — THE SURVEY ASSOCIATION

t: 023 8081 1081 w: siteline.co.uk

Drawing Title
TOPOGRAPHICAL & UTILITY SURVEY

Drawing Number
01MX03 SHEET 4 OF 9

Client
BLOOR HOMES

Contract
MADDOXFORD LANE
BOORLEY GREEN
SOUTHAMPTON

Scale	Date	
1:200 at A0	NOVEMBER 2022	
Surveyor(s)	Drawn by	Checked by
AB MU HB	HB	IA