


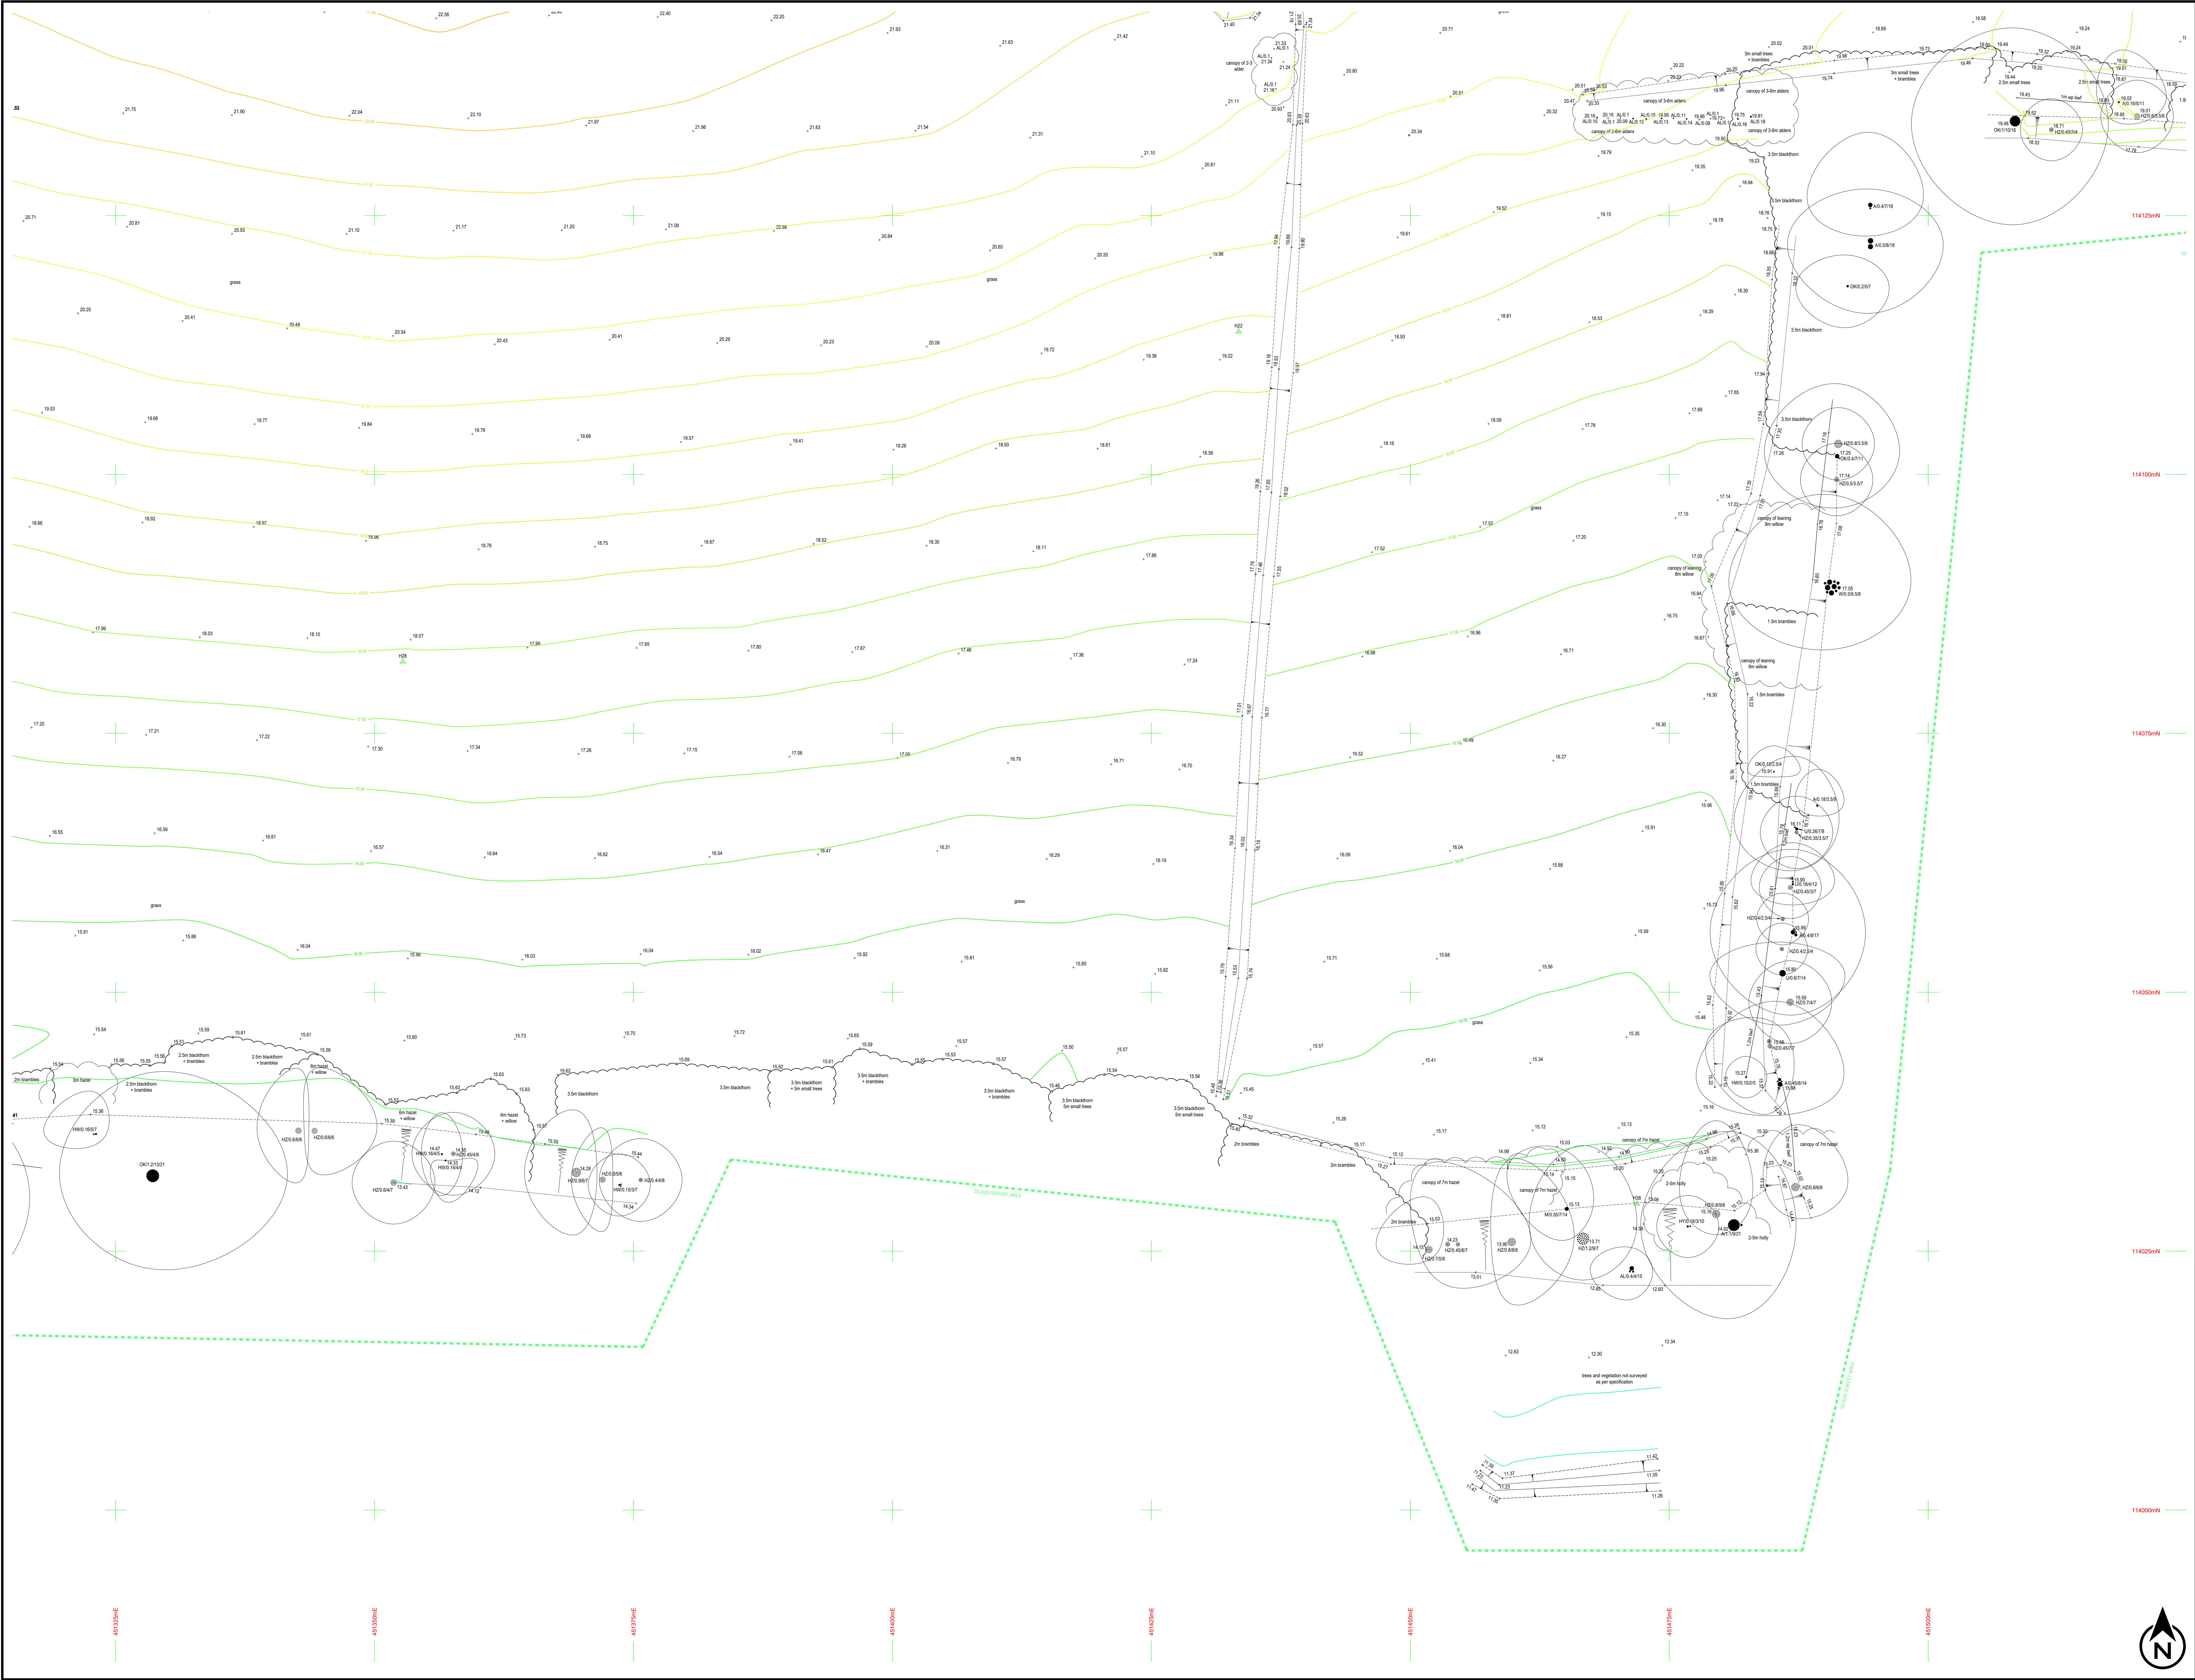


KEY			
a/c	air conditioning	pb	post box
av	air valve	pc	pram crossing
bn	borerhole	rd	rodding eye
bol	bolard	rp	road name plate
bs	bus stop	rs	road sign
bt	bus stop	rw	rain water pipe
el	electric box	sa	soakaway
ep	electricity pole	st	slay / strut
esp	transformer pole	sv	stop valve
er	earth rod	syp	soil vent pipe
fn	fire hydrant	swmh	storm water manhole
fwmh	foul water manhole	tb	telephone box
g	gas stop valve	tc	telecoms cover
h	hole	th	trial hole
ic	inspection cover	tl	traffic light
kd	kerb drain	tp	telegraph pole
ld	litter bin	un	unable to lift
lp	lamp post	vp	vent pipe
lt	light	vm	water meter
mh	manhole	wo	wash out
mkr	marker post	wsv	water stop valve
mww	monitoring well	yg	yard gully
oh	overhead		

TREES (species / trunk diameter / max. spread / height)			
A	ash	LR	laurel
AL	alder	M	maple
AP	apple	MG	magnolia
BA	beech	MP	monkey puzzle
BT	bay	OK	oak
C	blackthorn	P	pine
CB	cedar	PA	palmer
CH	cherry	PL	plane
CY	cypress	PM	plum
EL	elder	PQ	poplar
EU	eucalyptus	R	pear
FM	field maple	RD	redwood
FR	fruit (generic)	RH	rhododendron
HB	hornbeam	SB	silver birch
HC	horse chestnut	SC	sweet chestnut
HCO	holm oak	SP	scots pine
HW	hawthorn	SU	spice
HY	holly	SY	sycamore
HZ	hazel	TU	tulip
IB	indian bean tree	U	undetermined
JM	japanese maple	W	willow
LB	laburnum	WB	whitebeam
LJ	lime	VN	walnut
LO	locust	Y	yew

FENCES		LEVELS	
bwf	barbed wire fence	cl	cover level
cbf	closed-board fence	dpc	damp-proof course
cp	concrete post	fl	floor level
cpr	chestnut paling fence	gl	gully level
cwf	chicken wire fence	il	invert level
if	iron railing fence	oh	overhead cable level
pkf	picket fence	sof	soffit level
prf	post and rail fence	th	threshold level
pwf	post and wire fence	u/s	underside level
scf	security fence	wl	water level
sp	steel post	wt	wall top
wmf	wire mesh fence		
wpf	wood panel fence		

LEVELS		
cl	cover level	
dpc	damp-proof course	
fl	floor level	
gl	gully level	
il	invert level	
oh	overhead cable level	
suf	suff level	
th	threshold level	
uls	underside level	
wl	water level	
wt	wall top	

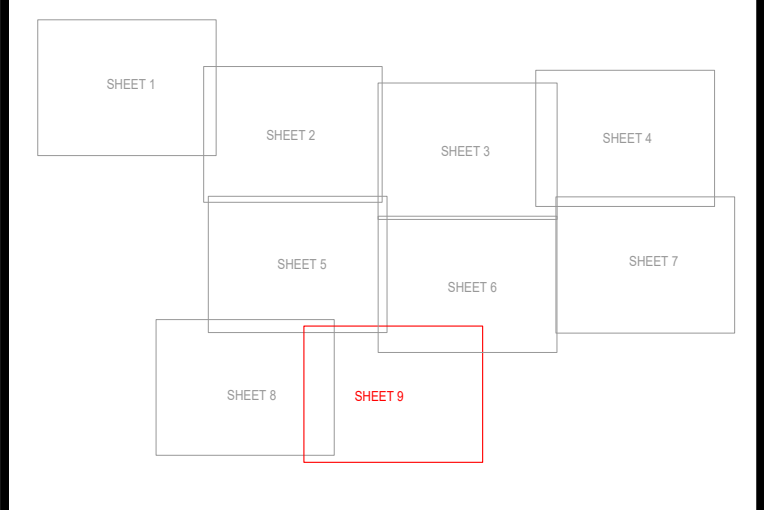

Revision D - March 2025
Survey extended and updated as instructed by client.
Information outside of the 2025-03 survey area has not been checked or updated since original survey date.

Revision C - January 2024
Utility survey data added to northern land. Land previously under Fisher German control (south of Maddoxford Lane) updated.

Revision B - January 2024
Survey extended to the north & land south of Maddoxford Lane updated as instructed by client.

Revision A - February 2023
Pipe crossing Maddoxford Lane north of Holly Tree Farm - pipe size amended.

NOTES

The survey grid has been related to OS National Grid using a flat earth projection and metric scale factor of 1, centred on Station M19. Levels are related to OS datum determined from the National GPS Network using OSGM15.

The position and height of adjacent buildings have been obtained using higher level reflectorless measurement and may not take account of single storey extensions or conservatories below the line of sight.

Please note that the comms records drawing (Instalcom) is very poor quality. We were unable to survey the route on site.



t: 023 8081 1081 w: siteline.co.uk

Drawing Title
TOPOGRAPHICAL & UTILITY SURVEY

Drawing Number
01MX03 SHEET 9 OF 9

Client
BLOOR HOMES

Contact
MADDOXFORD LANE
BOORLEY GREEN
SOUTHAMPTON

Scale
1:200 at A0

Date
NOVEMBER 2022

Surveyed by
AB MU HB

Drawn by
HB

Checked by
IA

