


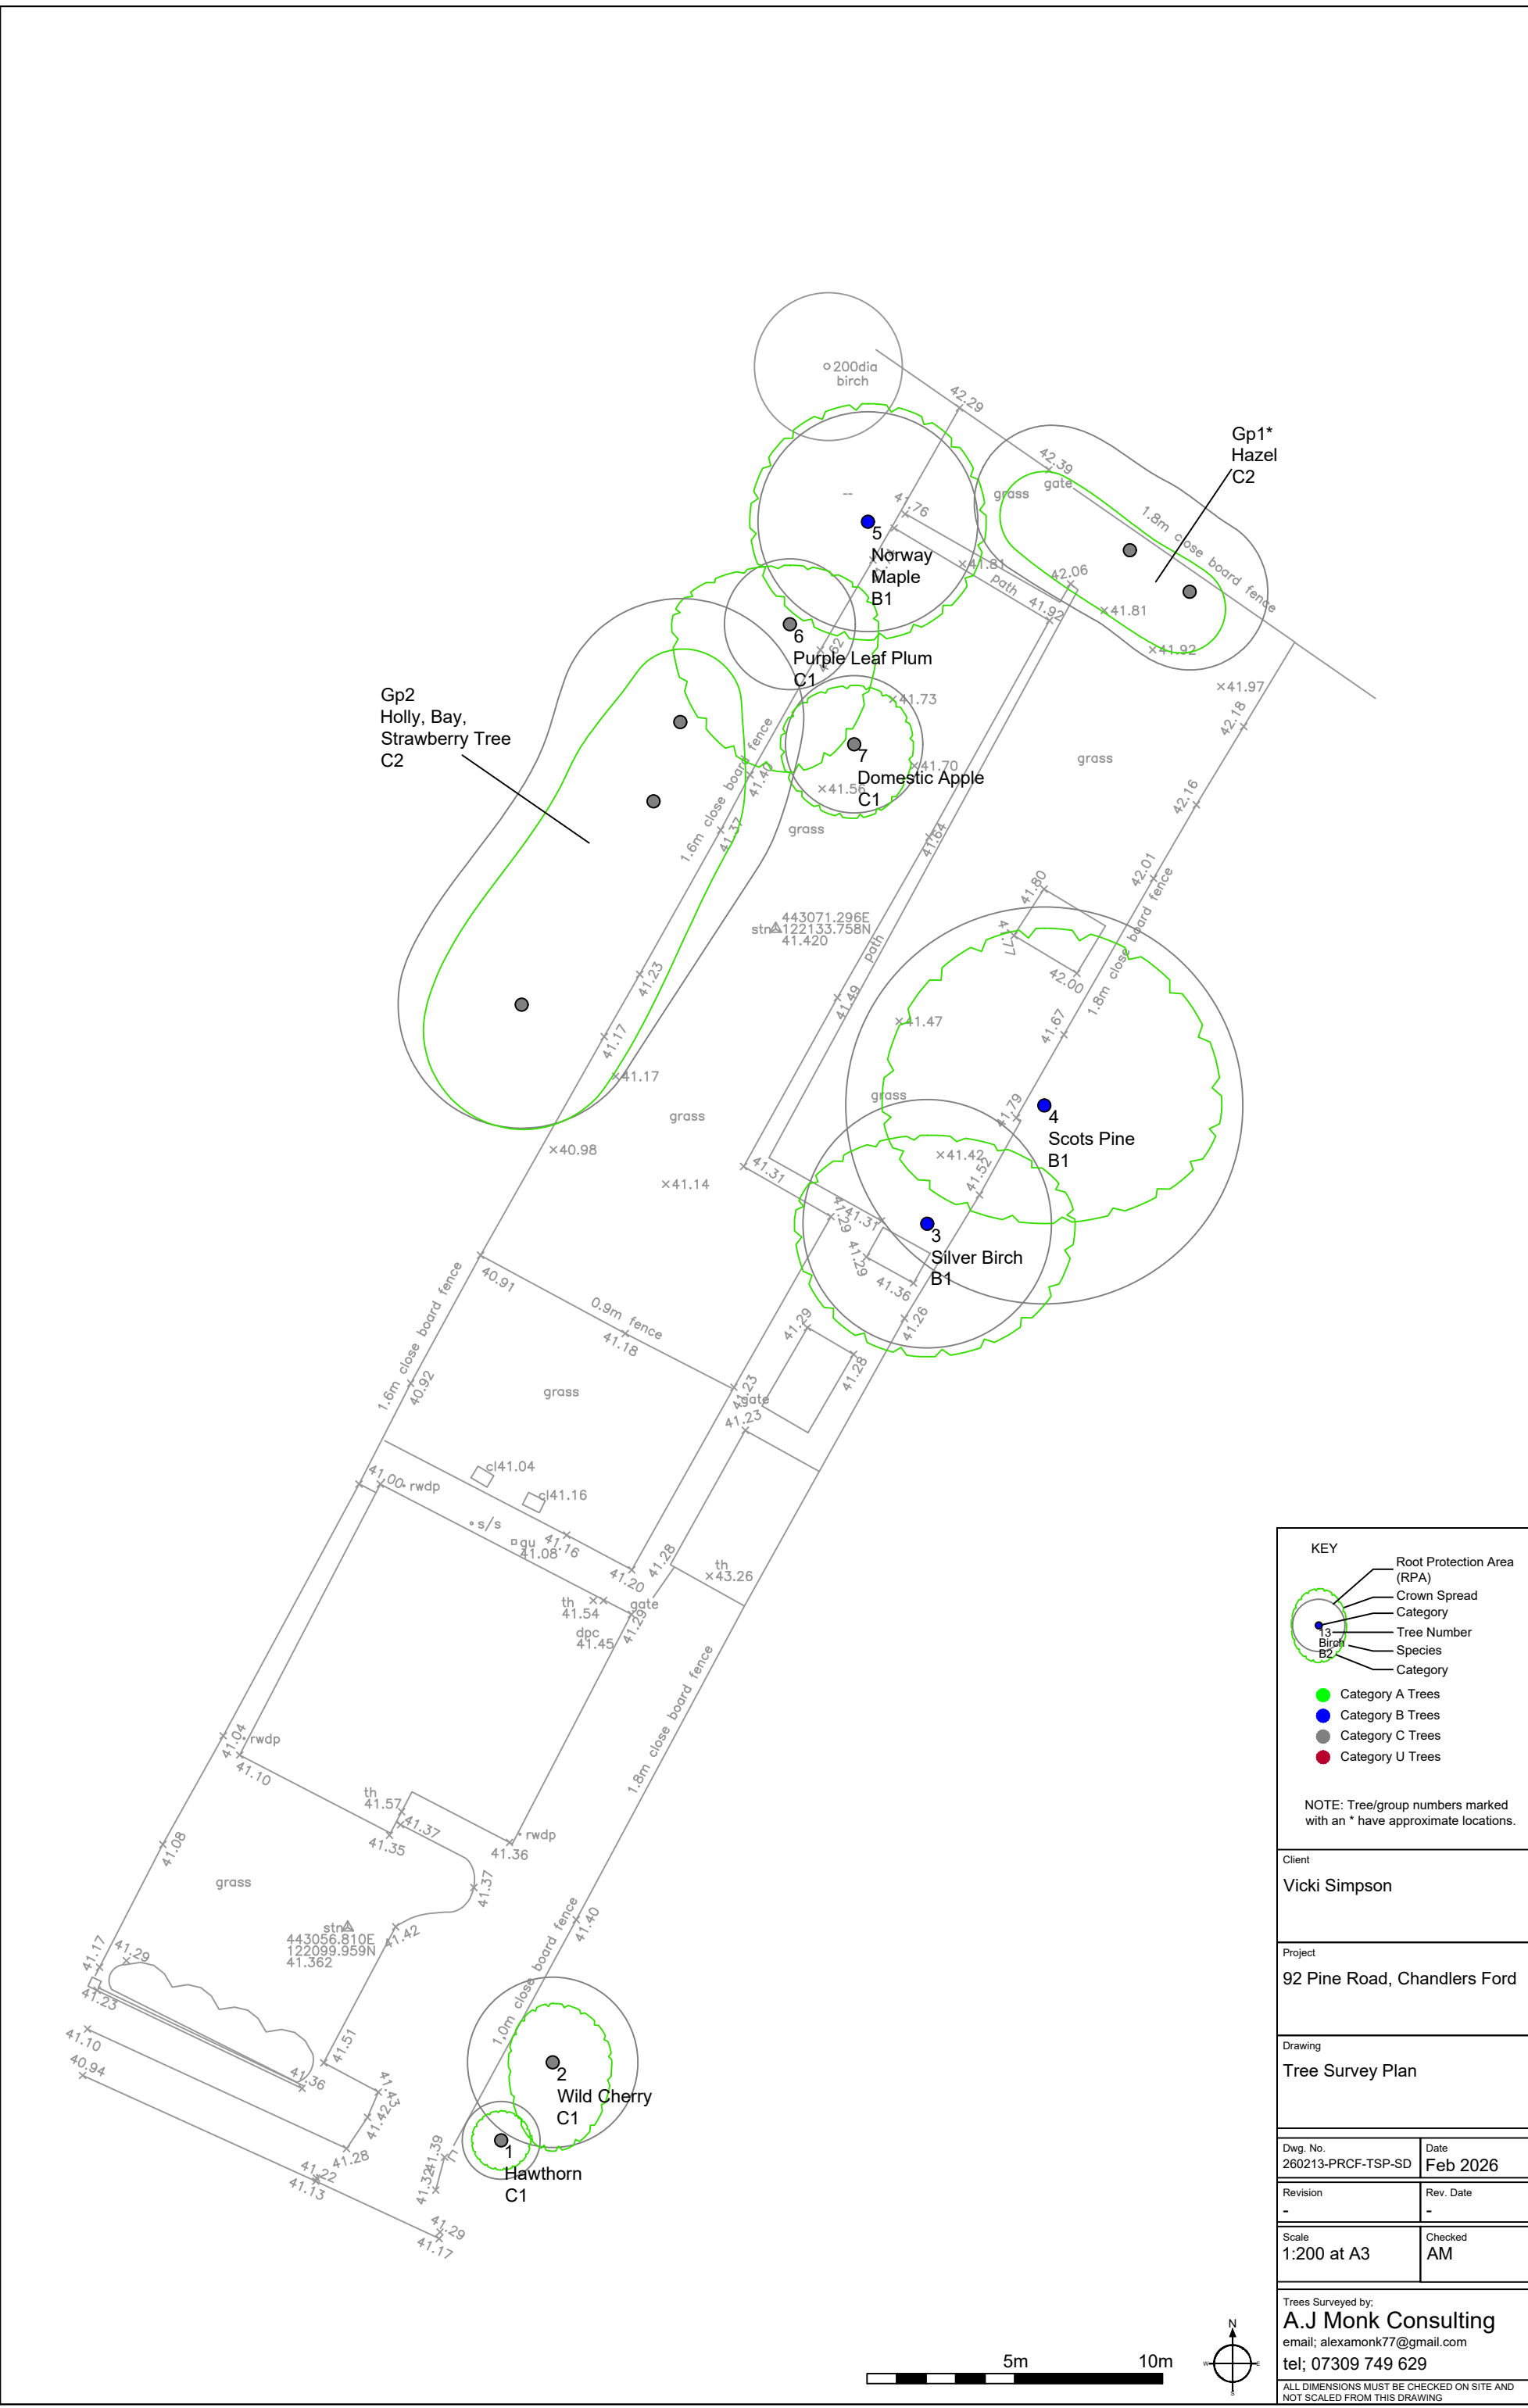

KEY

- Root Protection Area (RPA)
- Crown Spread
- Category
- Tree Number
- Species
- Category

● Category A Trees
● Category B Trees
● Category C Trees
● Category U Trees

NOTE: Tree/group numbers marked with an * have approximate locations.

Client
Vicki Simpson

Project
92 Pine Road, Chandlers Ford

Drawing
Tree Survey Plan

Dwg. No. 260213-PRCF-TSP-SD	Date Feb 2026
Revision -	Rev. Date -
Scale 1:200 at A3	Checked AM

Trees Surveyed by:
A.J Monk Consulting
email; alexamonk77@gmail.com
tel; 07309 749 629

ALL DIMENSIONS MUST BE CHECKED ON SITE AND NOT SCALED FROM THIS DRAWING