




- Notes:**
- For boundary treatments, refer to: P23-0088_004_D_08 Boundary Treatments Plan
 - For Hard Surface finishes, refer to: 300 Proposed Surface Finishes Plan (Rev L) - Planning submission mark up
 - For site furniture, inclusive of information boards, refer to: Landscape drawing & Wetland Board - Prow Board & Knowle Hill - Design Intention Details - REV D
 - For drainage features, refer to: 200_P_Proposed Drainage Layout Plan - Whole Site
 - For site levels, refer to: 400_H_Proposed Levels Plan - Whole Site
 - For play area, refer to specialist design by EibePlay Ltd, 60133890-70010150
 - For plant schedule and specification notes, refer to drawing 2456-TFC-00-00-DR-L-3005

0m 5m 10m north

- Site boundary
- Existing tree to be retained and protected in accordance with BS 5837:2012 - refer to SJA TCP NL 23221-012 (Tree Retention and Removals Plan) and accompanying Arboricultural Report by SJA Trees
- Existing ground level vegetation to be retained - shown indicatively
- Proposed Trees
- Proposed Shrubs
- Public Realm Planting
- Mowed Grass
- Ornamental planting to private front gardens
- Species-rich meadow grass (with mown edges) EM1 by Emorsgate Seeds or similar approved. Where required, shade-tolerant mix, EW1 by Emorsgate or similar approved
- Clipped Hedge
- Native hedge
- Native scrub to boundaries
- Meadow mixture for wetlands, EM8 by Emorsgate Seeds or similar approved
- Bulb Planting
- Reeds
- Raised Planting Bed (Timber sleeper)
- Climbers
- Information boards
- Waymarker

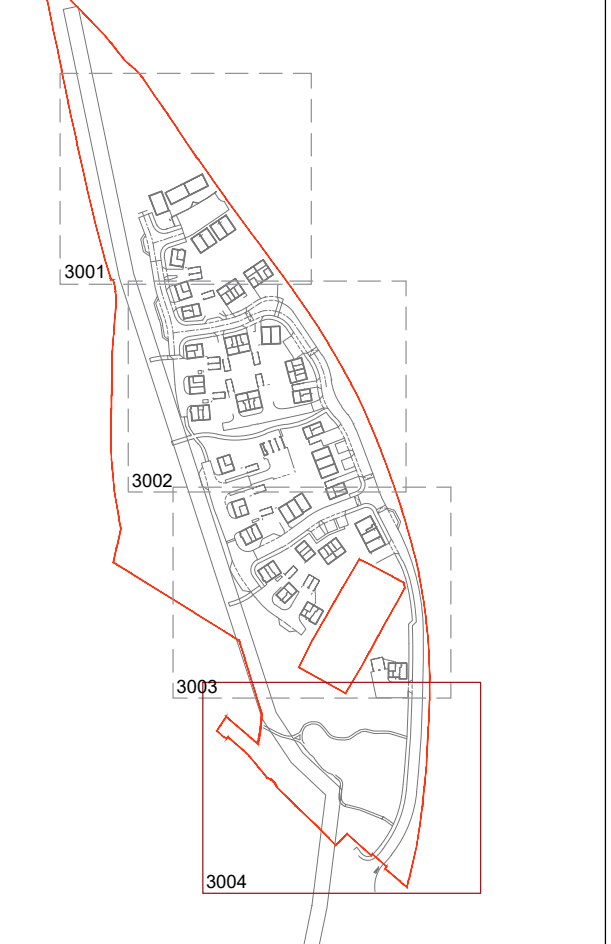

P04	02/04/26	MH	MH	Various edits in response to Landscape Officer comments
P03	07/01/26	MS	MH	Various amendments
P02	22/12/25	AR	MH	Planting changes
P01	27/11/25	PS	MH	Planning issue
rev	date	by	chk	notes

project
Albrook Way, Eastleigh

dwg no
2456-TFC- 00- 00- DR- L- 3004

title
Planting Plan 4 of 4

suitability
Planning

stage
Stage 3

scale @ A1
1:200

terrafirma
LANDSCAPE ARCHITECTS